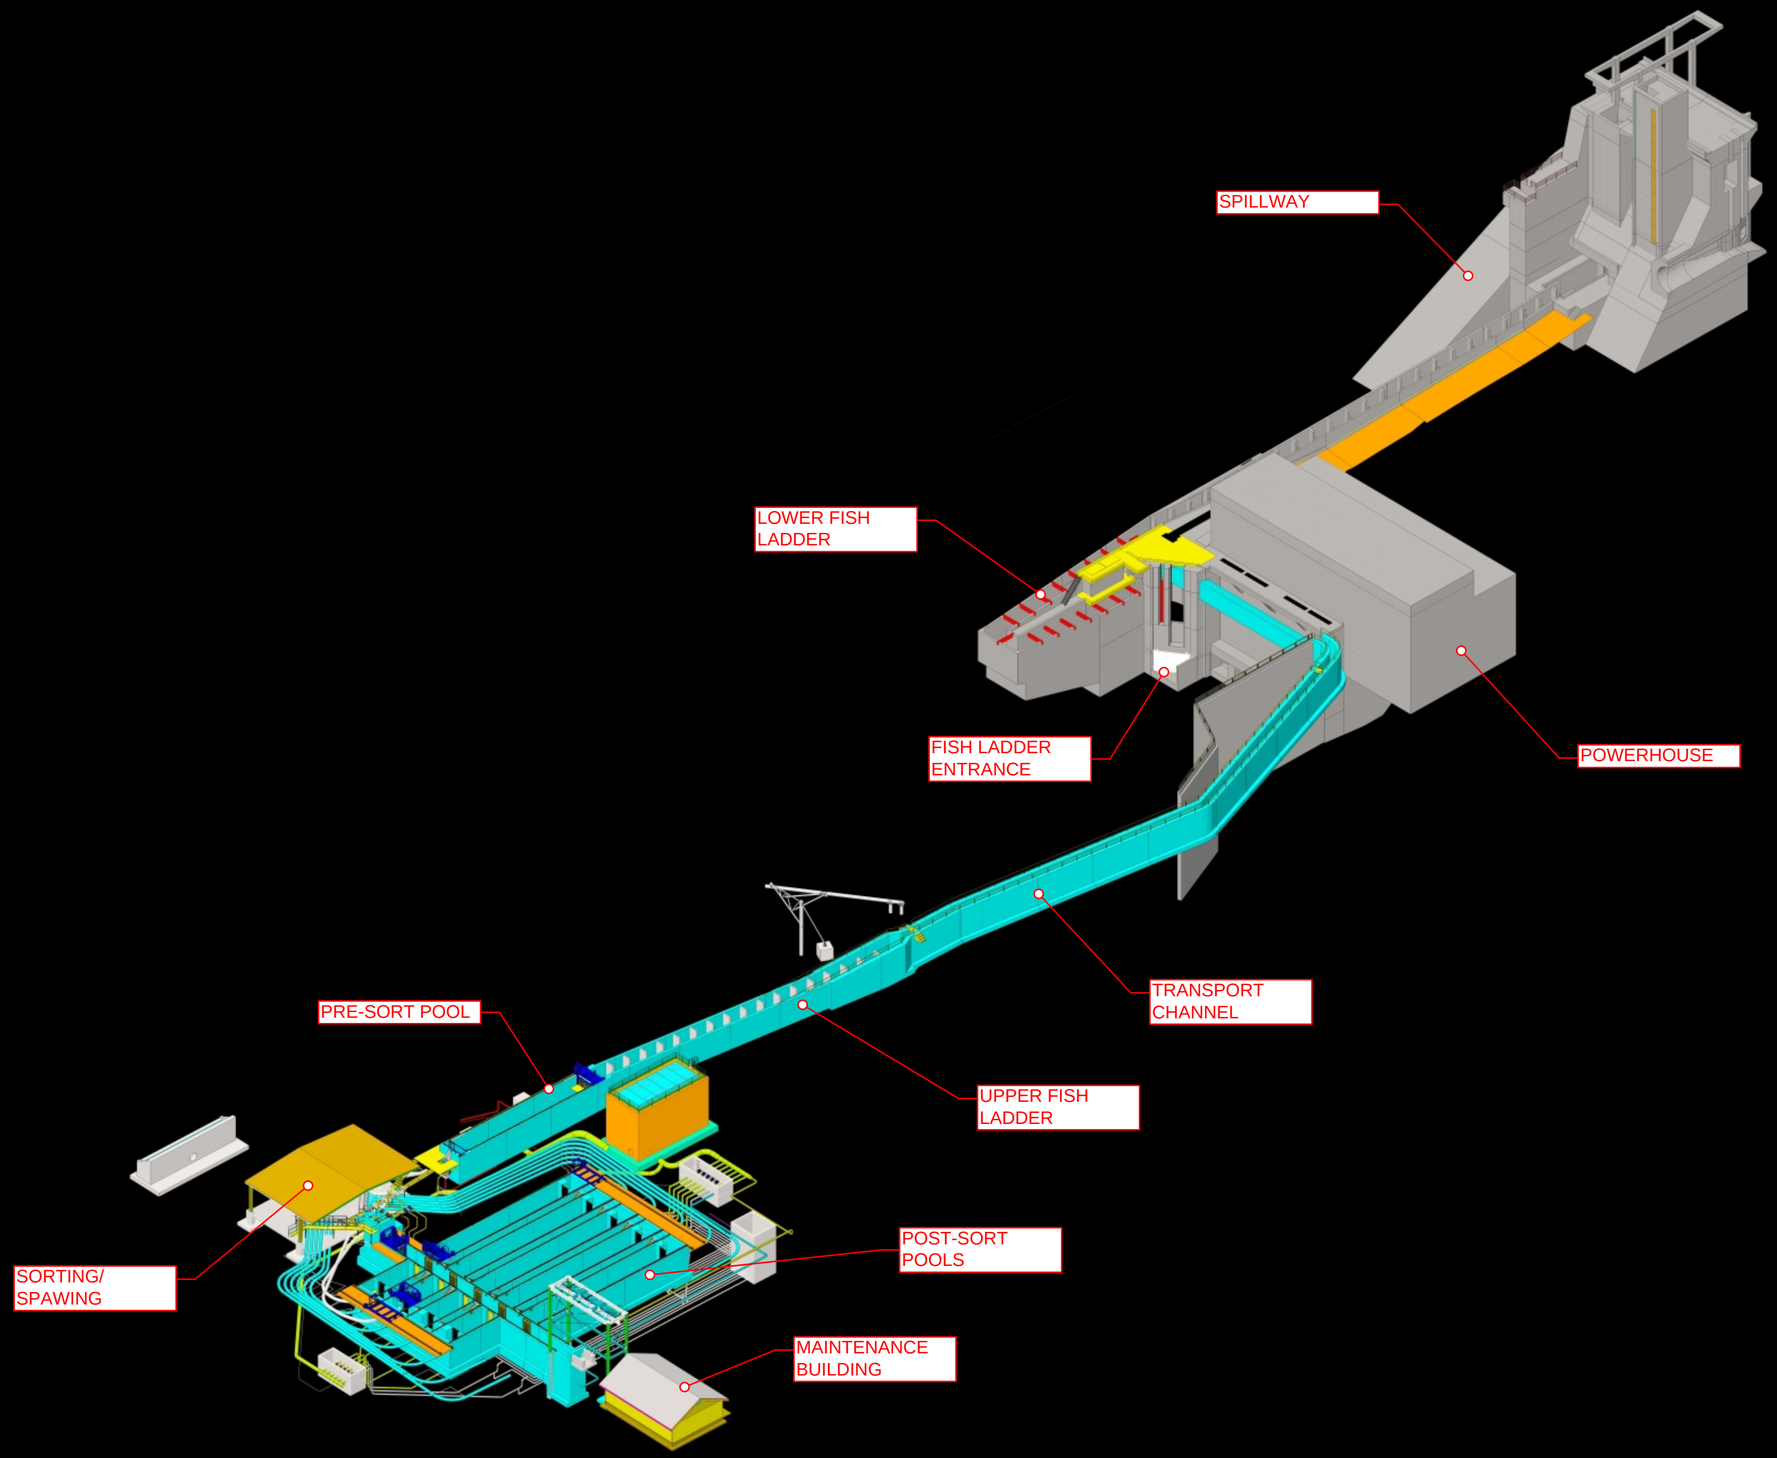
SPILLWAY
LOWER FISH LADDER
FISH LADDER ENTRANCE
POWERHOUSE
TRANSPORT CHANNEL
PRE-SORT POOL
UPPER FISH LADDER
SORTING/ SPAWING
POST-SORT POOLS
MAINTENANCE BUILDING