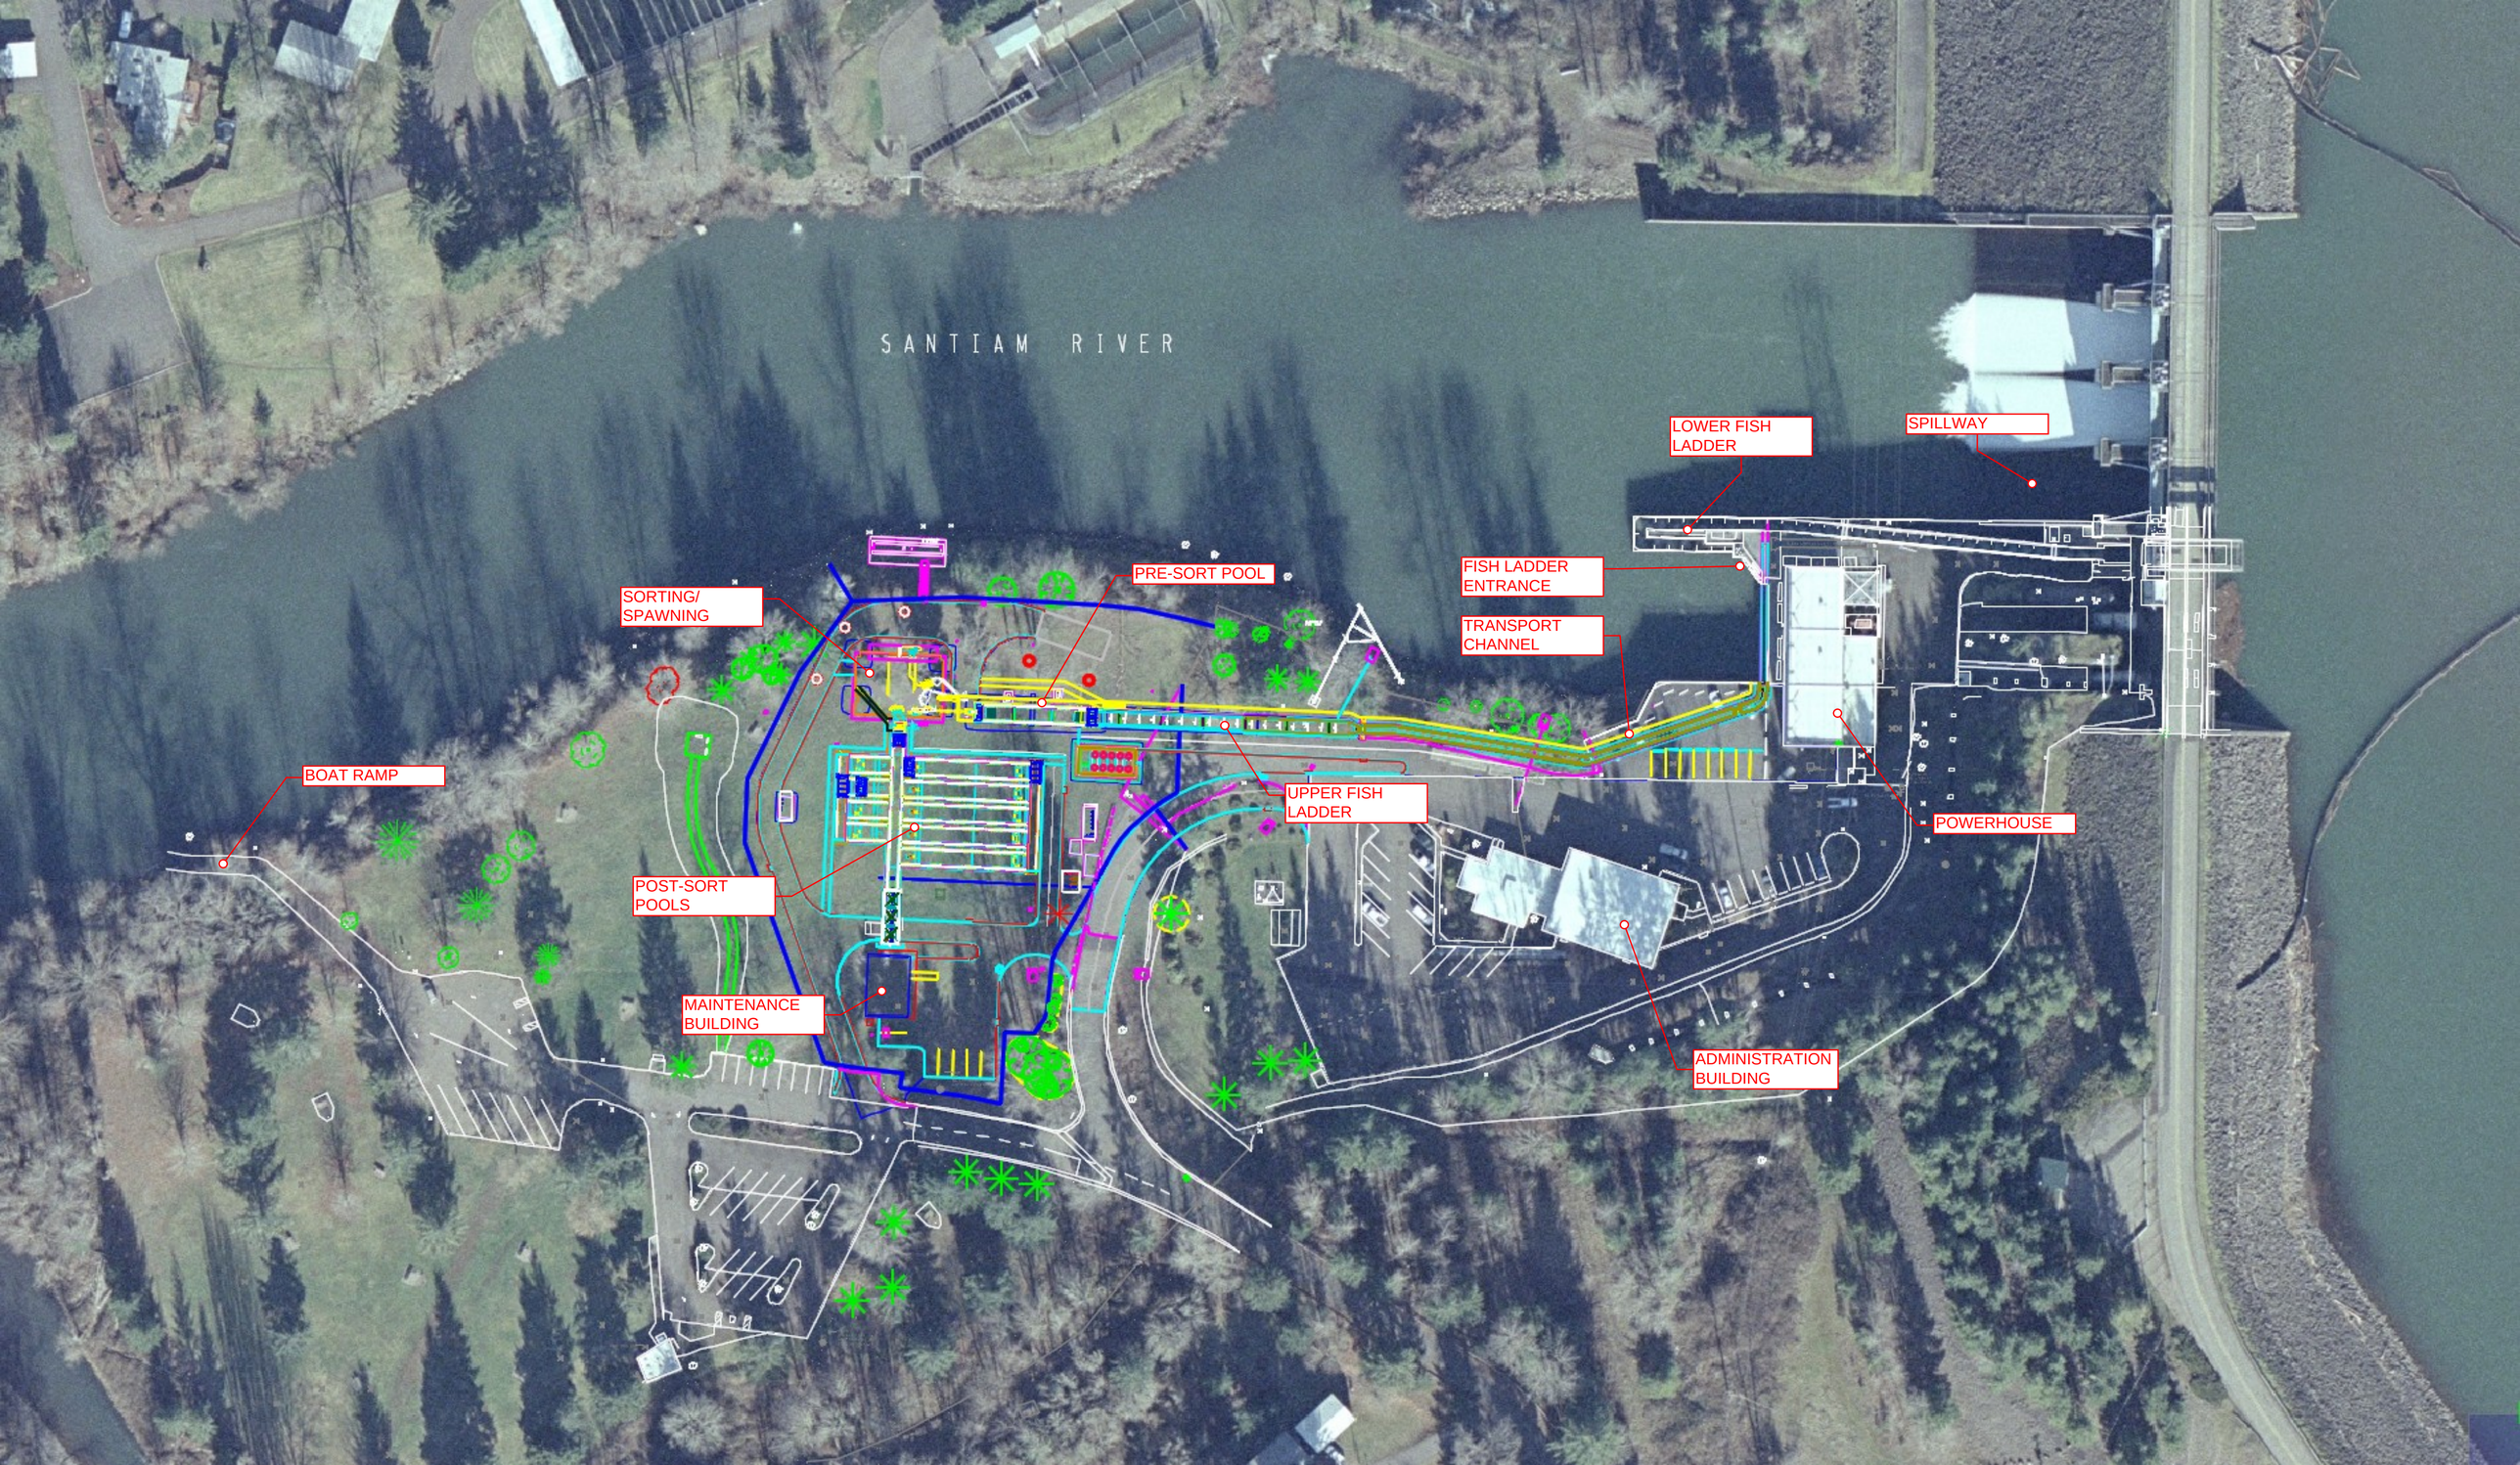
SANTIAM RIVER
LOWER FISH LADDER
SPILLWAY
FISH LADDER ENTRANCE
PRE-SORT POOL
SORTING/ SPAWNING
TRANSPORT CHANNEL
BOAT RAMP
UPPER FISH LADDER
POWERHOUSE
POST-SORT POOLS
MAINTENANCE BUILDING
ADMINISTRATION BUILDING