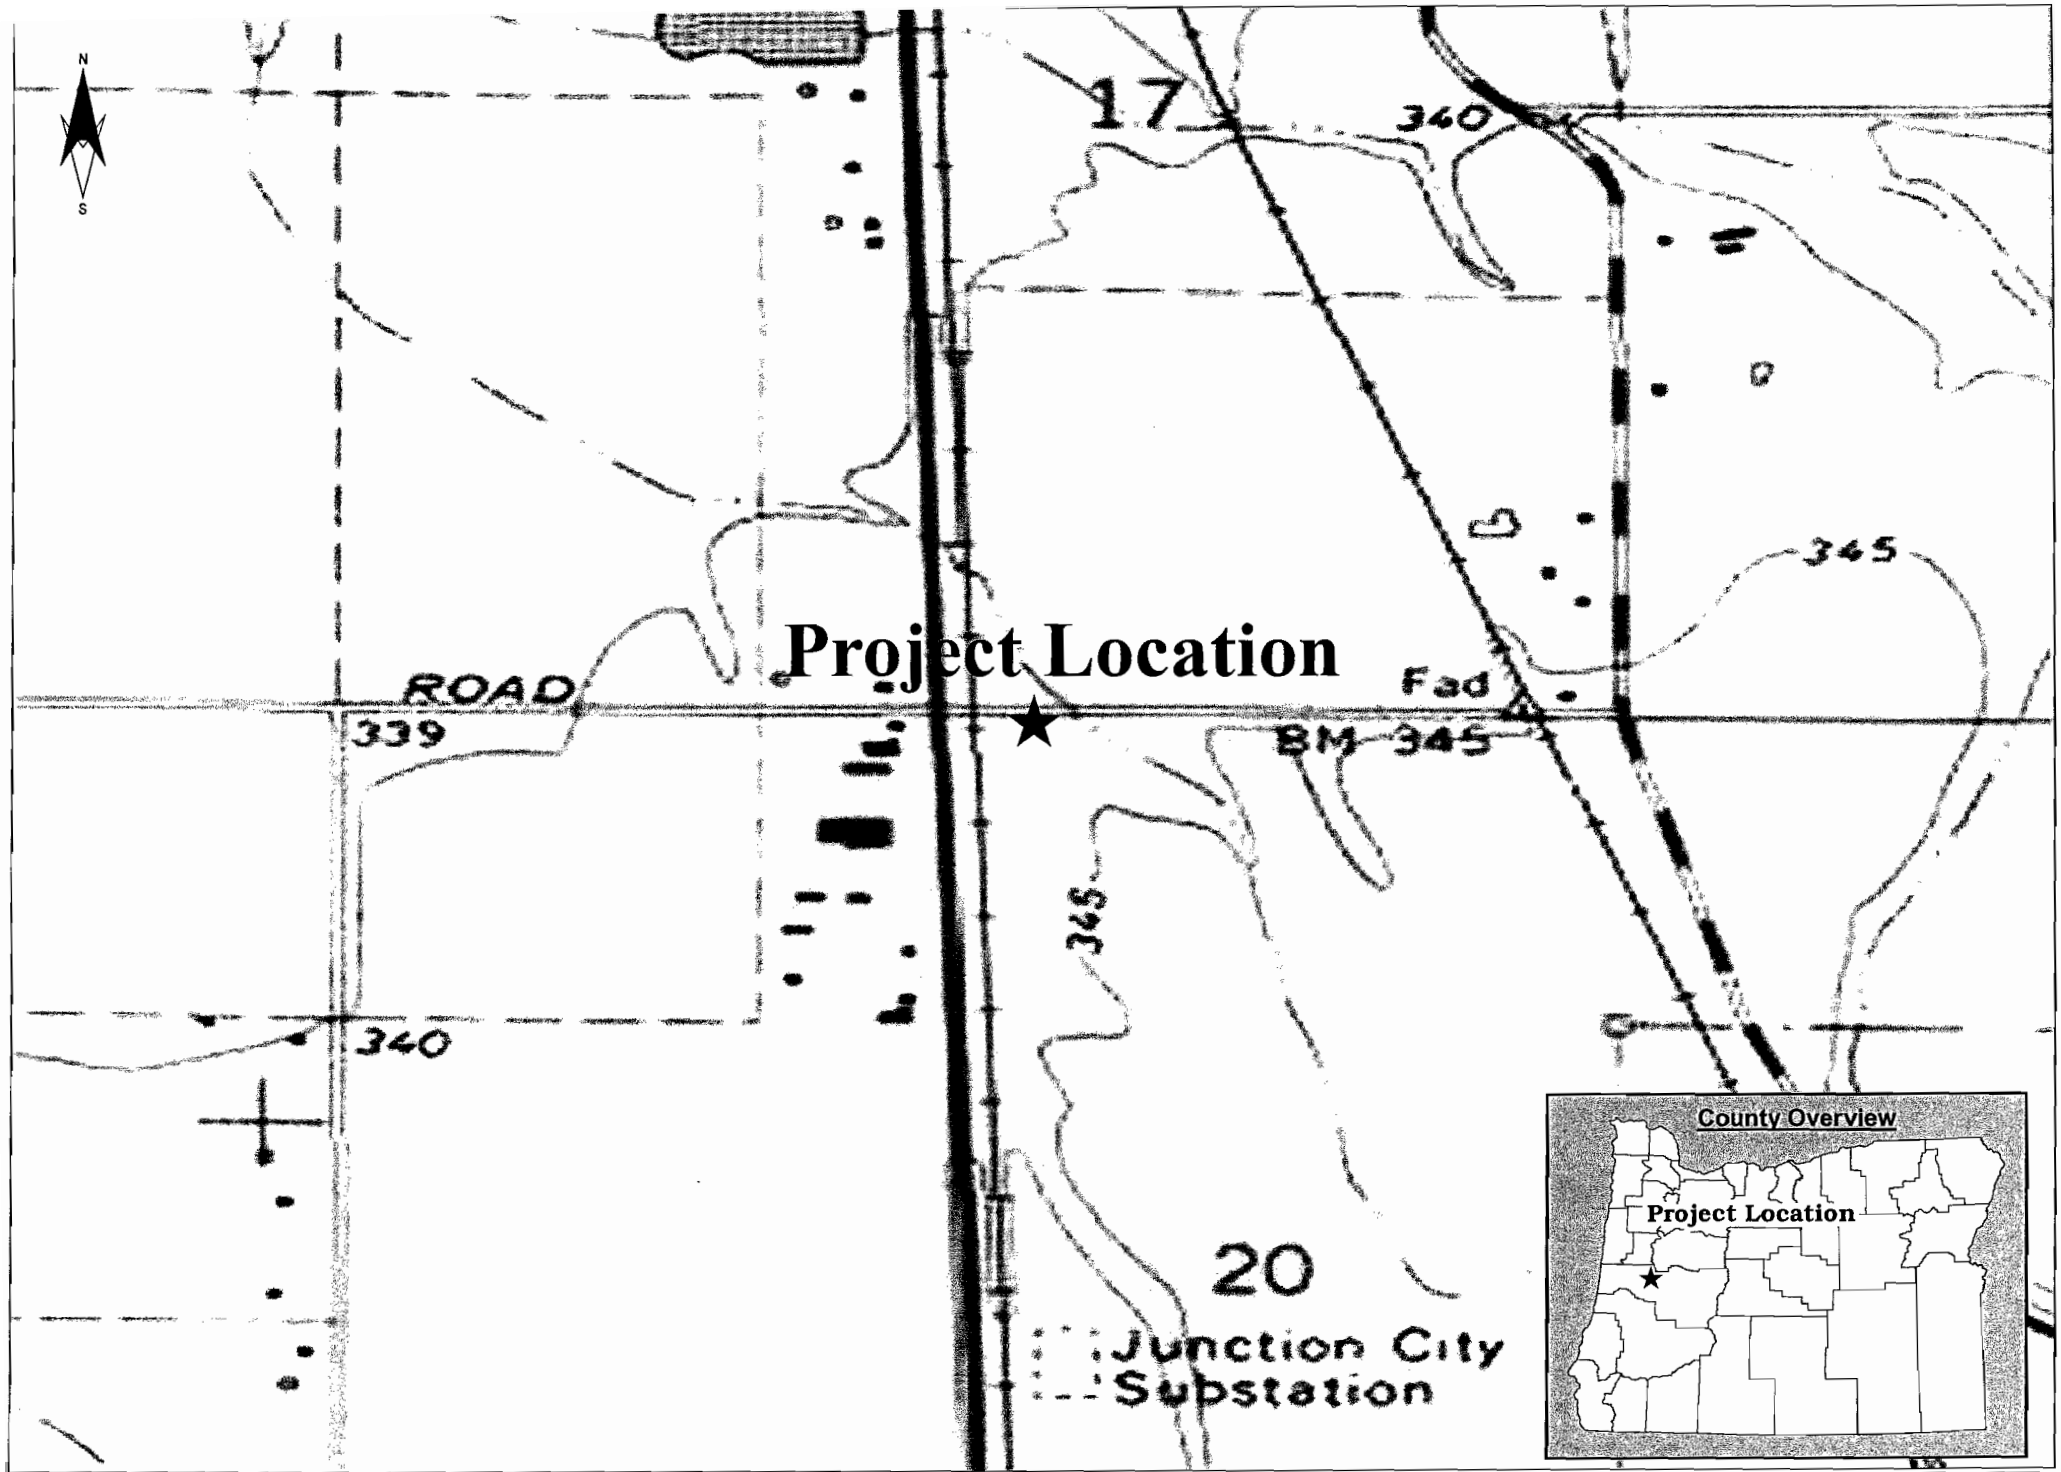

Oregon Department of Corrections (NWP-2008-378/3)
(Section 20 of Township 16 S, Range 4 W)

Scale: 1:10k
0 0.05 0.1 0.2 0.3 0.4 Miles

Source: http://resources.esri.com/arcgisdesktop
GCS WGS 1984 : NAD 1983
Datum: D WGS 1984

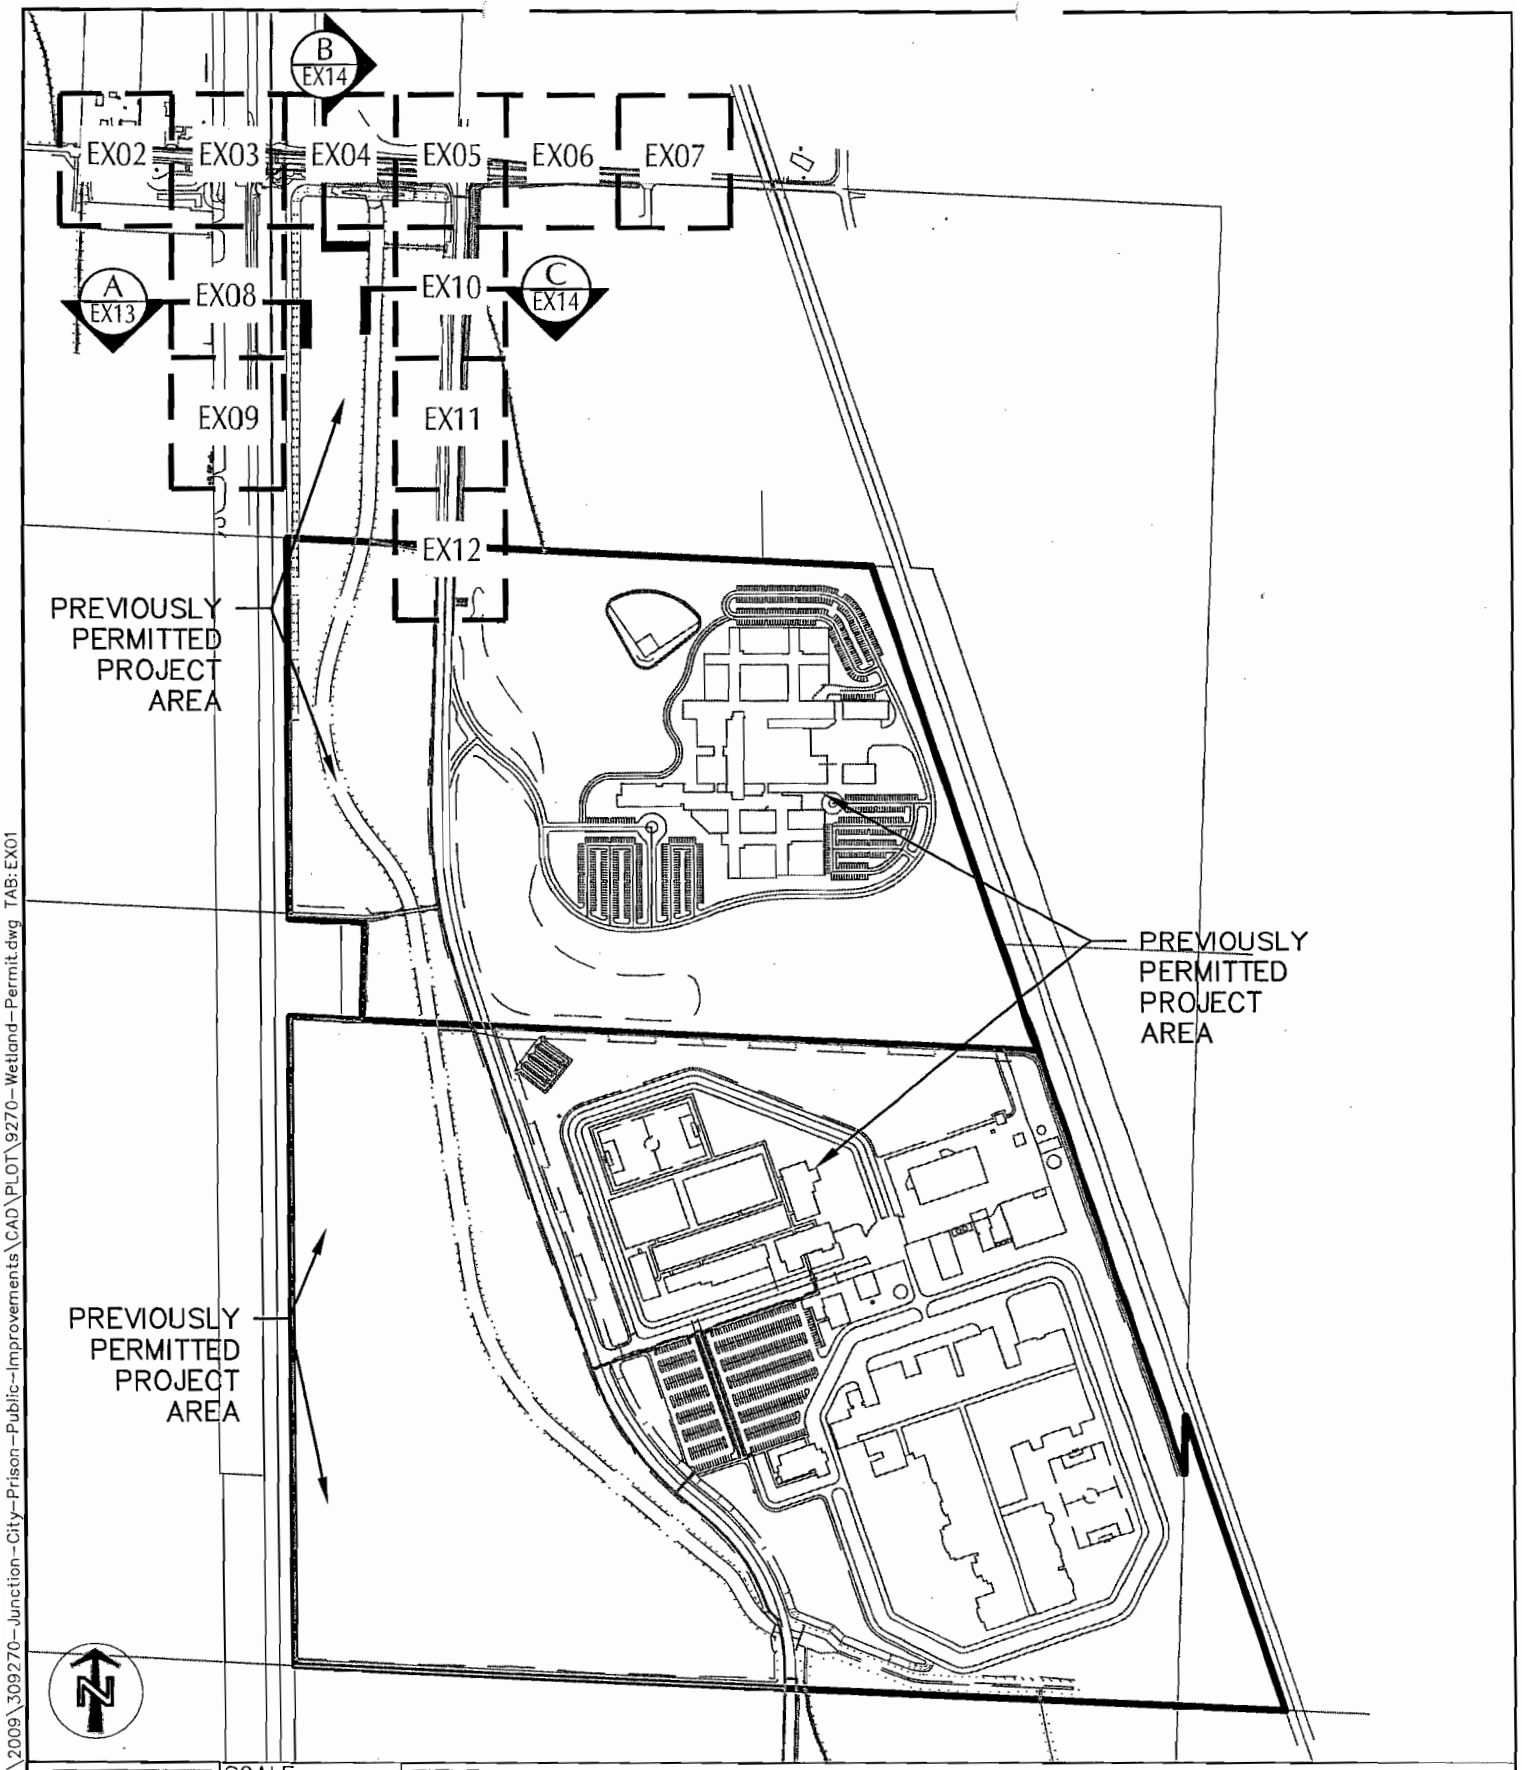

File: I:\c\p\2009\309270-Junction-City-Prison-Public-Improvements\CAD\PLOT\9270-Wetland-Permit.dwg TAB: EX01

8.5X11RC

kpff
Consulting Engineers
111 S.W. Fifth Avenue
Suite 2400
Portland, Oregon 97204
(503) 227-3251
STRUCT. FAX (503) 227-7580
CIVIL FAX (503) 274-4681

SCALE: 1"=650'

KPFF JOB NO.: 309270

DATE: 03/01/2012

TITLE: ODOC Public Improvements Project - Removal/Fill Permit Modification #3
DSL Permit No. 41791-RF USACE Permit No. NWP-2008-378

PROJECT: OREGON DEPARTMENT OF CORRECTIONS
JUNCTION CITY PRISON

SHEET NO.: EX01

8.5X11RC File: I:\c\p\2009\309270-Junction-City-Prison-Public-Improvements\CAD\PLOT\9270-Wetland-Permit.dwg TAB: EX13

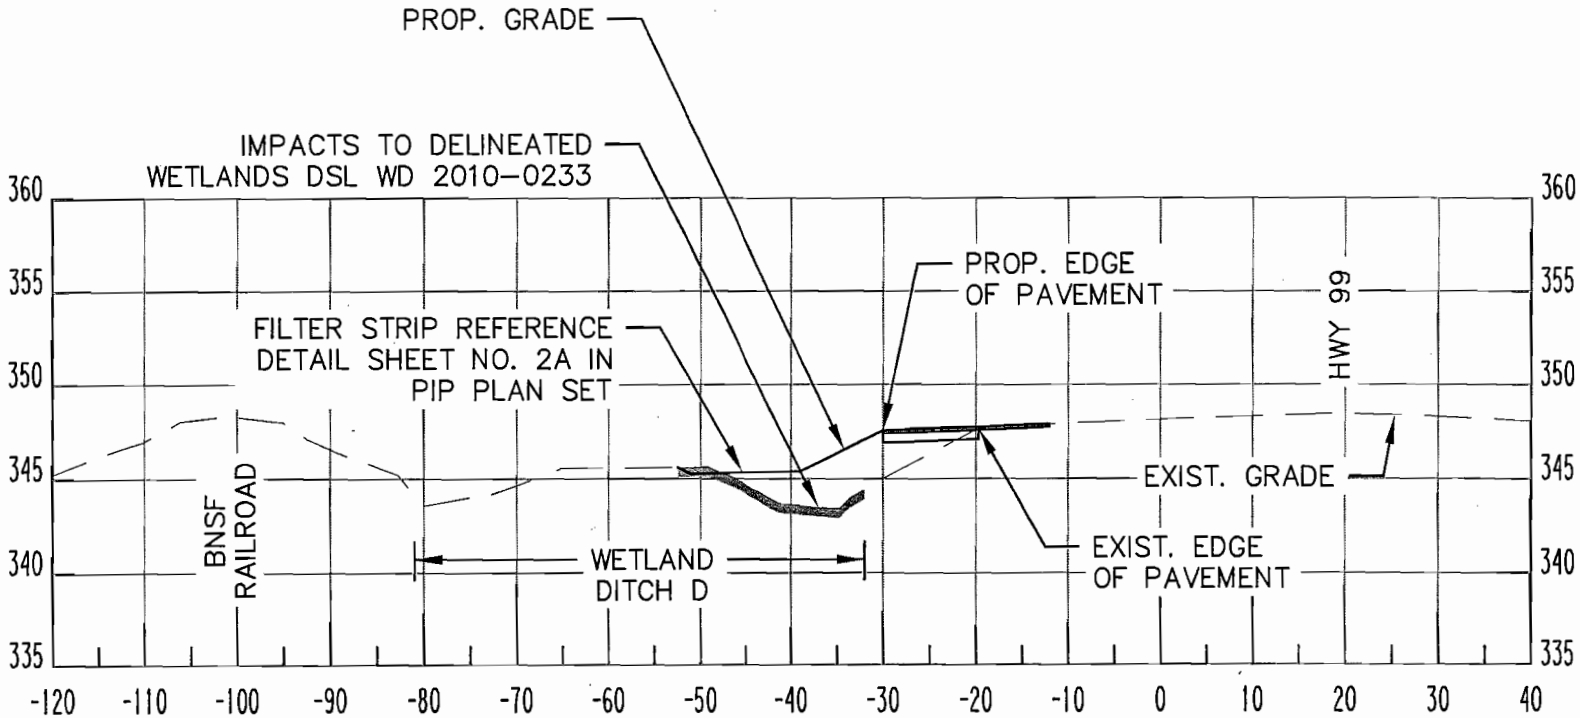

SECTION A
HIGHWAY 99

A

SCALE: HORZ: 1" = 20'
VERT: 1" = 10'

kpff
Consulting Engineers
111 S.W. Fifth Avenue
Suite 2400
Portland, Oregon 97204
(503) 227-3251
STRUCT. FAX (503) 227-7580
CIVIL FAX (503) 274-4681

SCALE: 1"=50'

KPFF JOB NO.: 309270

DATE: 03/01/2012

TITLE: ODOC Public Improvements Project - Removal/Fill Permit Modification #3
DSL Permit No. 41791-RF USACE Permit No. NWP-2008-378

PROJECT: OREGON DEPARTMENT OF CORRECTIONS
JUNCTION CITY PRISON

SHEET NO.: EX13

8.5X11RC File: I:\c\p\2009\309270-Junction-City-Prison-Public-Improvements\CAD\PLOT\9270-Wetland-Permit.dwg TAB: EX14

kpff Consulting Engineers
111 SW Fifth Avenue
Suite 2400
Portland, Oregon 97204
(503) 227-3251
STRUCT. FAX (503) 227-7980
CIVIL FAX (503) 274-4691

SCALE: 1"=50'
KPFF JOB NO.: 309270
DATE: 03/01/2012

TITLE: ODOC Public Improvements Project - Removal/Fill Permit Modification #3
DSL Permit No. 41791-RF USACE Permit No. NWP-2008-378

PROJECT: OREGON DEPARTMENT OF CORRECTIONS
JUNCTION CITY PRISON

SHEET NO.: EX14

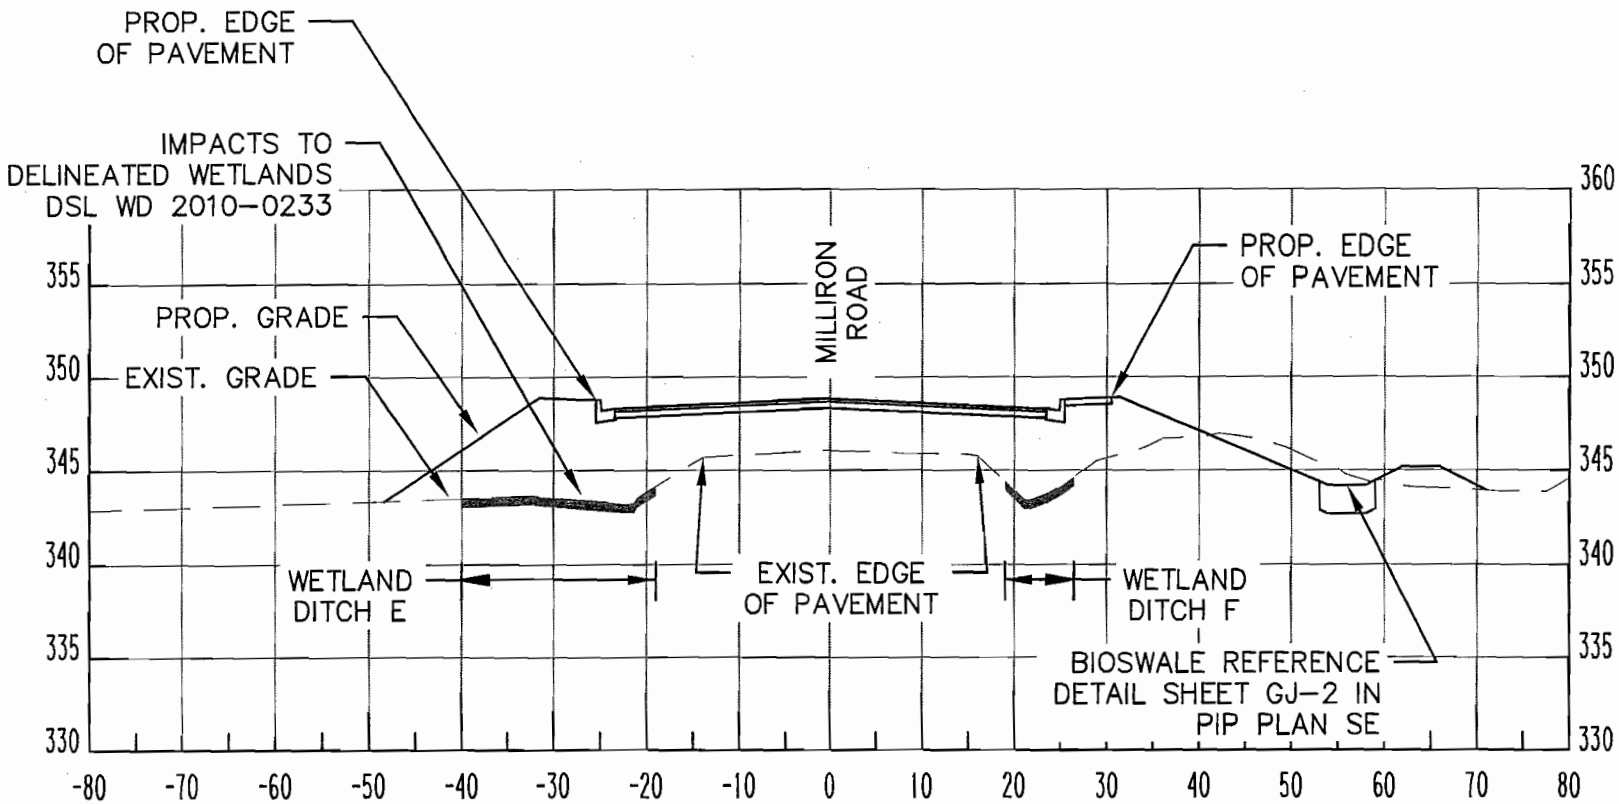

B

SECTION B
MILLIRON ROAD

SCALE: HORZ: 1" = 20'
VERT: 1" = 10'

8.5X11RC File: I:\c\p\2009\309270-Junction-City-Prison-Public-Improvements\CAD\PLOT\9270-Wetland-Permit.dwg TAB: EX15

kpff Consulting Engineers
111 SW Fifth Avenue
Suite 2400
Portland, Oregon 97204
(503) 227-3251
STRUCT. FAX (503) 221-7880
CIVIL FAX (503) 274-4051

SCALE: 1"=50'
KPFF JOB NO.: 309270
DATE: 03/01/2012

TITLE: ODOC Public Improvements Project - Removal/Fill Permit Modification #3
DSL Permit No. 41791-RF USACE Permit No. NWP-2008-378

PROJECT: OREGON DEPARTMENT OF CORRECTIONS
JUNCTION CITY PRISON

SHEET NO.: EX15

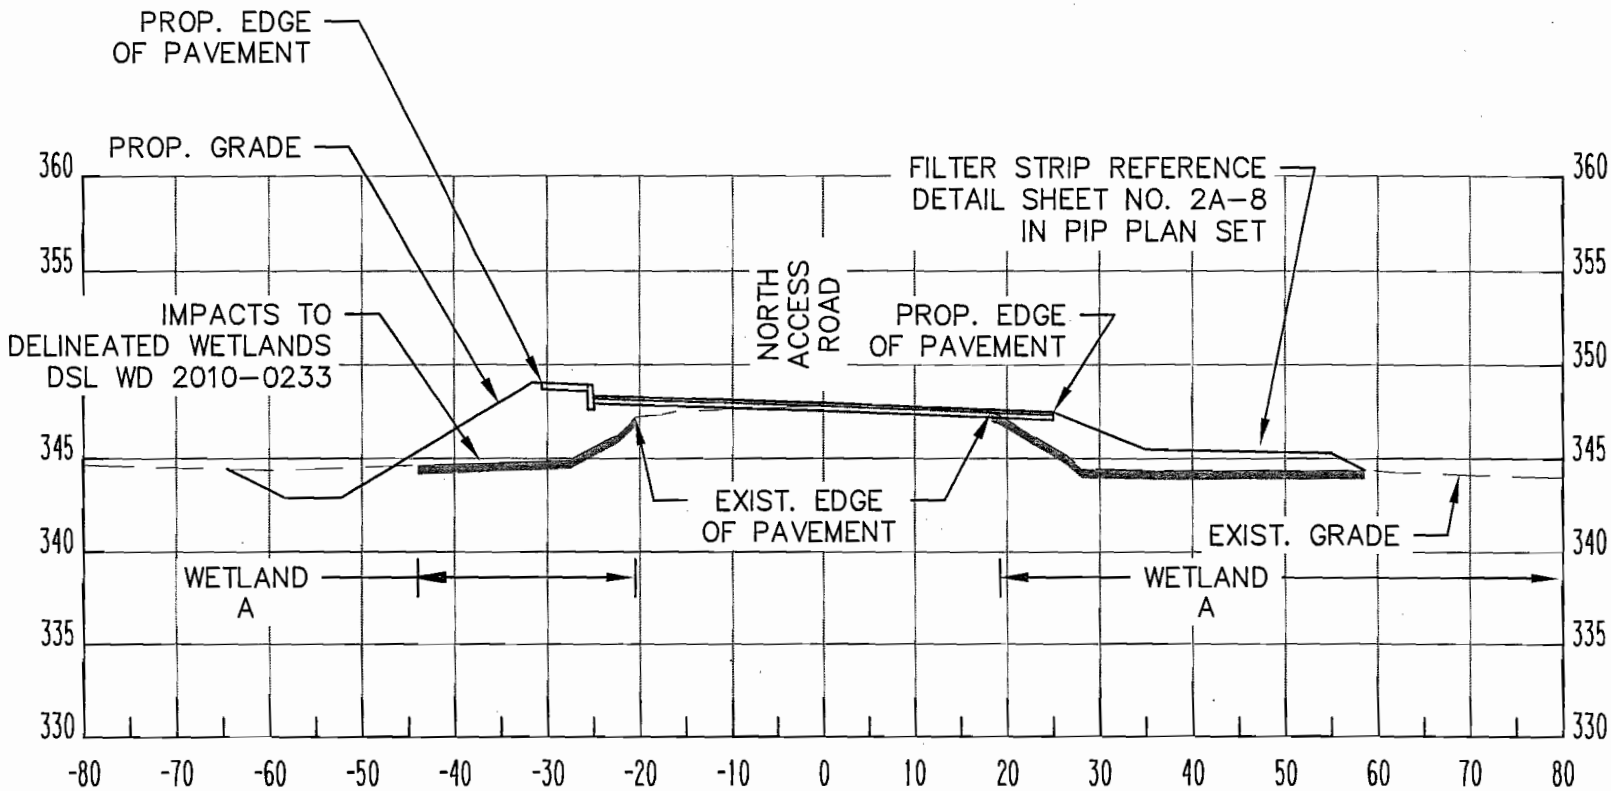

C

SECTION C
NORTH ACCESS ROAD

SCALE: HORZ: 1" = 20'
VERT: 1" = 10'

WATER QUALITY SWALE GENERAL DETAILS

FINAL REVIEW PLANS

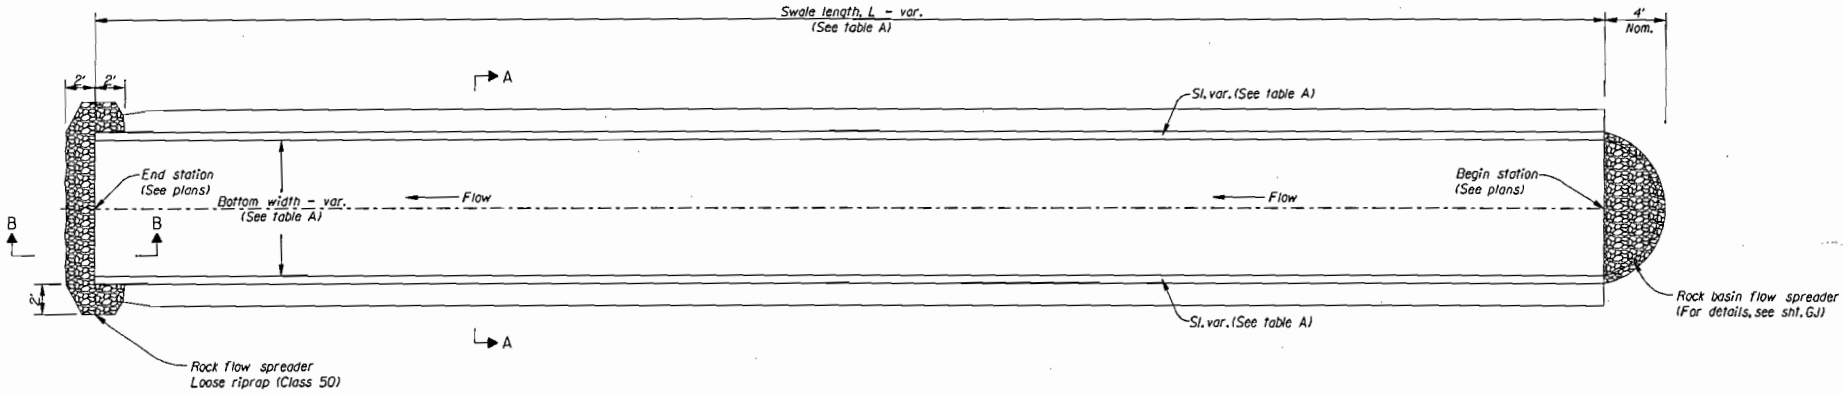

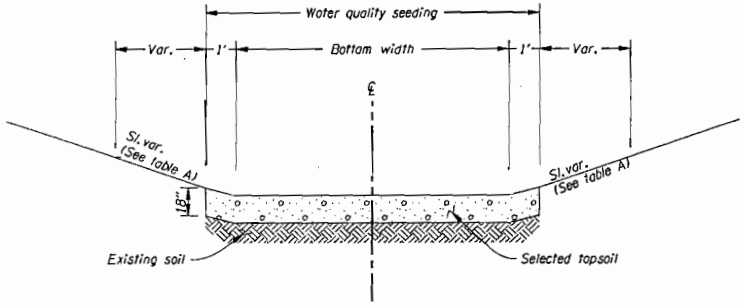

SECTION A-A

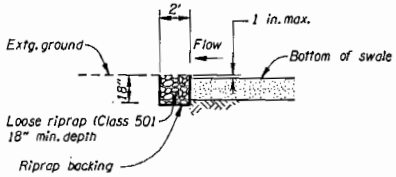

SECTION B-B

NOTE:
1. All dimensions are shown in feet unless otherwise noted

TABLE "A"

SWALE ID	L	WIDTH	ELEV. AT BEG. STA.	ELEV. AT END STA.	SIDE SLOPES LEFT SIDE	SIDE SLOPES RIGHT SIDE
1	121'	4'	344.43'	343.81'	1:4	1:4
2	166'	4'	344.64'	343.81'	1:4	1:4
3	100'	6'	344.10'	343.95'	1:4	1:4

REGISTERED PROFESSIONAL ENGINEER 67D7 OREGON JULY 15, 2003 CURTIS C. VANDERZANDEN

FOR REVIEW ONLY

RENEWS: 06-30-2012

kpff Consulting Engineers
111 SW 5th Avenue
Suite 2500
Portland, Oregon 97204
503-227-3251

OR99: MILLIRON RD IMPROVEMENTS
(STATE HOSPITAL/PRISON)
PACIFIC HIGHWAY WEST
LANE COUNTY

Design Team Leader - F. Maddox
Designed By - N. McMurtrey
Drafted By - R. Caduo

WATER QUALITY DETAILS

SHEET NO. GJ-2