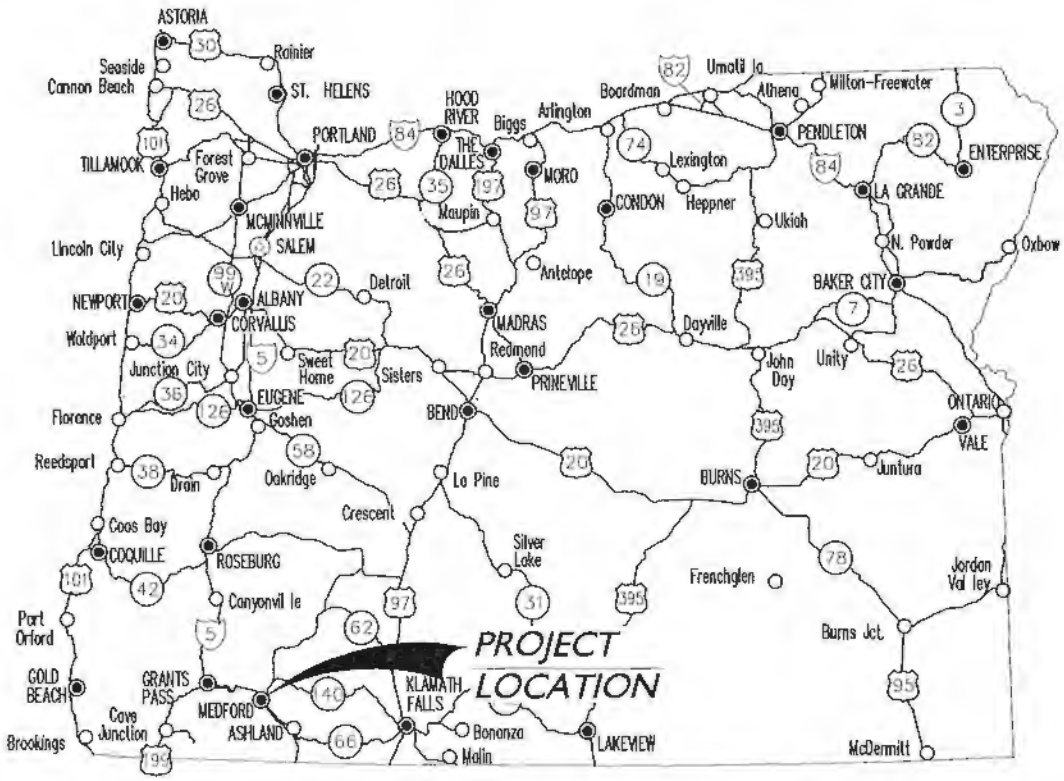

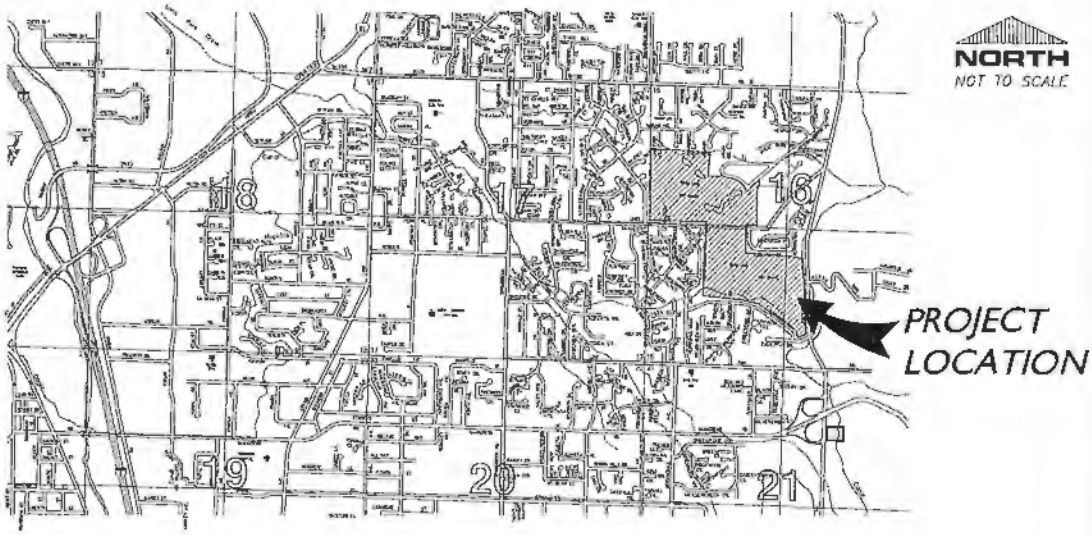

MEDFORD VICINITY MAP

CONSTRUCTION ENGINEERING CONSULTANTS INC.
P.O. BOX 1724 • MEDFORD, OREGON 97501
PH. (541) 779-5269 FAX (541) 779-3139

SCHOTT AND ASSOCIATES
21018 NE HWY 99E
AURORA, OR 97002
MARTIN SCHOTT
PH (503) 678-6007

CITY OF MEDFORD

CEDAR LANDING P.U.D.

SITE VICINITY MAP

NAME: CED- WET-Vic-Map.DWG PROJ.: 13-55 PLOT DATE: 10/15/14

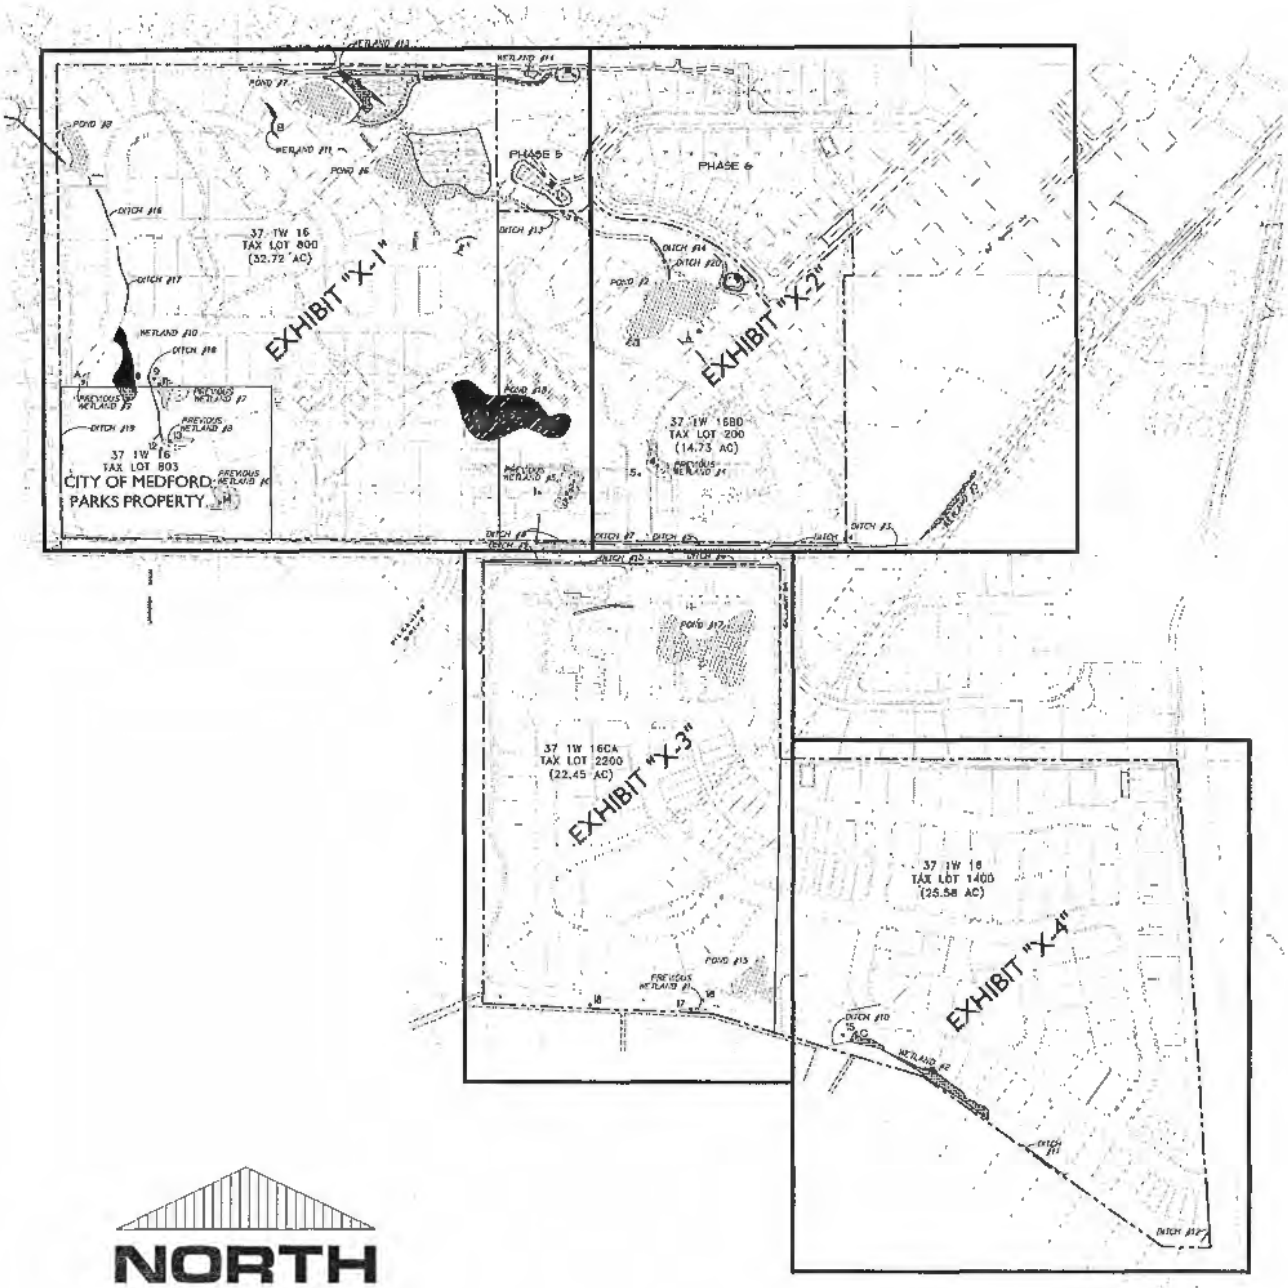

NORTH

GRAPHIC SCALE

500 0 250 500 1000

(IN FEET)
1 inch = 500 ft.

CONSTRUCTION ENGINEERING CONSULTANTS INC.
P.O. BOX 1724 • MEDFORD, OREGON 97501
PH. (541) 779-5268 FAX (541) 779-3139

SCHOTT AND ASSOCIATES

21018 NE HWY 99E
AURORA, OR 97002
MARTIN SCHOTT
PH (503) 678-6007

CITY OF MEDFORD

CEDAR LANDING P.U.D.

EXHIBIT KEY
APPLIES TO EXHIBITS B - H
EXHIBIT "A"

NAME: CED-WET-KEY.DWG PROJ.: 13-55 PLOT DATE: 10/15/14

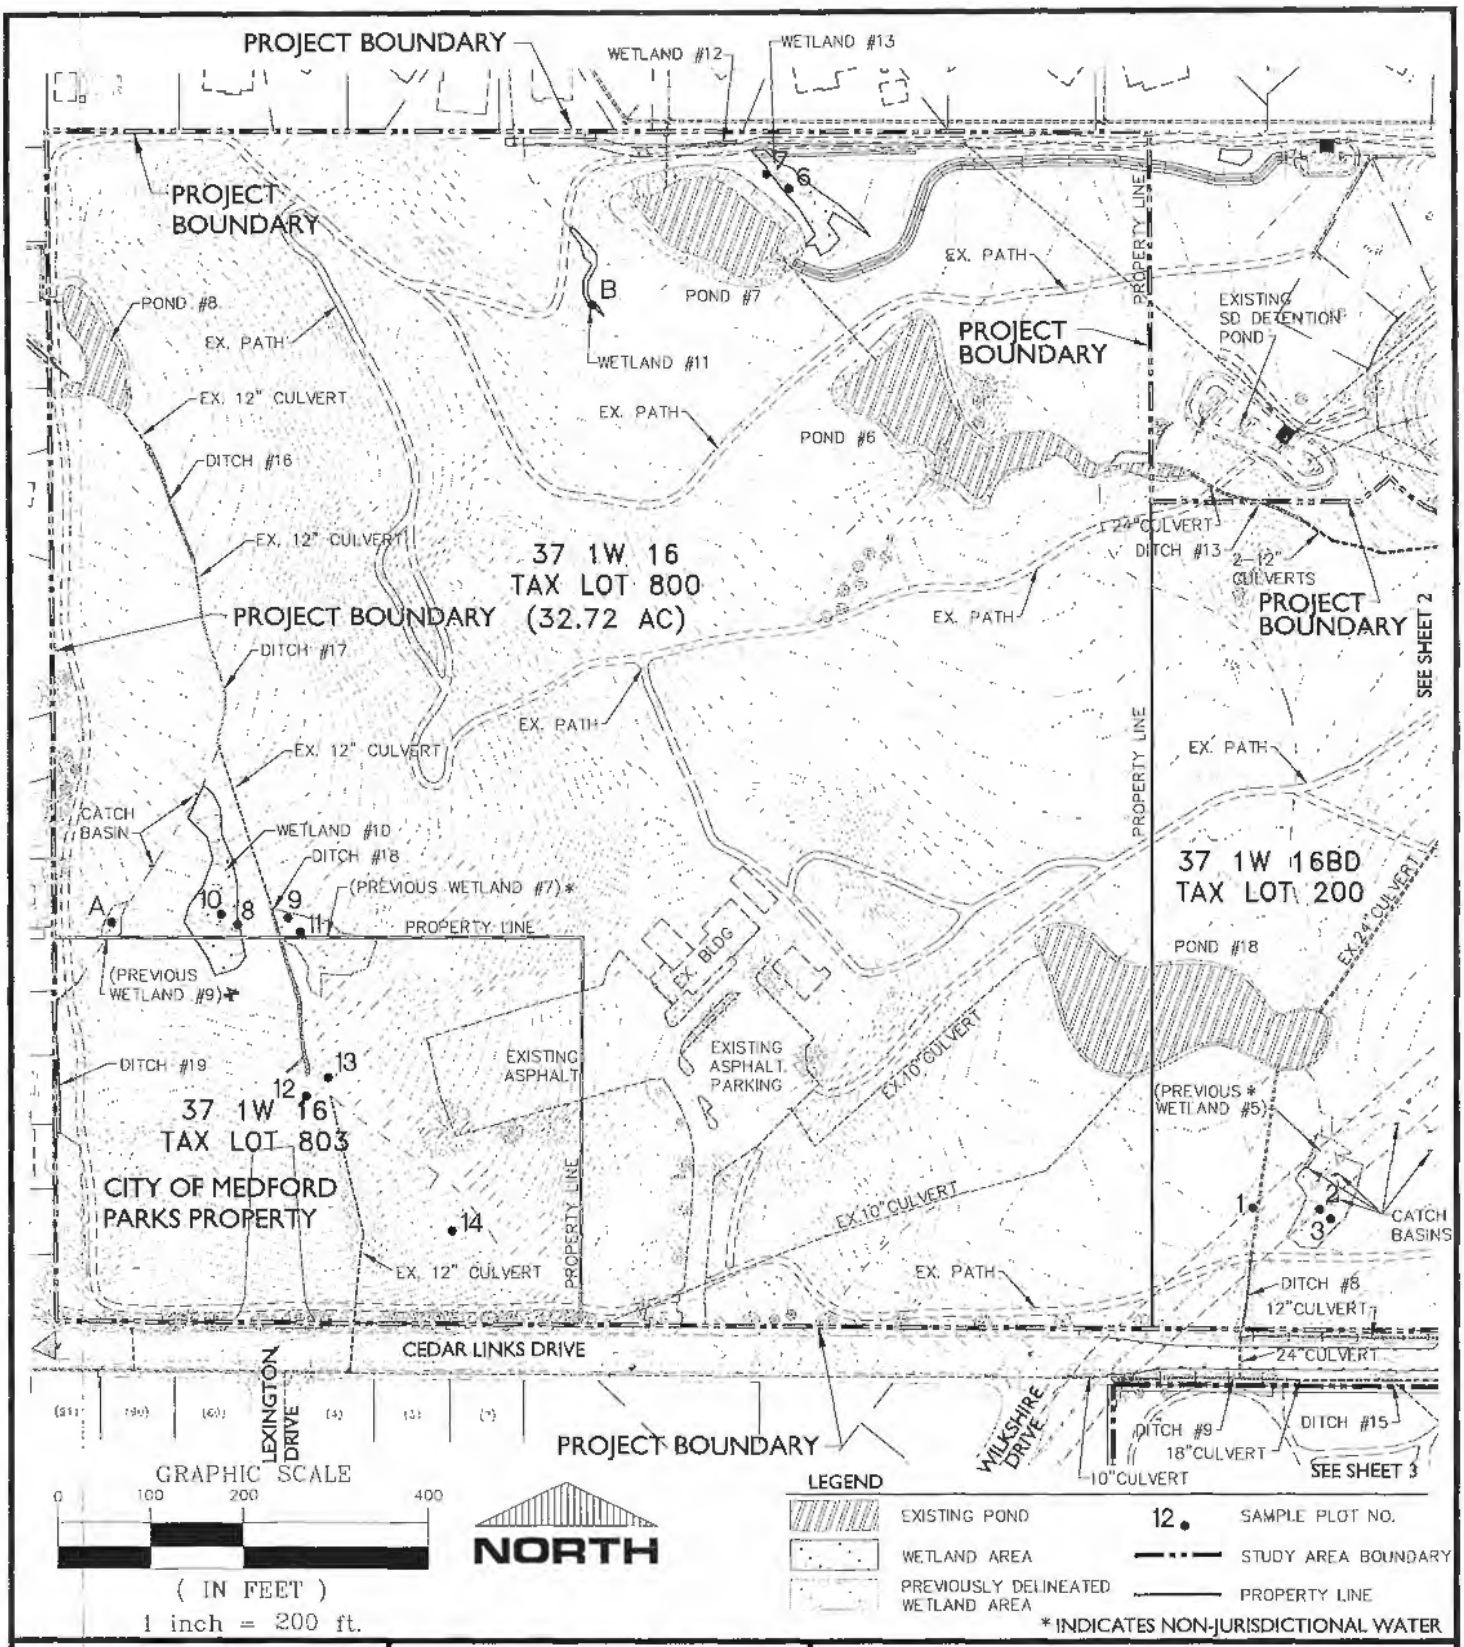

CONSTRUCTION ENGINEERING CONSULTANTS INC.
P.O. BOX 1724 • MEDFORD, OREGON 97501
PH. (541) 779-5266 FAX (541) 779-3139

SCHOTT AND ASSOCIATES
21018 NE HWY 99E
AURORA, OR 97002
MARTIN SCHOTT
PH (503) 678-6007

CITY OF MEDFORD

CEDAR LANDING P.U.D.

EXISTING CONDITIONS MAP

EXHIBIT "B-1"

NAME: WET-EXCOND1.DWG PROJ.: 13-55 PLOT DATE: 10/15/14

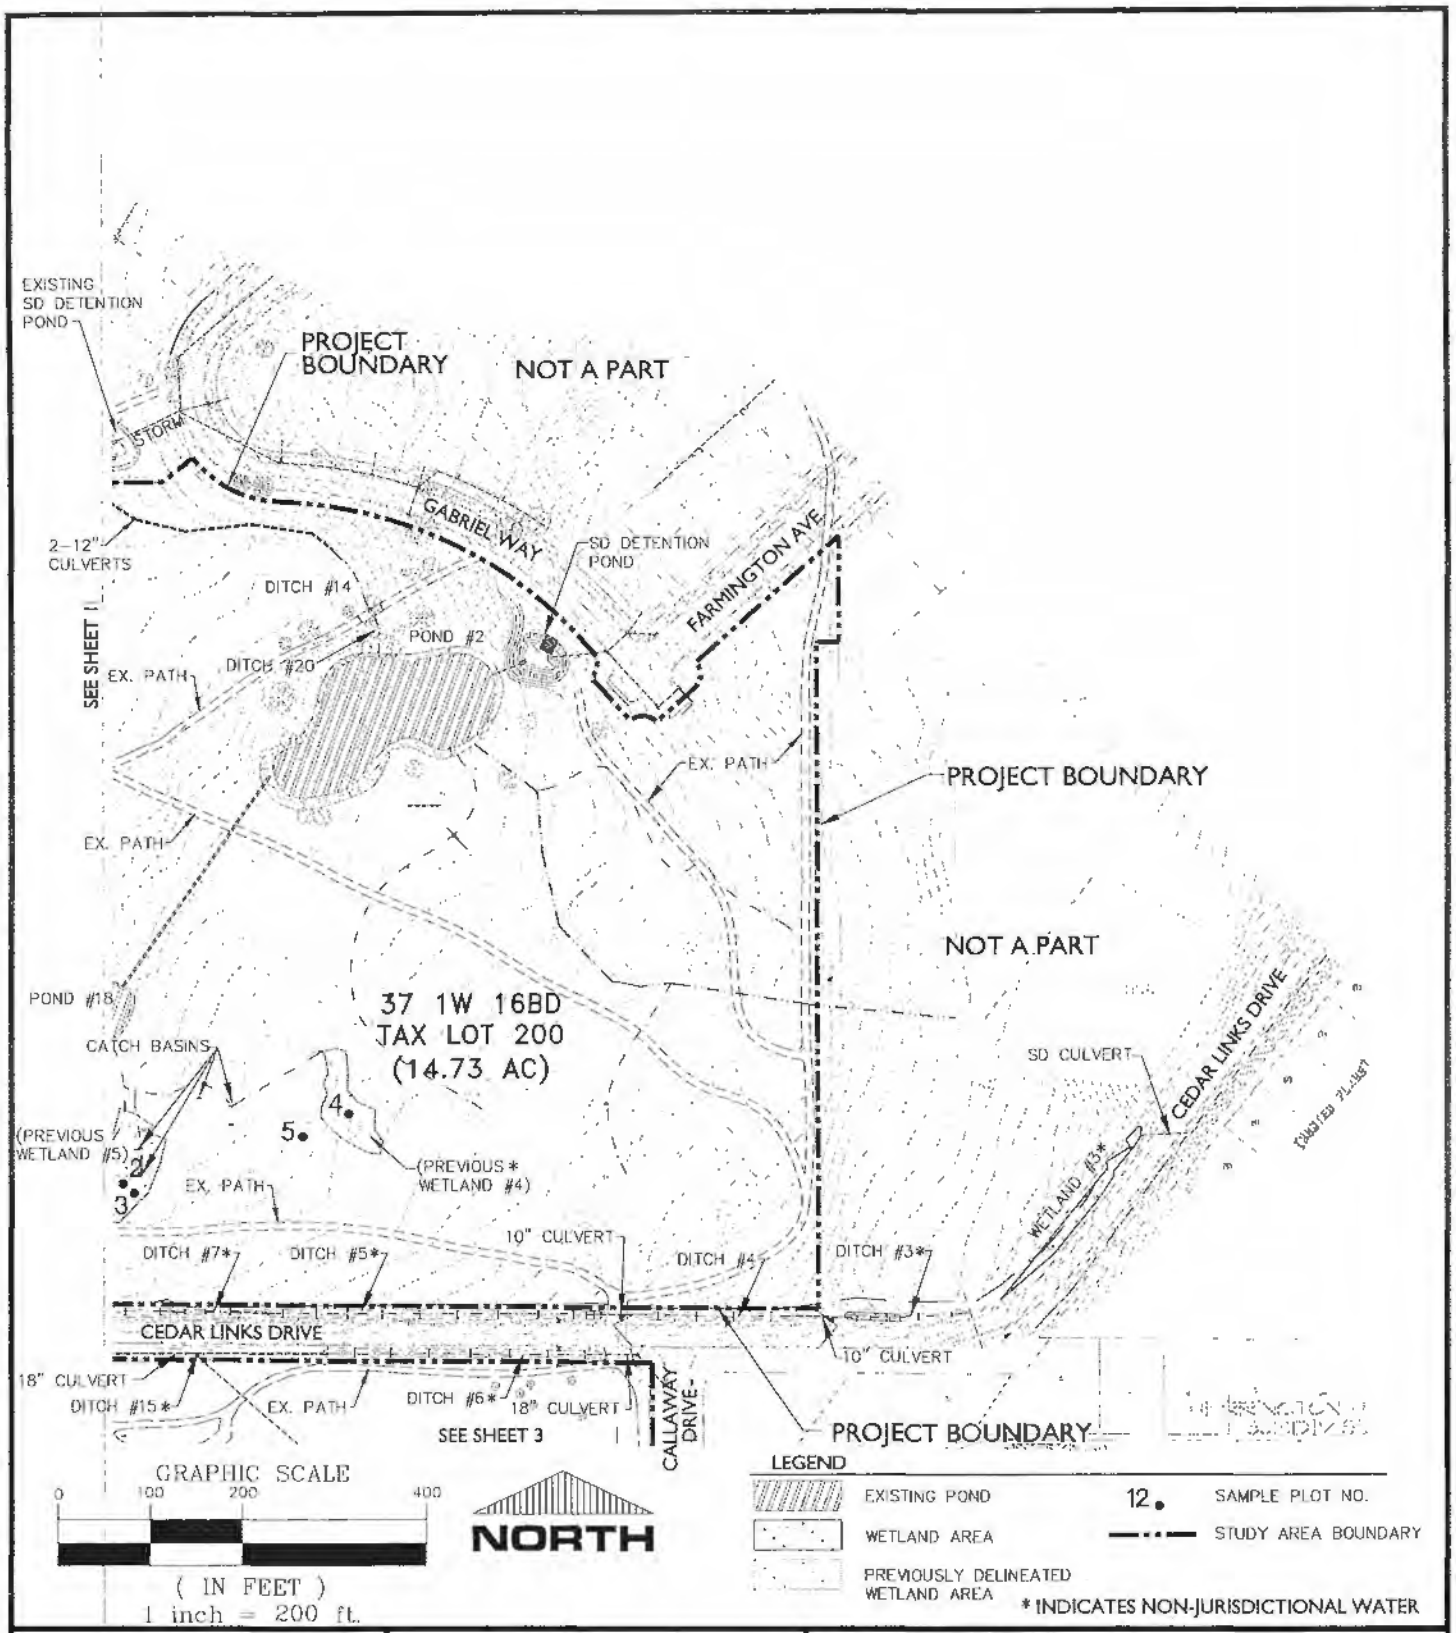

CONSTRUCTION ENGINEERING CONSULTANTS INC.
P.O. BOX 1724 • MEDFORD, OREGON 97501
PH. (541) 779-5268 FAX (541) 779-3139

SCHOTT AND ASSOCIATES
21018 NE HWY 99E
AURORA, OR 97002
MARTIN SCHOTT
PH (503) 678-6007

CITY OF MEDFORD

CEDAR LANDING P.U.D.

EXISTING CONDITIONS MAP

EXHIBIT "B-2"

NAME: WET-EXCOND2.DWG PROJ.: 13-55 PLOT DATE: 10/15/14

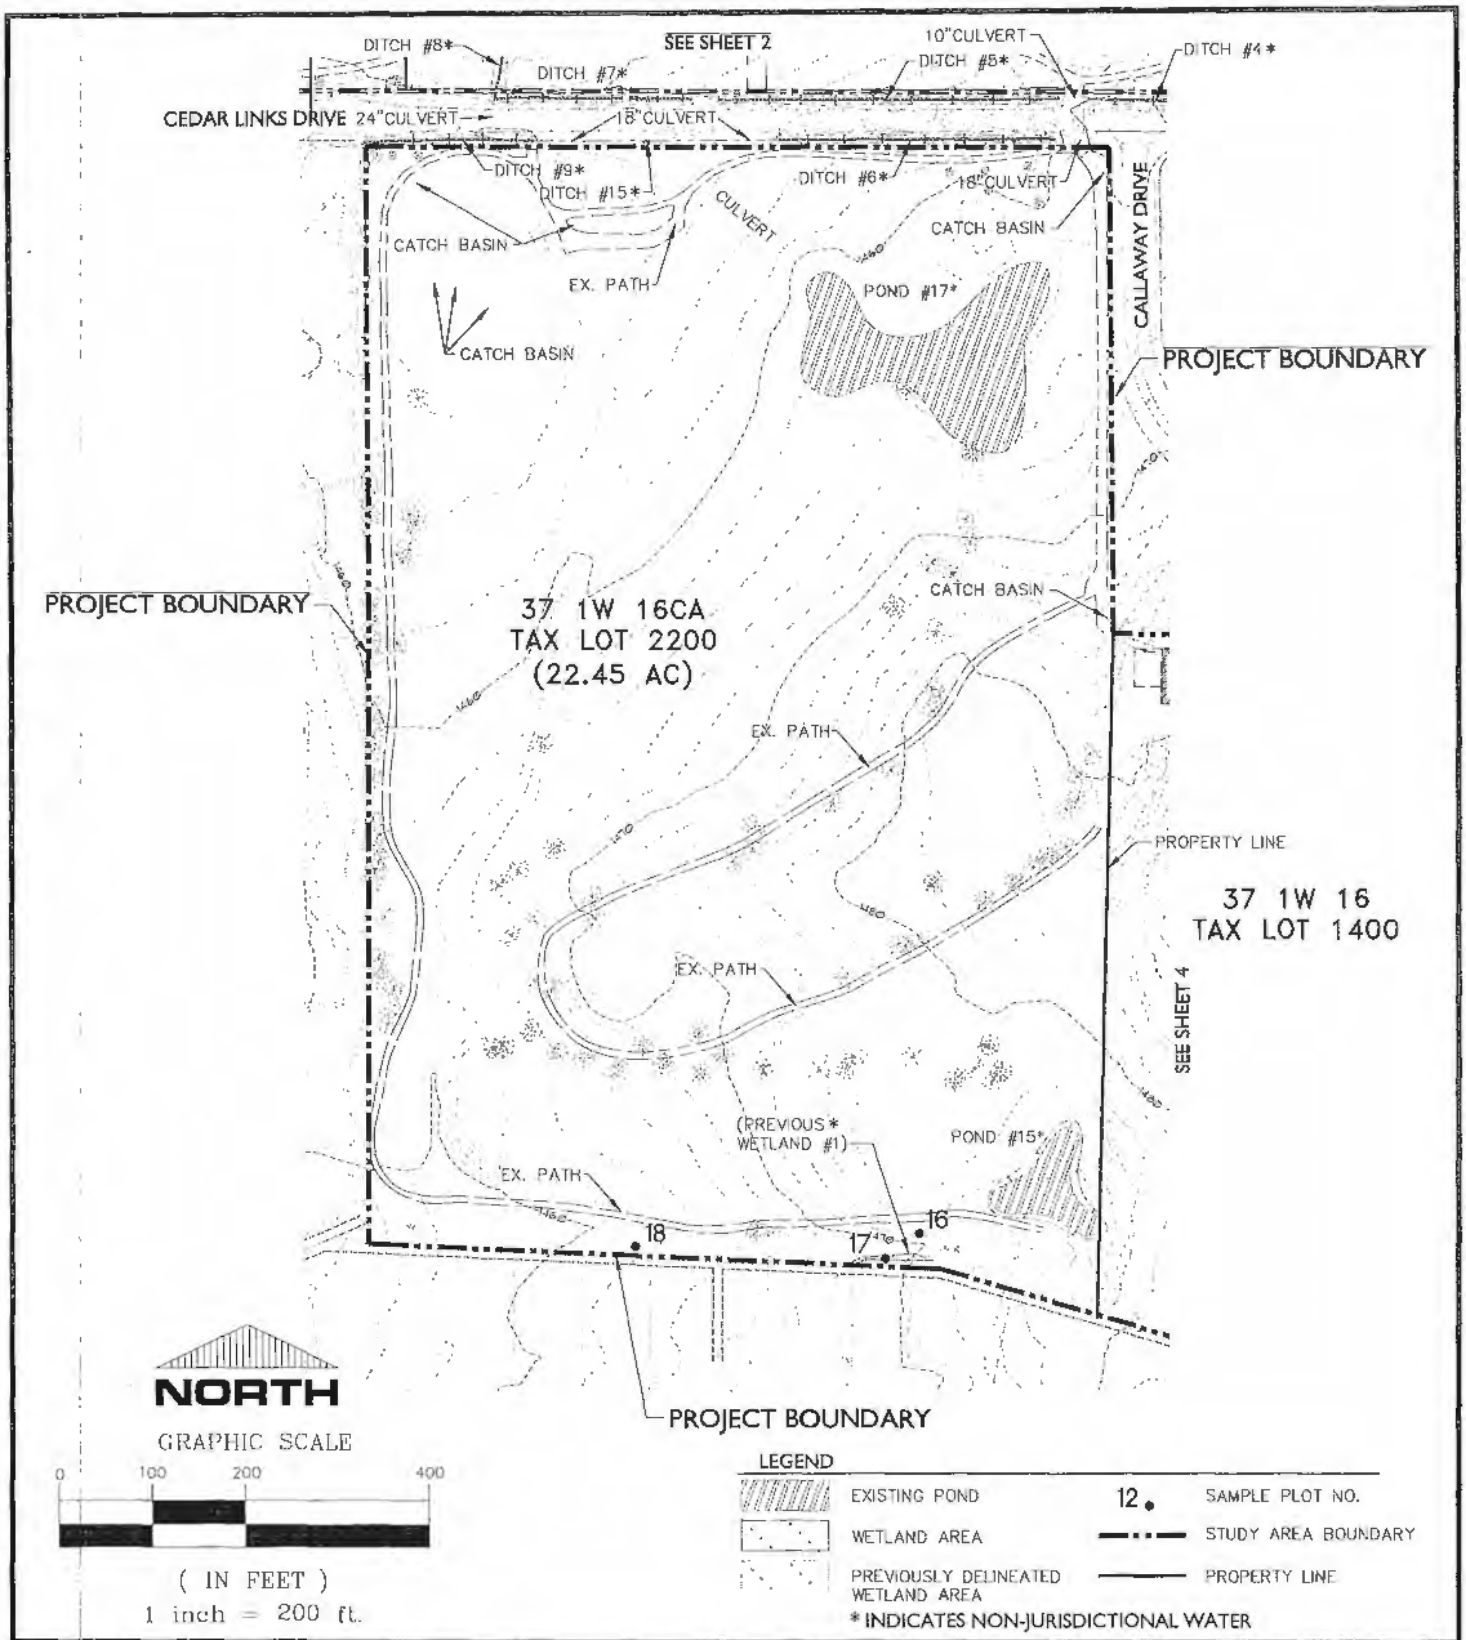

CONSTRUCTION ENGINEERING CONSULTANTS INC.

P.O. BOX 1724 • MEDFORD, OREGON 97501
PH. (541) 779-5268 FAX (541) 779-3139

SCHOTT AND ASSOCIATES

21018 NE HWY 99E
AURORA, OR 97002
MARTIN SCHOTT
PH (503) 678-6007

CITY OF MEDFORD

CEDAR LANDING P.U.D.

EXISTING CONDITIONS MAP

EXHIBIT "B-3"

NAME: WET-EXCOND3.DWG PROJ.: 13-55 PLOT DATE: 10/15/14

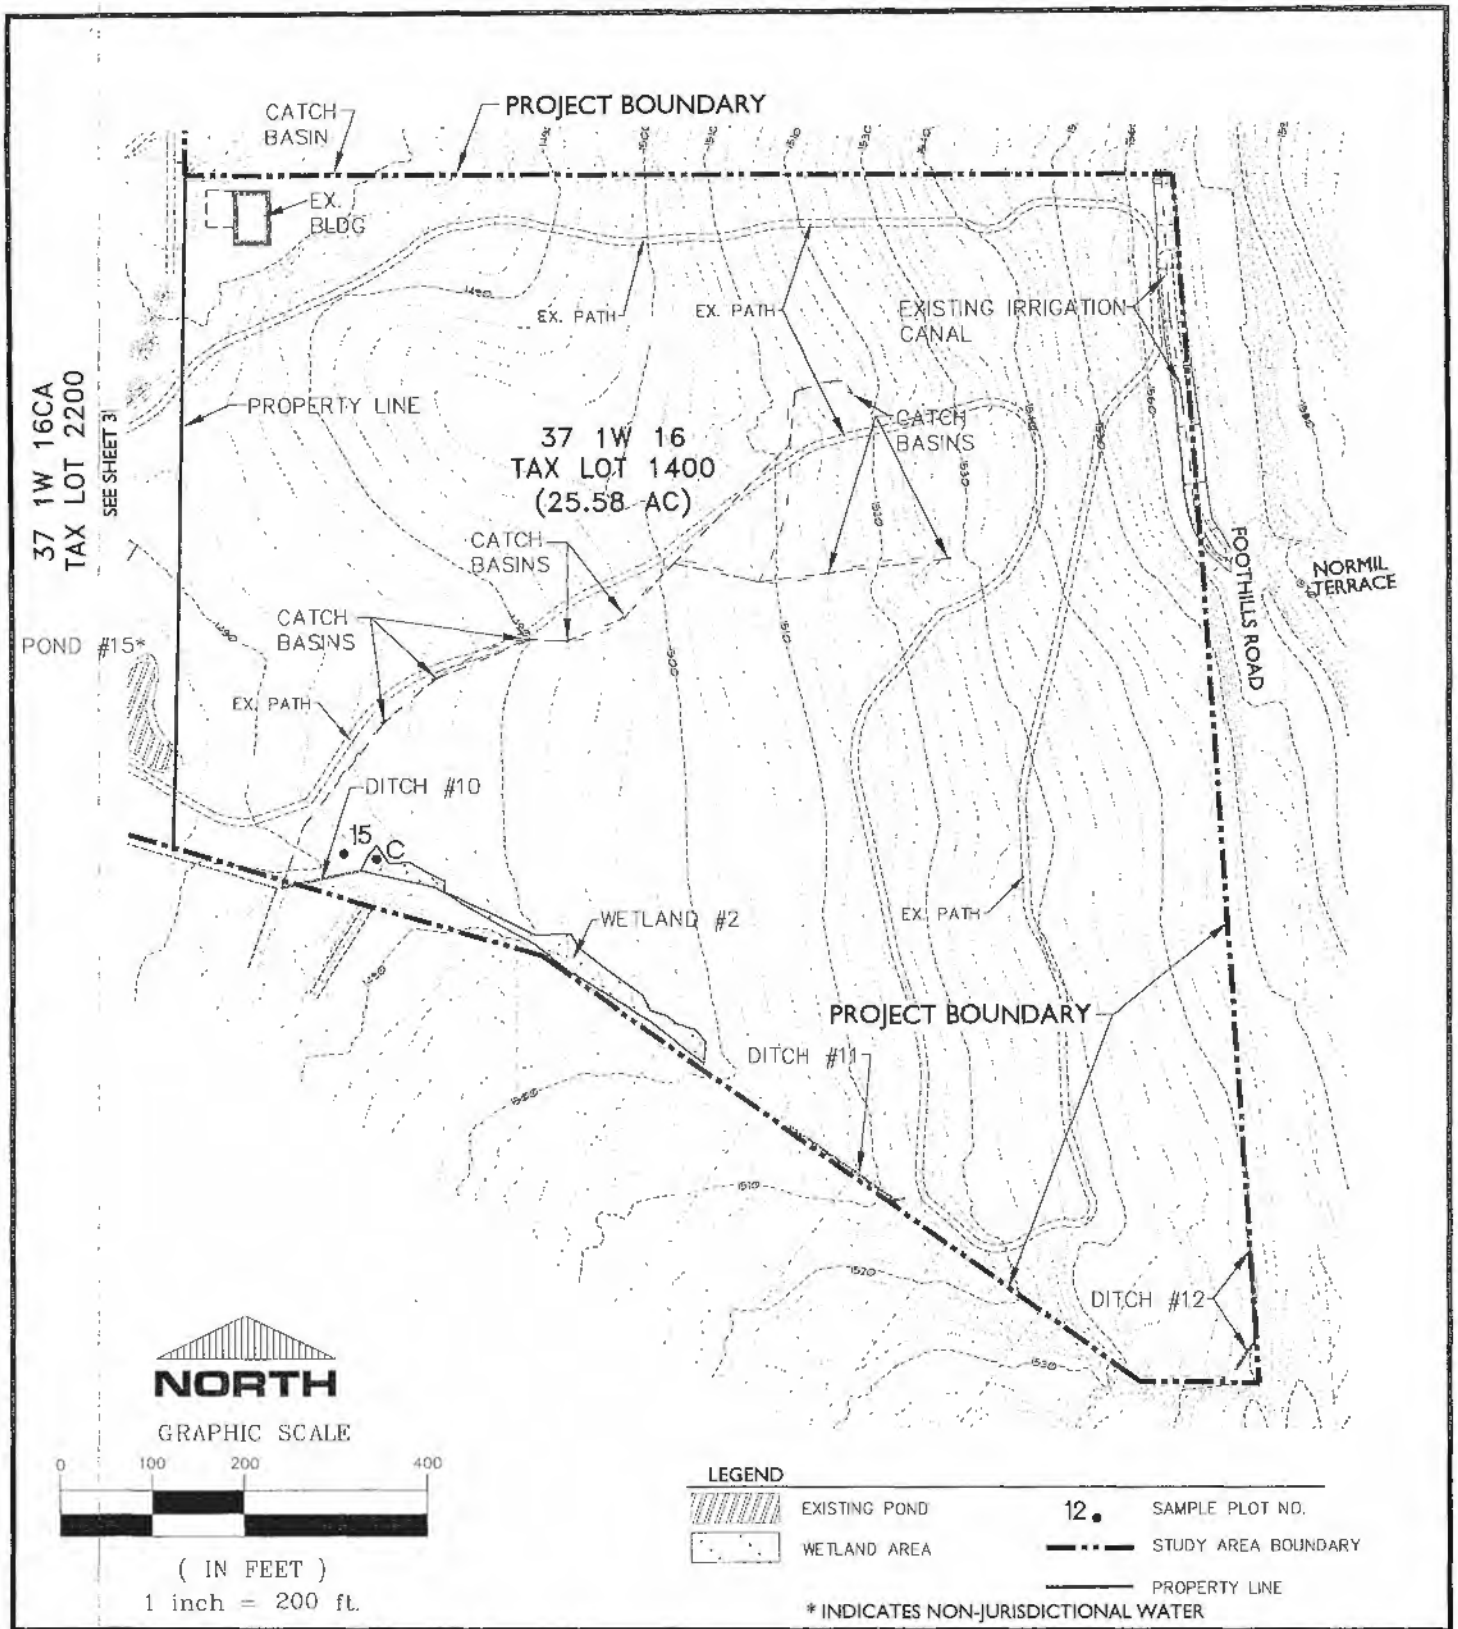

CONSTRUCTION ENGINEERING CONSULTANTS INC.
P.O. BOX 1724 • MEDFORD, OREGON 97501
PH. (541) 779-5268 FAX (541) 779-3139

SCHOTT AND ASSOCIATES
21018 NE HWY 99E
AURORA, OR 97002
MARTIN SCHOTT
PH (503) 678-6007

CITY OF MEDFORD

CEDAR LANDING P.U.D.

EXISTING CONDITIONS MAP

EXHIBIT "B-4"

NAME: WET-EXCOND4.DWG PROJ.: 13-55 PLOT DATE: 10/15/14

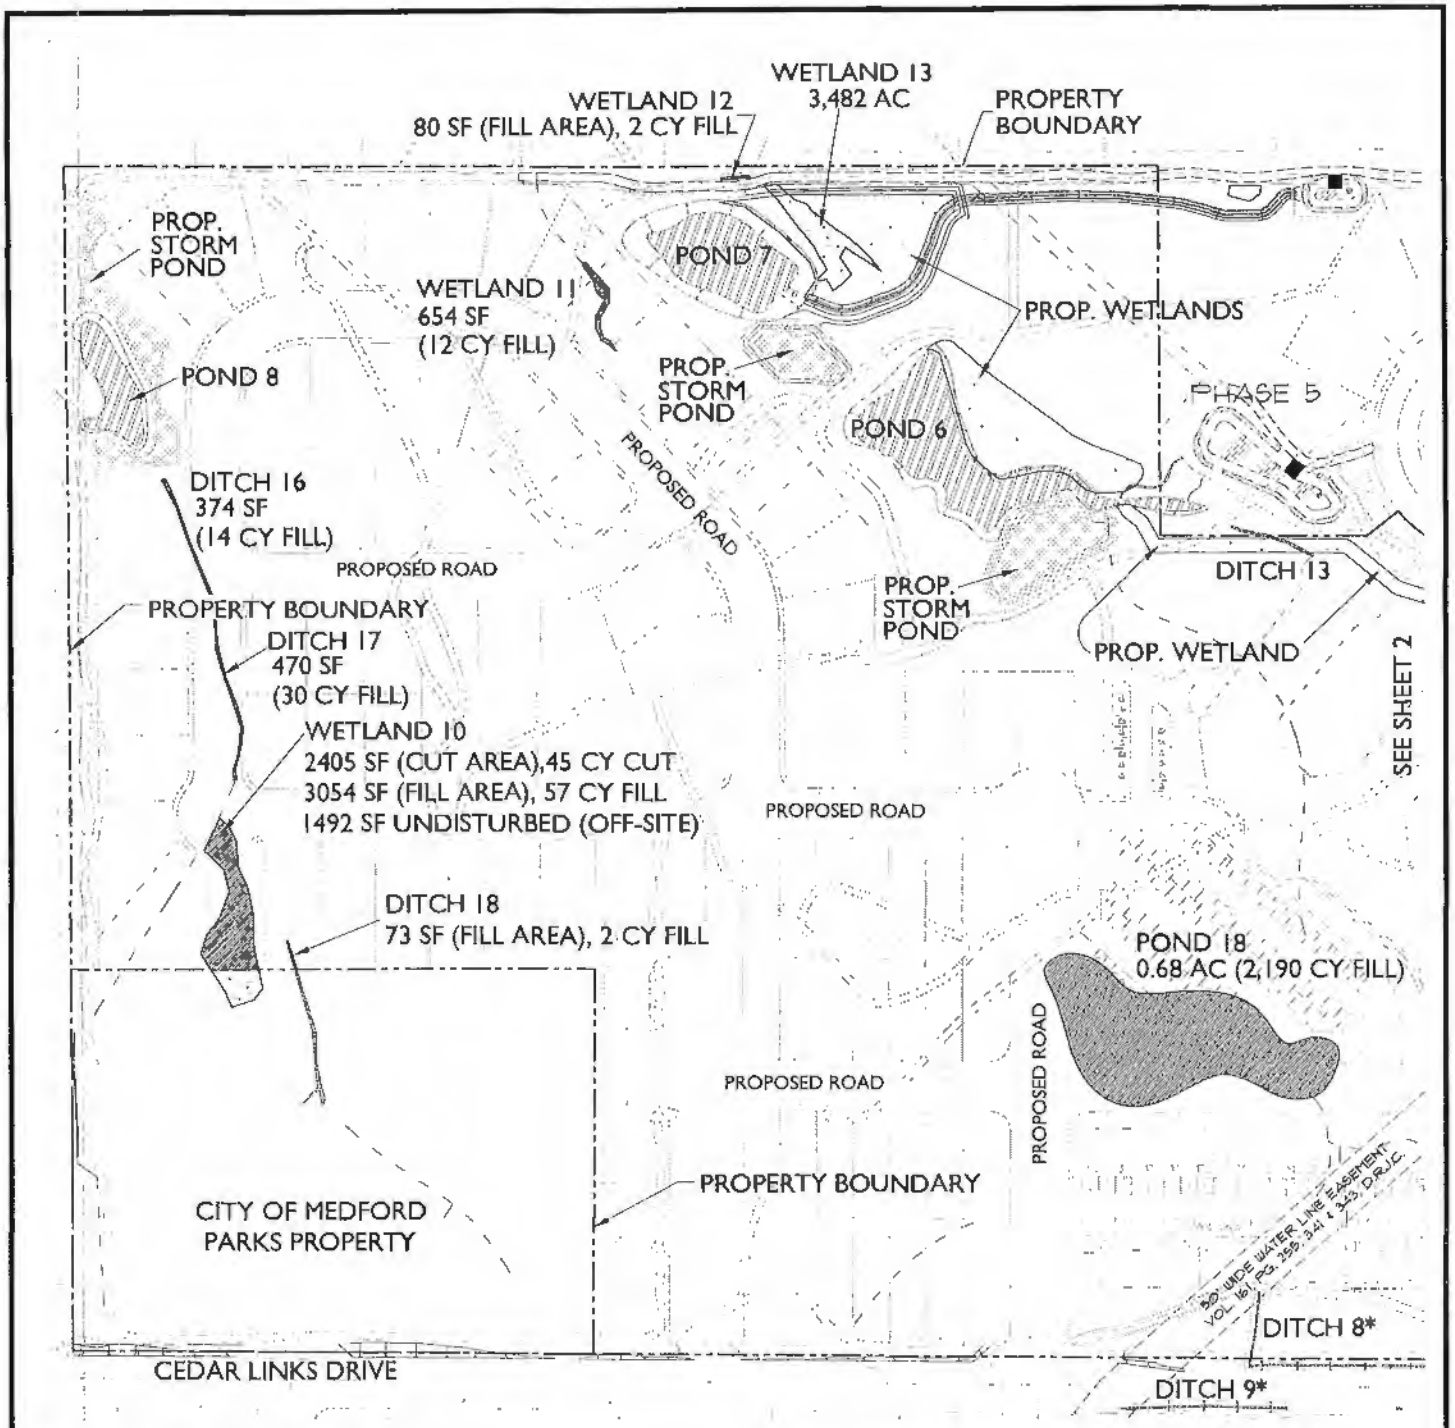

CONSTRUCTION ENGINEERING CONSULTANTS INC.
P.O. BOX 1724 • MEDFORD, OREGON 97501
PH. (541) 779-5268 FAX (541) 779-3139

SCHOTT AND ASSOCIATES
21018 NE HWY 99E
AURORA, OR 97002
MARTIN SCHOTT
PH (503) 678-6007

CITY OF MEDFORD

CEDAR LANDING P.U.D.

SITE DEVELOPMENT PLAN

EXHIBIT "C-1"

NAME: CED-WET-SITE1.DWG PROJ.: 13-55 PLOT DATE: 10/15/14

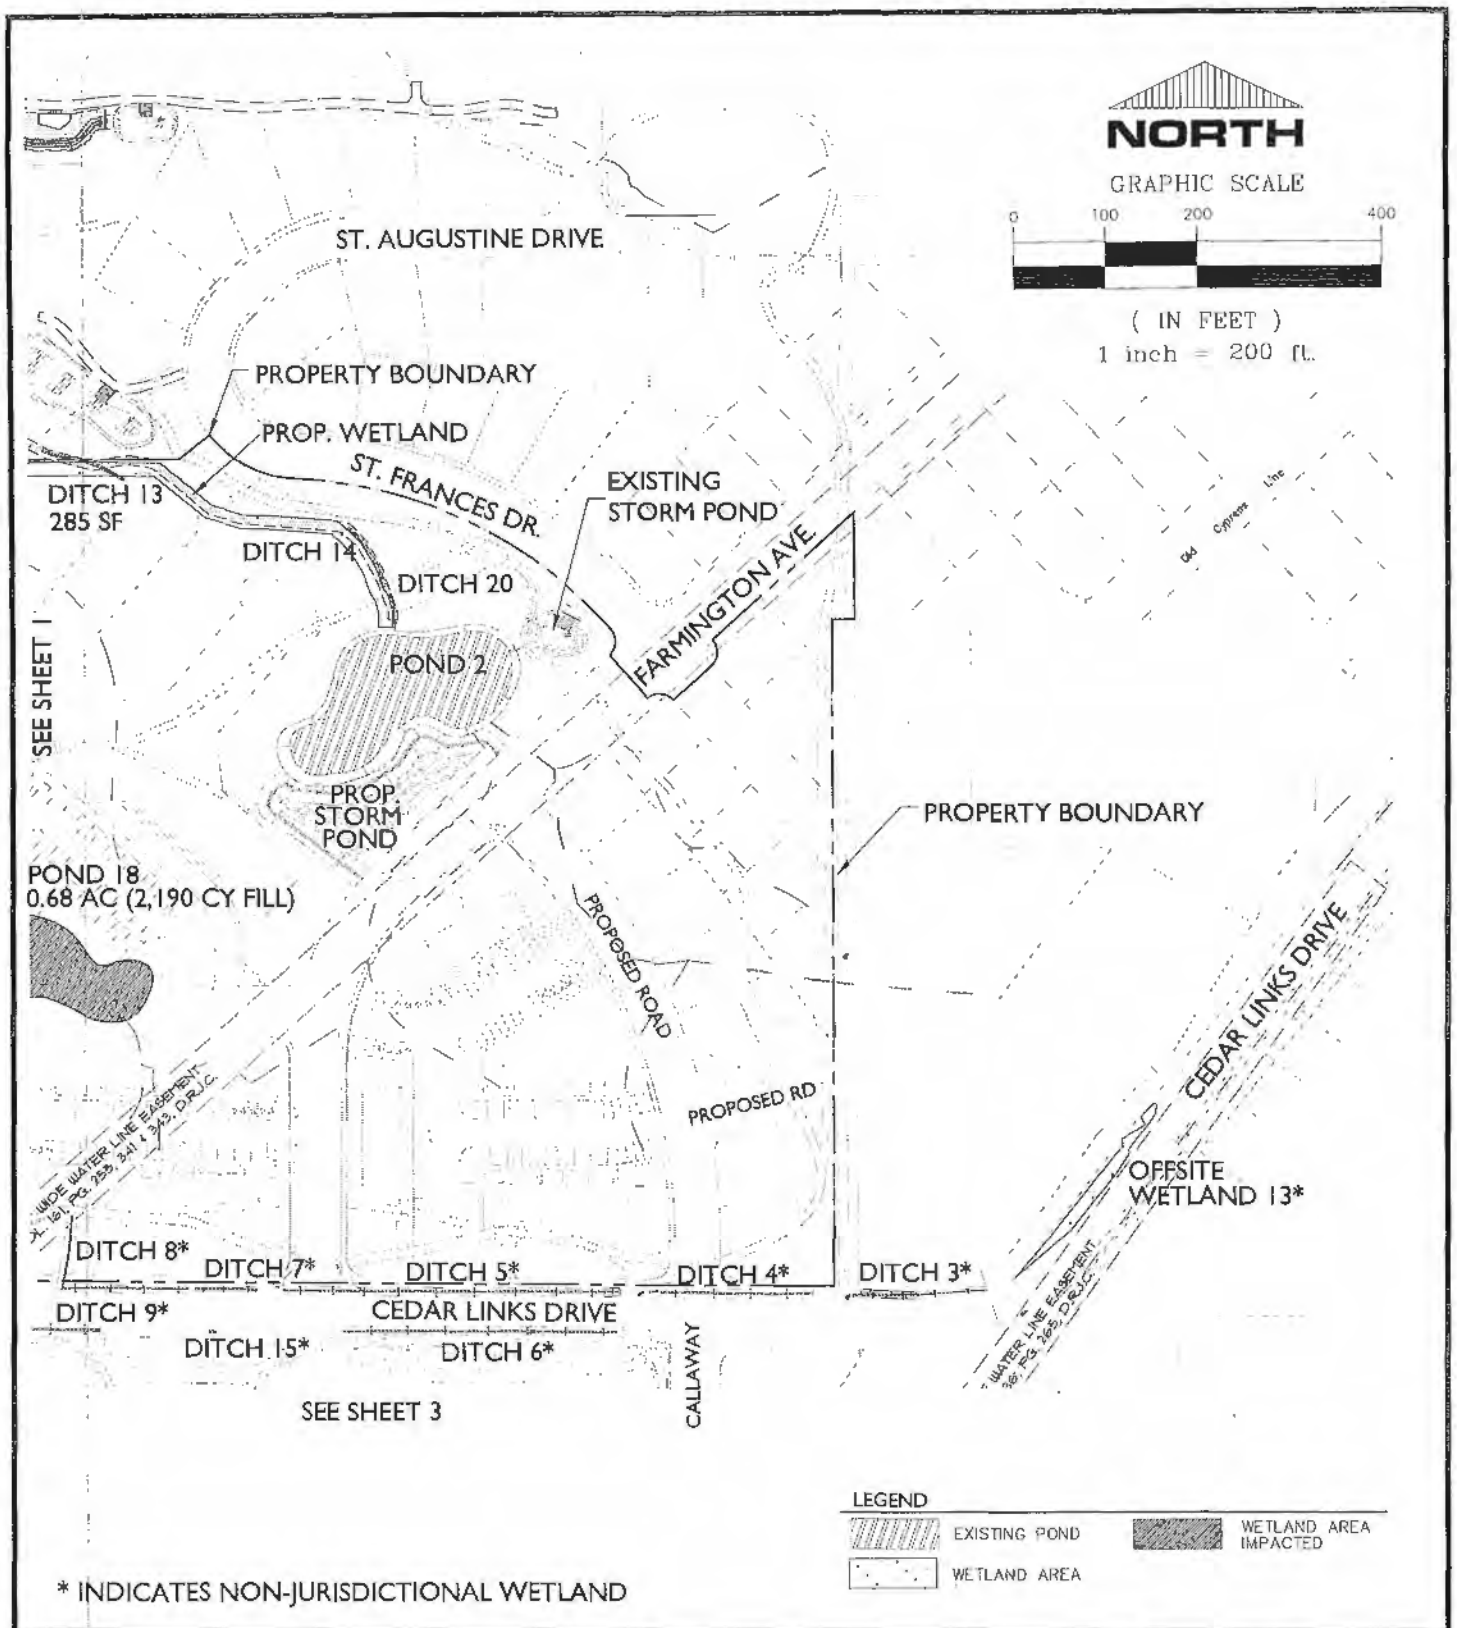

* INDICATES NON-JURISDICTIONAL WETLAND

CONSTRUCTION ENGINEERING CONSULTANTS INC.
P.O. BOX 1724 • MEDFORD, OREGON 97501
PH. (541) 779-5266 FAX (541) 779-3129

SCHOTT AND ASSOCIATES
21018 NE HWY 99E
AURORA, OR 97002
MARTIN SCHOTT
PH (503) 678-6007

CITY OF MEDFORD

CEDAR LANDING P.U.D.

SITE DEVELOPMENT PLAN

EXHIBIT "C-2"

NAME: CED-WET-SITE2.DWG PROJ.: 13-55 PLOT DATE: 10/15/14

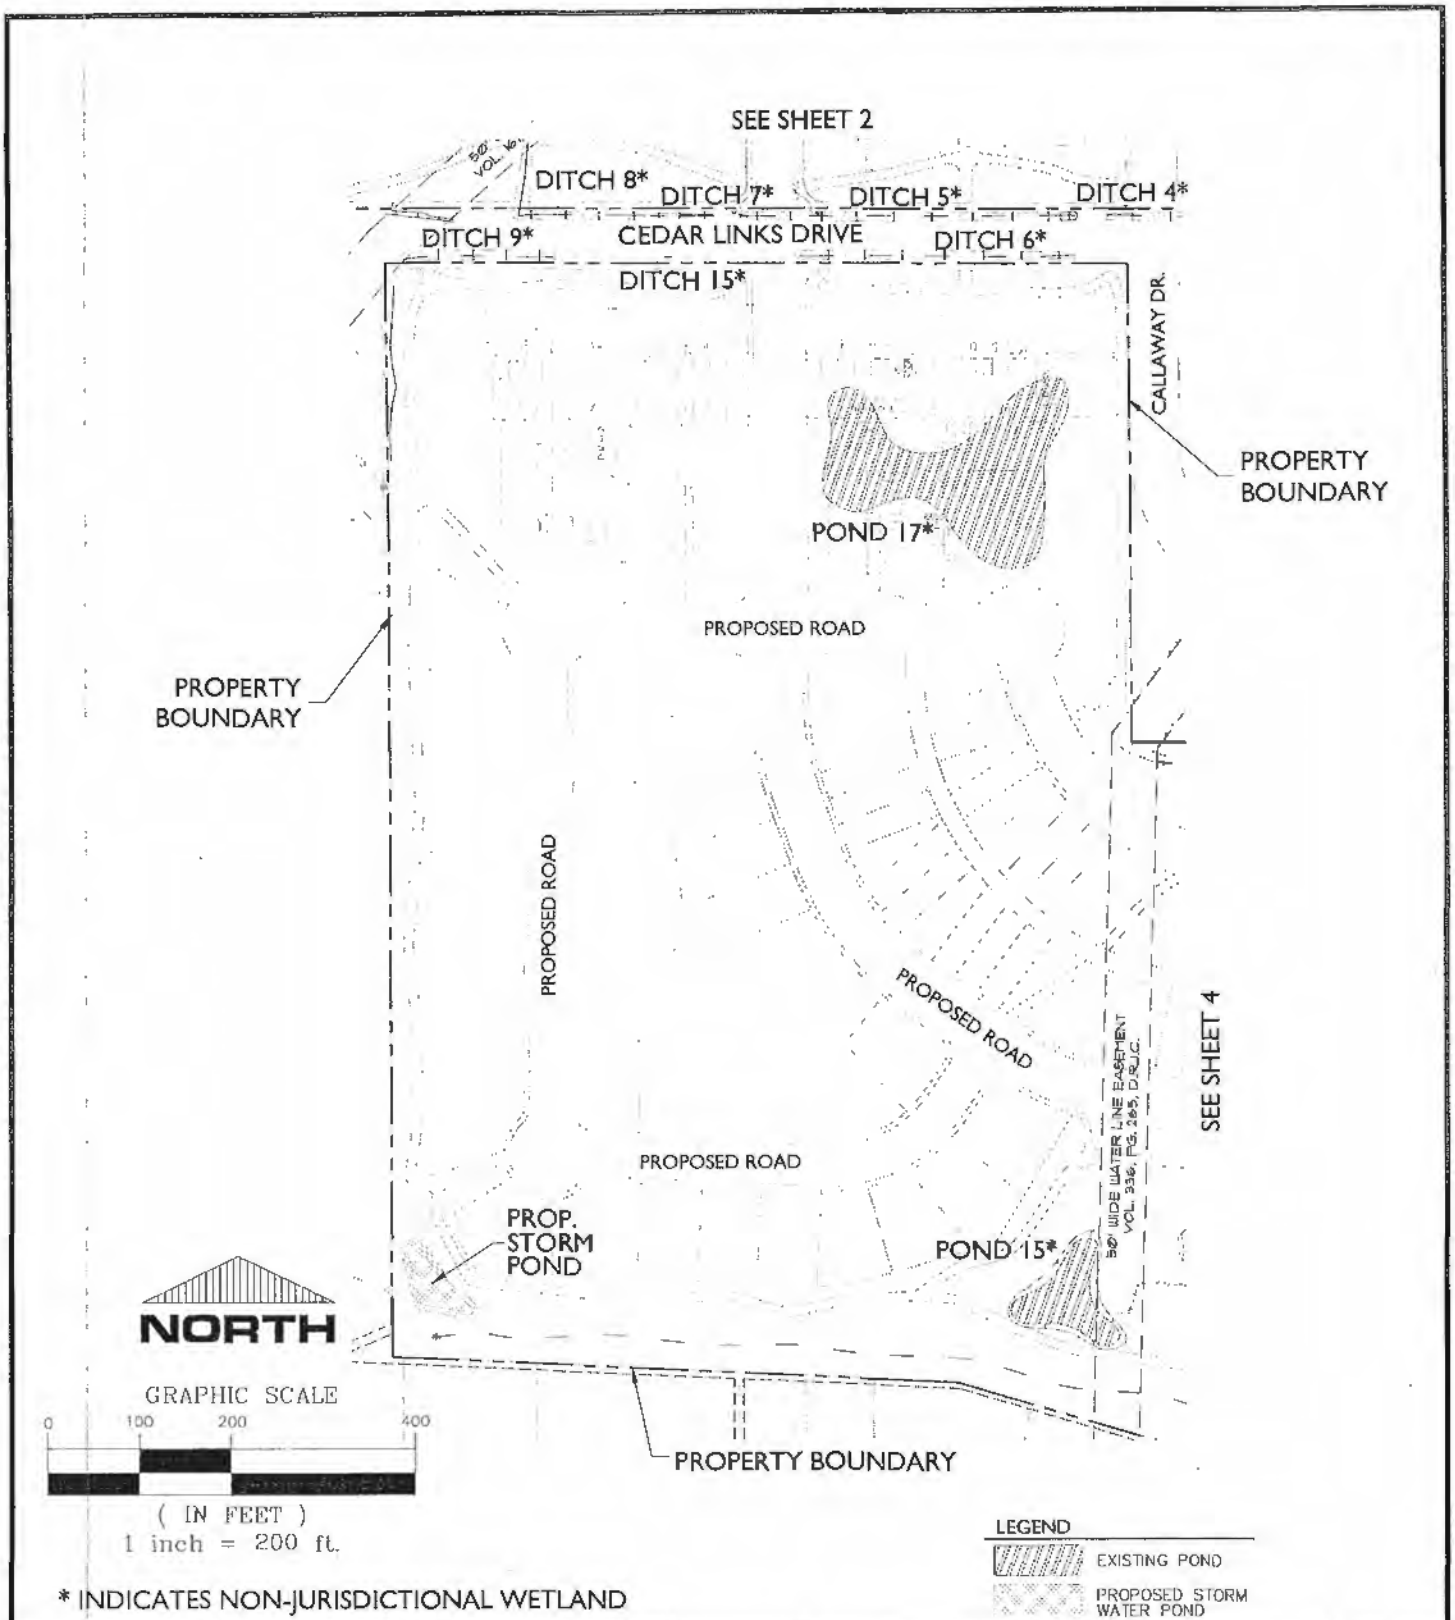

* INDICATES NON-JURISDICTIONAL WETLAND

CONSTRUCTION ENGINEERING CONSULTANTS INC.
P.O. BOX 1724 • MEDFORD, OREGON 97501
PH. (541) 779-5260 FAX (541) 779-3139

SCHOTT AND ASSOCIATES
21018 NE HWY 99E
AURORA, OR 97002
MARTIN SCHOTT
PH (503) 678-6007

CITY OF MEDFORD

CEDAR LANDING P.U.D.

SITE DEVELOPMENT PLAN

EXHIBIT "C-3"

NAME: CED-WET-SITE3.DWG PROJ.: 13-55 PLOT DATE: 10/15/14

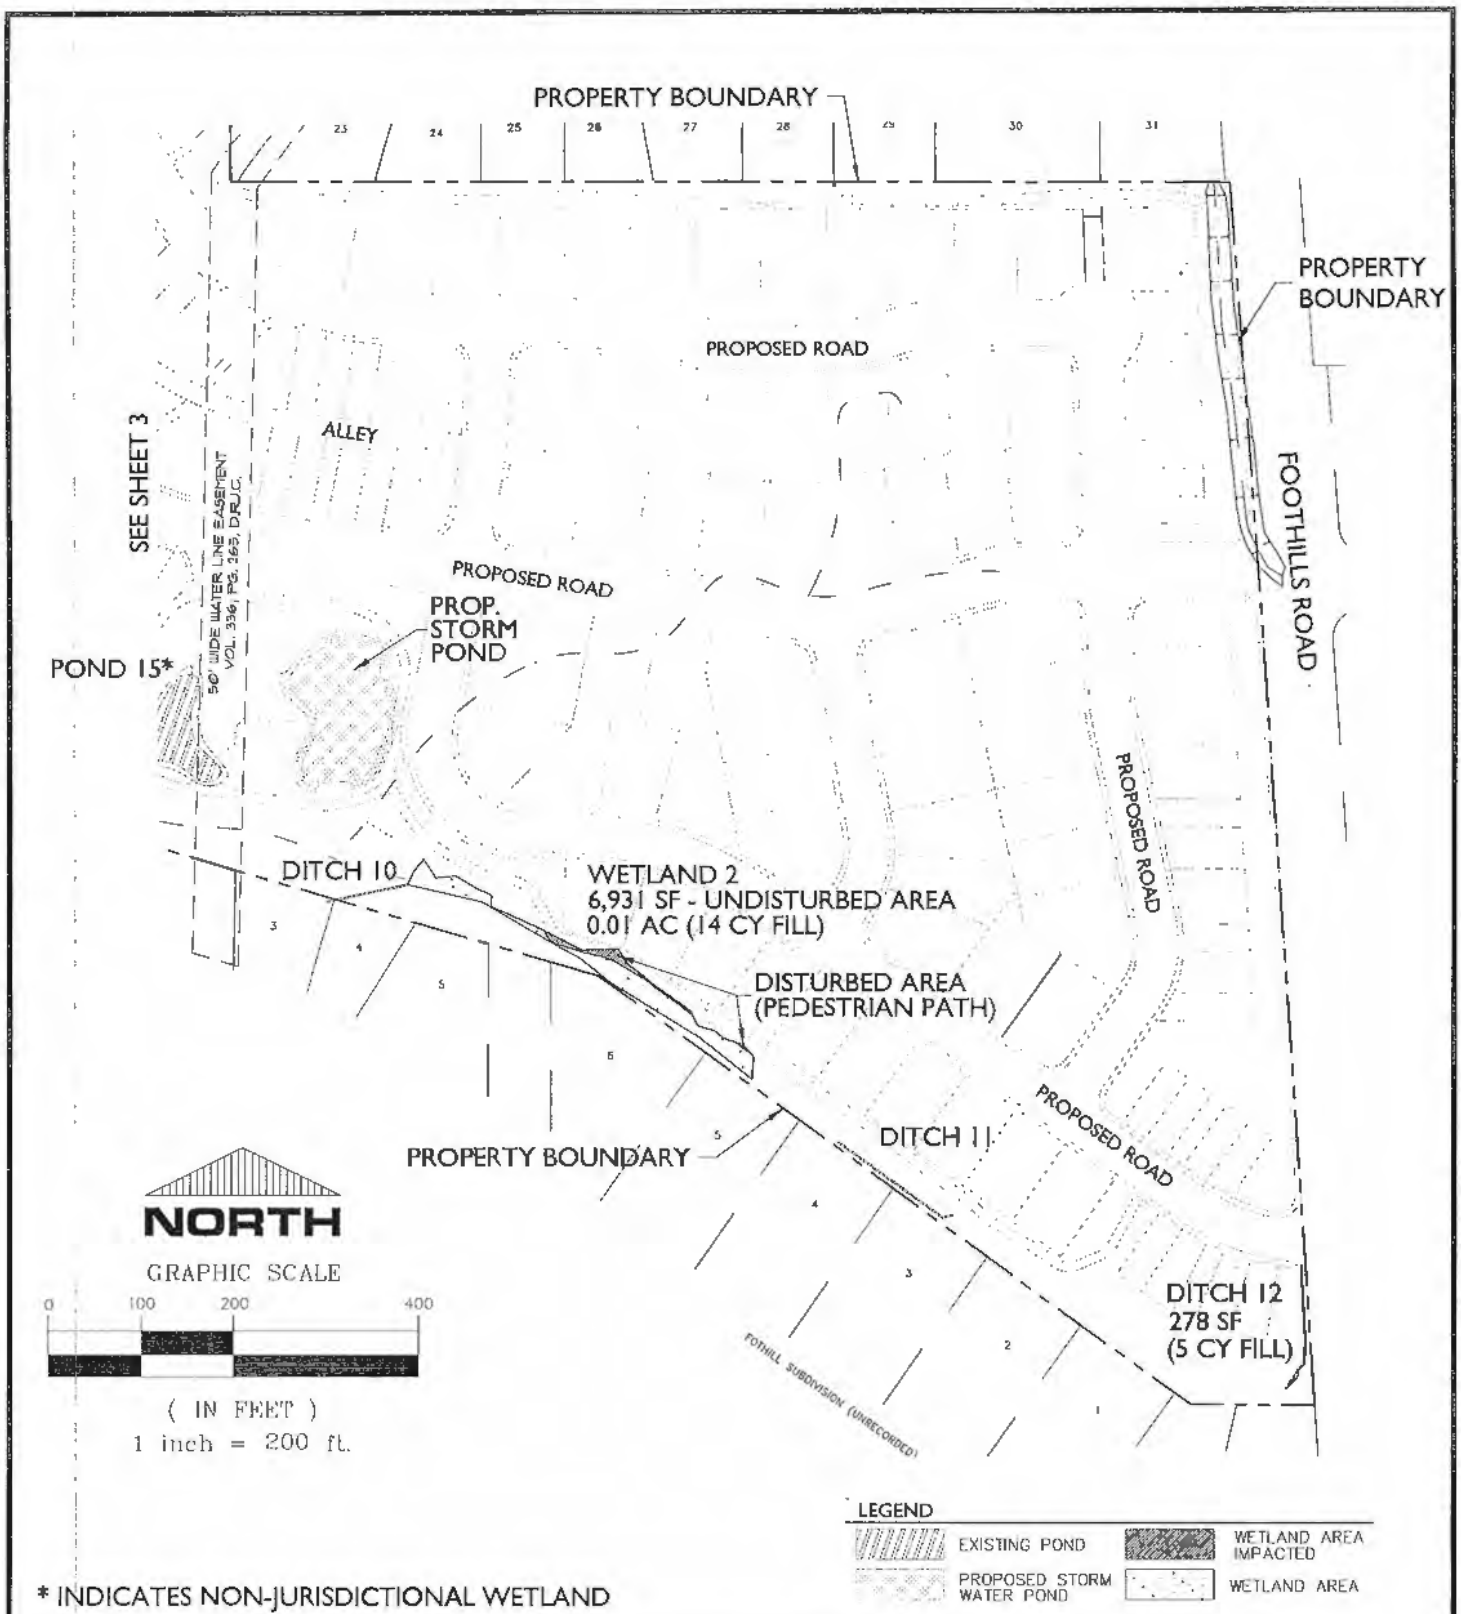

CONSTRUCTION ENGINEERING CONSULTANTS INC.
P.O. BOX 1724 • MEDFORD, OREGON 97501
PH. (541) 779-5268 FAX (541) 779-3139

SCHOTT AND ASSOCIATES
21018 NE HWY 99E
AURORA, OR 97002
MARTIN SCHOTT
PH (503) 678-6007

CITY OF MEDFORD
CEDAR LANDING P.U.D.
SITE DEVELOPMENT PLAN
EXHIBIT "C-4"

NAME: CED-WET-SITE4.DWG PROJ.: 13-55 PLOT DATE: 10/15/14