FIGURE 1
Project Number: 1337
Drawn By BTM
Checked
Date 10.2.2013
LOCATION MAP
Schutte Property
Streambank Stabilization JPA
0 500 1000 Feet
Revisions
Date Description
SCHIRMER SATRE GROUP
375 West 4th, Suite 201, Eugene OR 97401
Phone: 541.686.4540 Fax: 541.686.4577
www.schirmersatre.com
Springfield
0 2.5 5 Miles
Legend
Stabilization_area
SOURCE
Data provided by Lane Council of Governments.
The information on this map was derived from multiple sources.
Every effort has been made to guarantee the accuracy of this map, but as
provided "as is", Schirmer Satre Group cannot accept any
responsibility for errors, omissions, or positional accuracy in the
digital data or the underlying records. There are no warranties,
expressed or implied, accompanying this product.
Questions regarding production of this map can be sent to Brian
Meiering: brian@schirmersatre.com
1 inch = 1,000 feet
MCCUMBER
JASPER LOWELL
RIVERSIDE
WHEELER
PHEASANT
Local Road
MARRIOTT
PRIVATE ROAD
JASPER PARK
STACEY GATEWAY
SAKURA
JASPER PARK

FIGURE 2
Project Number: 1337
Drawn By BTM
Checked
Date 10.2.2013
Revisions
Date Description
0 100 200 Feet
USGS TOPO MAP
Schutte Property
Streambank Stabilization JPA
SCHIRMER SATRE GROUP
375 West 4th, Suite 201, Eugene OR 97401
Phone: 541.686.4540 Fax: 541.686.4577
www.schirmersatre.com
Springfield
0 2.5 5 Miles
Legend
Stabilization_area
SOURCE
Data provided by Lane Council of Governments.
The information on this map was derived from multiple sources.
Reference should be made to the original source data. It is
provided "as is". Schirmer Satre Group cannot accept any
responsibility for errors, omissions, or positional accuracy in the
digital data or the underlying records. There are no warranties,
express or implied, concerning the accuracy of this map.
Questions regarding production of this map can be sent to Blain
Meiering: brain@schirmersatre.com
1 inch = 1,000 feet
JASPER LOWELL Hills
RIVERSIDE
MCCUMBER
WILLAMETTE RIVER
FORB PARK
PRIVATE ROAD
JASPER PARK
STACEY GATEWAY
SAKURA
MARRIOTT
JASPER PARK
WHEELER
PHEASANT
BM 549.8
23
26
68
81
52
5637

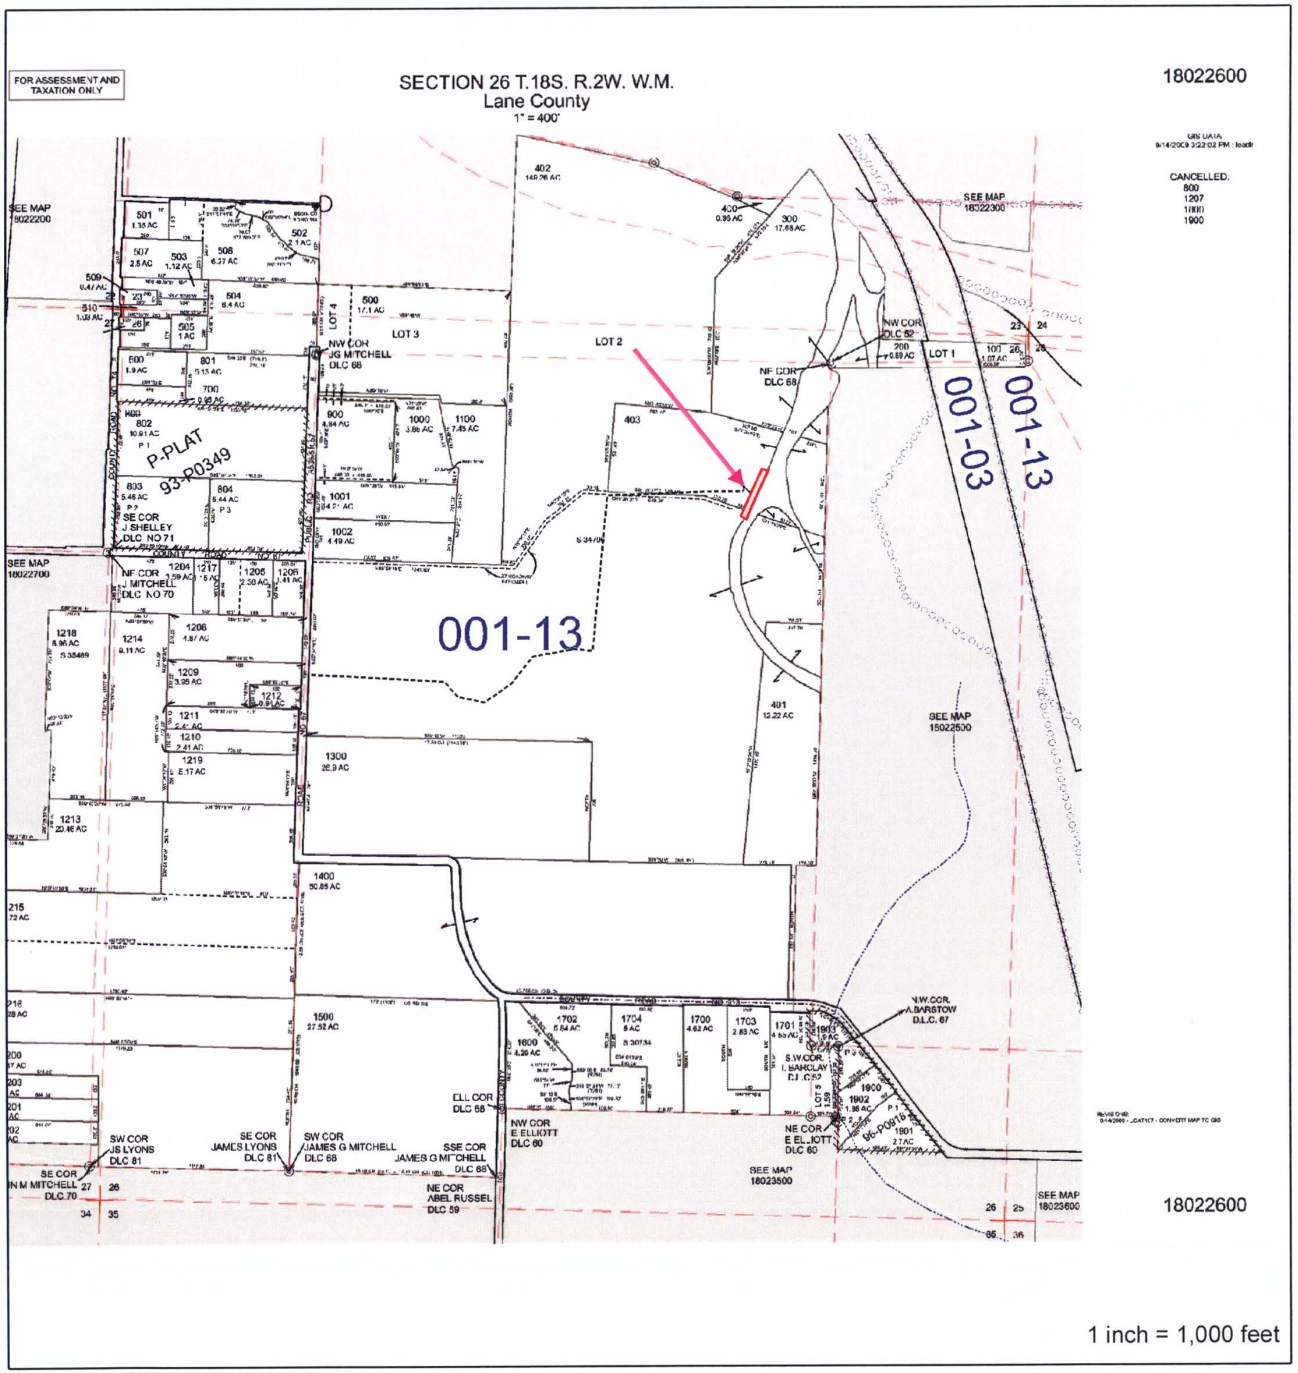

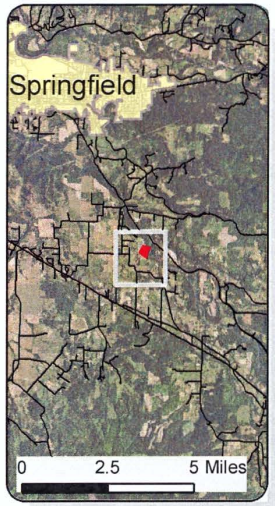

Legend

Stabilization_area

SOURCE

Data provided by Lane Council of Governments,
The information on this map was derived from multiple sources. Extreme care was taken in the creation of this map, but it is provided "as is". Schirmer Satre Group cannot accept any responsibility for errors, omissions, or positional accuracy in the digital data or the underlying records. There are no warranties, express or implied, accompanying this product.
Questions regarding production of this map can be sent to Brian Meiering: brian@schirmersatre.com

SCHIRMER SATRE GROUP
375 West 4th, Suite 201, Eugene OR 97401
Phone: 541.686.4540 Fax: 541.686.4577
www.schirmersatre.com

Schutte Property
Streambank Stabilization JPA

TAXLOT MAP

0 100 200
Feet

Revisions

#	Date	Description

Project Number: 1337
Drawn By: BTM
Checked:
Date: 10.2.2013

FIGURE 3

© 2013 SCHIRMER SATRE GROUP

CLASS II RIP-RAP
SIZE OF STONE
% OF TOTAL WEIGHT SMALLER THAN GIVEN SIZE
700 LB 100
500 LB 80
200 LB 50
20 LB 10
NEW RIPRAP (Class II)
EDGE OF WATER (AUGUST 2013)
ORDINARY HIGH WATER LINE
EXISTING RESIDENCE
A
A'
B
B'
SITE PLAN
Schutte Bank Stabilization
36777 Wheeler Road, Pleasant Hill, Oregon 97455
SCHIRMER SATRE GROUP
375 West 4th, Suite 201, Eugene OR 97401
Phone: 541.686.4540 Fax: 541.686.4577
www.schirmersatre.com
Scale: 1" = 50' - 0"
0 25 50 100
Project Number 1337
Drawn By bhm/jsb
Checked bhm
Date 10.30.2013
Phase JPA
Figure 4
© 2013, SCHIRMER SATRE GROUP

Figure 5A
Project Number
1137
Drawn By
bmj/jsb
Checked
bdm
Date
10.30.2013
Phase
JPA
SECTION A
Schutte Bank Stabilization
36777 Wheeler Road, Pleasant Hill, Oregon 97455
SCHIRMER SATRE GROUP
375 West 4th, Suite 201, Eugene OR 97401
Phone: 541.686.4540 Fax: 541.686.4577
www.schirmersatre.com
Scale: 1/4" = 1'- 0"
0 2 4 8
LANDSCAPE ARCHITECTS
SCHIRMER SATRE GROUP
© 2013, SCHIRMER SATRE GROUP
550
545
540
535
530
EXISTING GRADE
RIPRAP FILL
ORDINARY HIGH WATER LINE
EDGE OF WATER (AUGUST 2013)
3'
3'
6"
1'-6"
CLASS II RIP-RAP
SIZE OF STONE
% OF TOTAL WEIGHT SMALLER THAN GIVEN SIZE
700 LB 100
500 LB 80
200 LB 50
20 LB 10
SECTION A

Figure 5B
Project Number
1337
Drawn By
bhn/jkb
Checked
bkh
Date
10.30.2013
Phase
JFA
SECTION B
Schutte Bank Stabilization
36777 Wheeler Road, Pleasant Hill, Oregon 97455
SCHIRMER SATRE GROUP
375 West 4th, Suite 201, Eugene OR 97401
Phone: 541.686.4540 Fax: 541.686.4577
www.schirmersatre.com
Scale: 1/4" = 1'- 0"
0
2
4
8
N
SCHIRMER SATRE GROUP
LANDSCAPE ARCHITECTS
© 2013, SCHIRMER SATRE GROUP
550
545
540
535
530
EXISTING GRADE
RIPRAP
ORDINARY HIGH WATER LINE
EDGE OF WATER
(AUGUST 2013)
3'
6"
1'-6"
CLASS II RIP-RAP
SIZE OF STONE
% OF TOTAL WEIGHT SMALLER THAN GIVEN SIZE
700 LB 100
500 LB 80
200 LB 50
20 LB 10
SECTION B

Legend

- Stabilization_area
- Relevant Schutte Lots

SOURCE

Data provided by Lane Council of Governments.
The information on this map was derived from multiple sources. Extreme care was taken in the creation of this map, but it is provided "as is" without warranty of any kind. The user assumes the responsibility for errors, omissions, or positional accuracy in the digital data or the underlying records. There are no warranties, expressed or implied, concerning the accuracy of this product. Questions regarding production of this map can be sent to Brian Meering: brianm@schirmersatre.com

Schutte Property
Streambank Stabilization JPA

2012 Aerial

0 50 100 Feet

No.	Date	Description

Project Number: 1337
Drawn By: BTM
Checked:
Date: 10.8.2013

FIGURE 6

SCHIRMER SATRE GROUP
375 West 4th, Suite 201, Eugene OR 97401
Phone: 541.686.4540 Fax: 541.686.4577
www.schirmersatre.com

© 2013 SCHIRMER SATRE GROUP

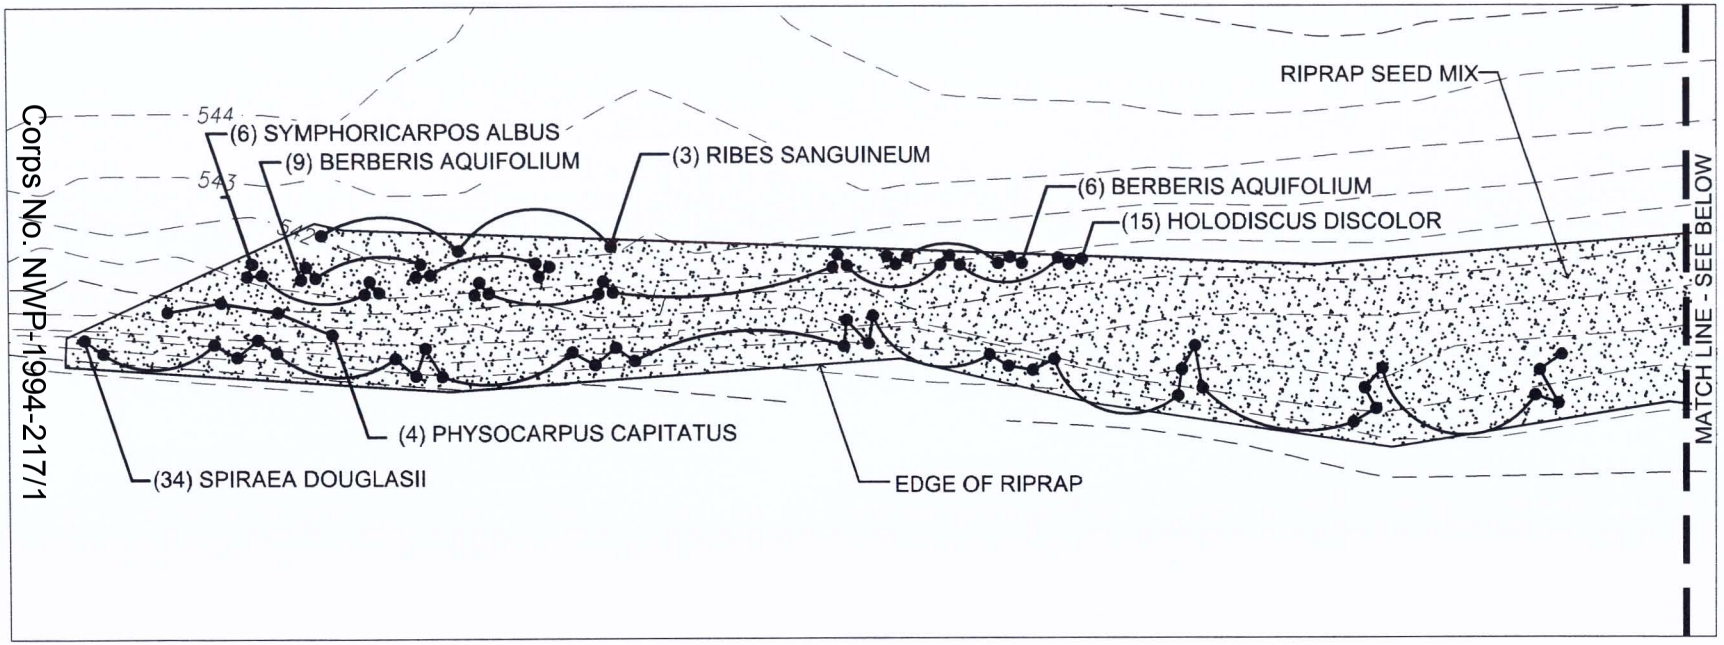

1 PLANTING PLAN - SOUTH

SEE FIGURE 7B FOR SEED MIX, PLANT LIST, AND NOTES.

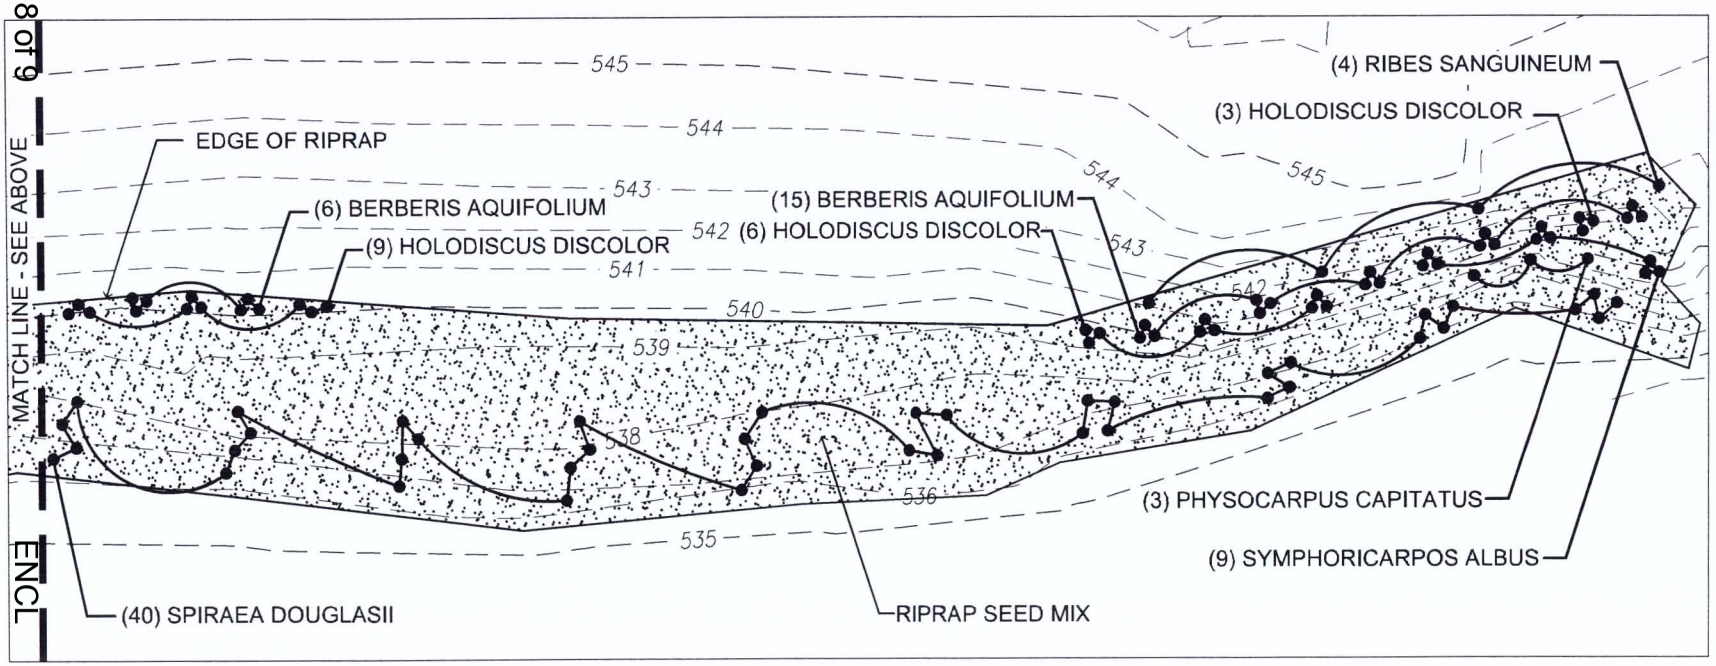

2 PLANTING PLAN - NORTH

Corps No. NWP-1994-217/1

Page 8 of 9

ENCL

LANDSCAPE ARCHITECTS
SCHIRMER SATRE GROUP

SCHIRMER SATRE GROUP
375 West 4th, Suite 201, Eugene OR 97401
Phone: 541.686.4540 Fax: 541.686.4577
www.schirmersatre.com

Scale: 1" = 20' - 0"

0 10 20 40

PLANTING PLAN

Schutte Bank Stabilization

36777 Wheeler Road, Pleasant Hill, Oregon 97455

Project Number	1337
Drawn By	blm/jso
Checked	blm
Date	05.19.2014
Phase	JPA

Figure 7A

© 2014, SCHIRMER SATRE GROUP

SEED MIX

RIP RAP SEED MIX (50% graminoids, 12% annual forbs, 38% perennial forbs); drought tolerant/high pollinator value [site on river and flood 1x/decade] $96/lb 174,209 seeds/lb 9-11 PLS lb/ac = 36-44 seeds/ft 2	a/p	seed/lb	%
Carex pachystachya	p	908,000	5
Danthonia californica	p	140,000	15
Elymus glaucus	p	120,000	10
Juncus tenuis	p	20,000,000	5
Poa secunda (P. scabrella)	p	1,200,000	15
Achillea millefolium	p	1,418,947	2
Aquilegia formosa	p	248,000	2
Camassia leichtlinii	p	49,890	1
Clarkia amoena	a	1,031,818	2
Collinsia grandiflora	a	464,687	2
Eriophyllum lanatum	p	1,169,047	4
Geum macrophyllum	p	760,037	4
Grindelia integrifolia	p	127,508	1
Heuchera chlorantha	p	7,264,000	1
Lomatium dissectum	p	28,499	3
Lomatium nudicaule	p	39,557	3
Lupinus polycarpus (L. micranthus)	a	58,589	1
Madia elegans	a	213,145	2
Mimulus guttatus	a	45,360,000	1
Lotus purshianus	a	86,806	2
Phacelia heterophylla	p	559,172	2
Plagiobothrys nothofulvus	a	767,324	1
Plectritis congesta	a	1,311,698	1
Prunella vulgaris v. lanceolata	p	400,228	2
Ranunculus occidentalis	p	199,999	5
Triteleia hyacinthina (B. hyacinthina)	p	333,000	3
Sidalcea malviflora ssp. virgata	p	133,000	5
			100

Source:
Heritage Seedlings, Inc • 503-585-9835 • (www.heritageseedlings.com)

PLANT LIST - SHRUBS

Qty.	Species	Wetland Indicator Status	Size	Type	Spacing	Elevation Above Edge of Water
36	Berberis (Mahonia) aquifolium	UPL	1'-3'	Bare Root	Clumps of 3, 12 ' o.c.	≥3'
33	Holodiscus discolor	FACU	2'-3'	Bare Root	Clumps of 3, 12 ' o.c.	≥3'
7	Physocarpus capitatus	FACW	2'-3'	Bare Root	6' o.c.	1' - 3'
7	Ribes sanguineum	FACU	1'-3'	Bare Root	20' o.c.	>5'
74	Spiraea douglasii	FACW	2'-3'	Bare Root	Clumps of 4, 18' o.c.	0' - 2'
15	Symphoricarpos albus	FACU	2'-3'	Bare Root	Clumps of 3, 12 'OC	≥3'

NOTES

1. FILL ALL VOIDS IN RIPRAP WITH SANDY LOAM SOIL UNTIL SOIL IS ROUGHLY FLUSH WITH SURFACE OF RIPRAP .
2. PLANT SHRUBS IN VOIDS IN RIPRAP AS SHOWN ON PLANTING PLAN (FIGURE 7A). ENSURE THAT SOIL IS WELL COMPACTED AROUND ROOTS. WATER SHRUBS WELL IMMEDIATELY FOLLOWING PLANTING.
3. HYDROSEED ALL EXPOSED SOIL WITHIN RIPRAP AND DISTURBED BY CONSTRUCTION WITH SPECIFIED SEED MIX. APPLY SO MULCH LAYER IS NO THICKER THAN 1/4 INCH.

LANDSCAPE ARCHITECTS
SCHIRMER SATRE GROUP

SCHIRMER SATRE GROUP
375 West 4th, Suite 201, Eugene OR 97401
Phone: 541.686.4540 Fax: 541.686.4577
www.schirmersatre.com

Scale: 1" = 50' - 0"
0 25 50 100

PLANTING PLAN

Schutte Bank Stabilization

36777 Wheeler Road, Pleasant Hill, Oregon 97455

Project Number	1337
Drawn By	blm/jdb
Checked	blm
Date	05.19.2014
Phase	JPA

Figure 7B