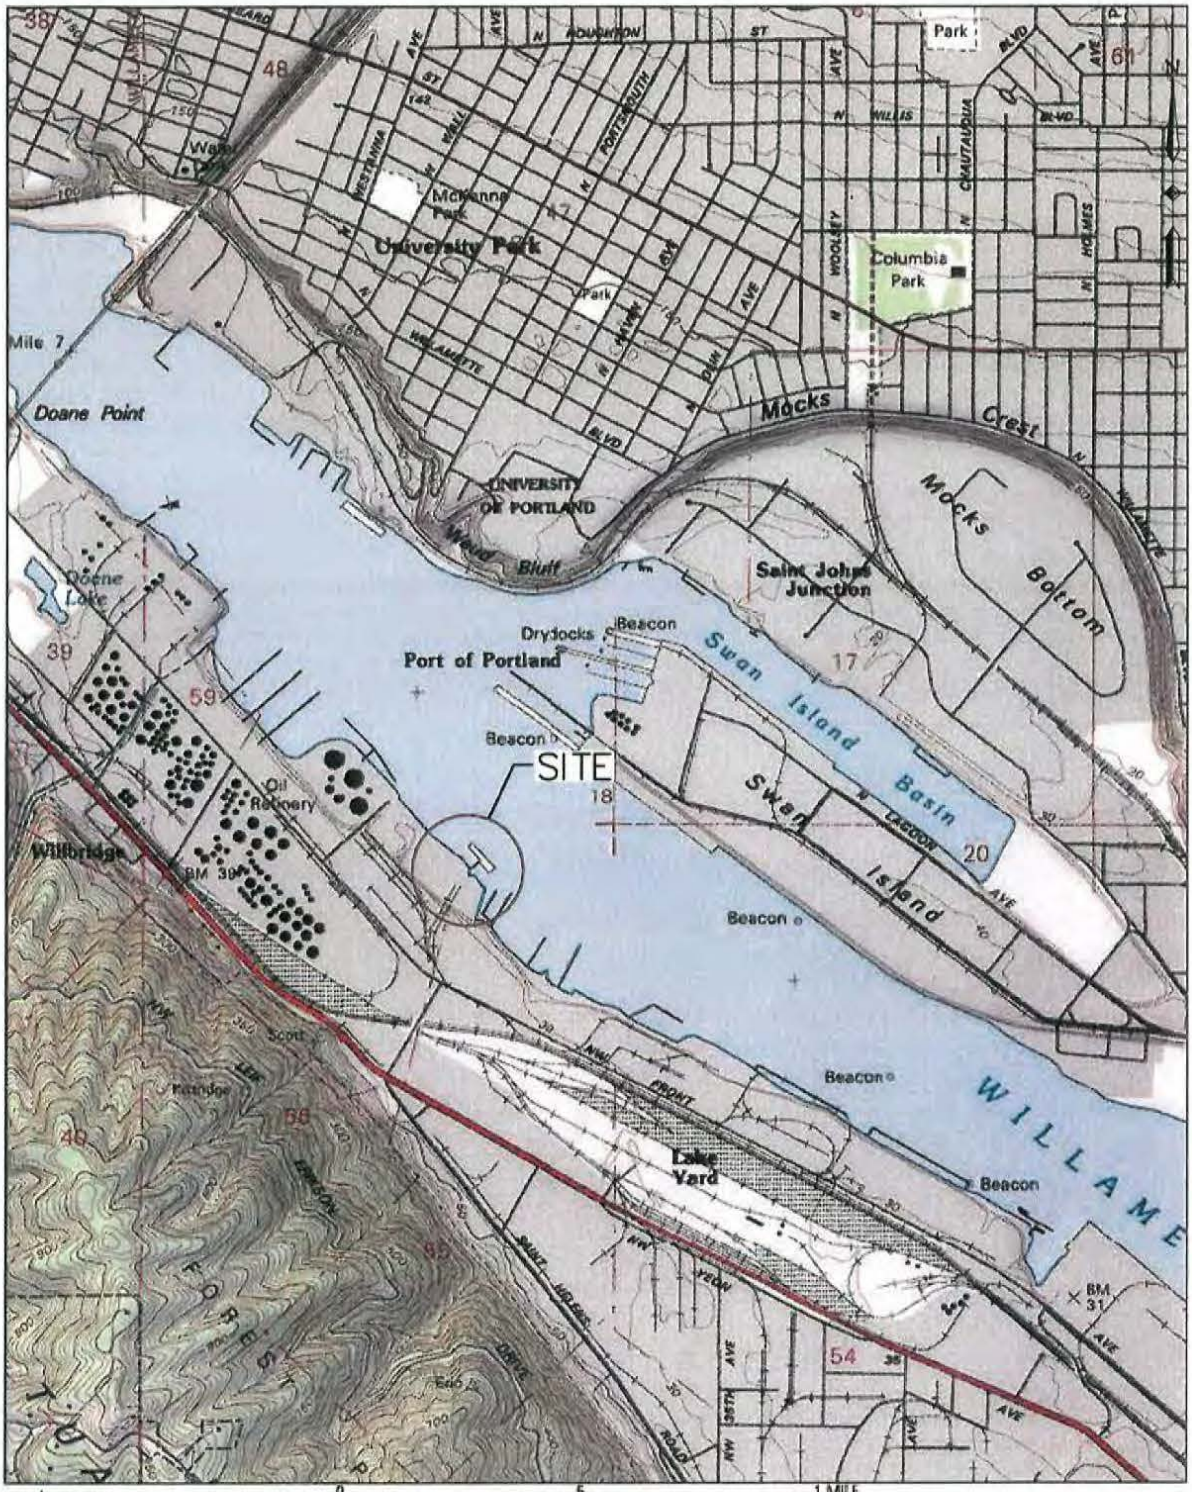

Map created with TOPO!® ©2003 National Geographic (www.nationalgeographic.com/topo)

DESCRIPTION	DRAWN	CHK'D	DESIGN	CHK'D	APP'D
ISSUE / REVISIONS					

CLIENT: GLACIER NORTHWEST

PROJECT: FRONT AVENUE READY-MIX PLANT

5034 NW FRONT AVENUE
PORTLAND, OR 97210

TITLE: GLACIER NORTHWEST
FRONT AVENUE READY-MIX PLANT

DRAWING SCALE	PROJECT NUMBER	DRAWING NUMBER	REV.
1" = 2,000'	--	1	0

NWP-2000-708-3

PR13-122840LUCS

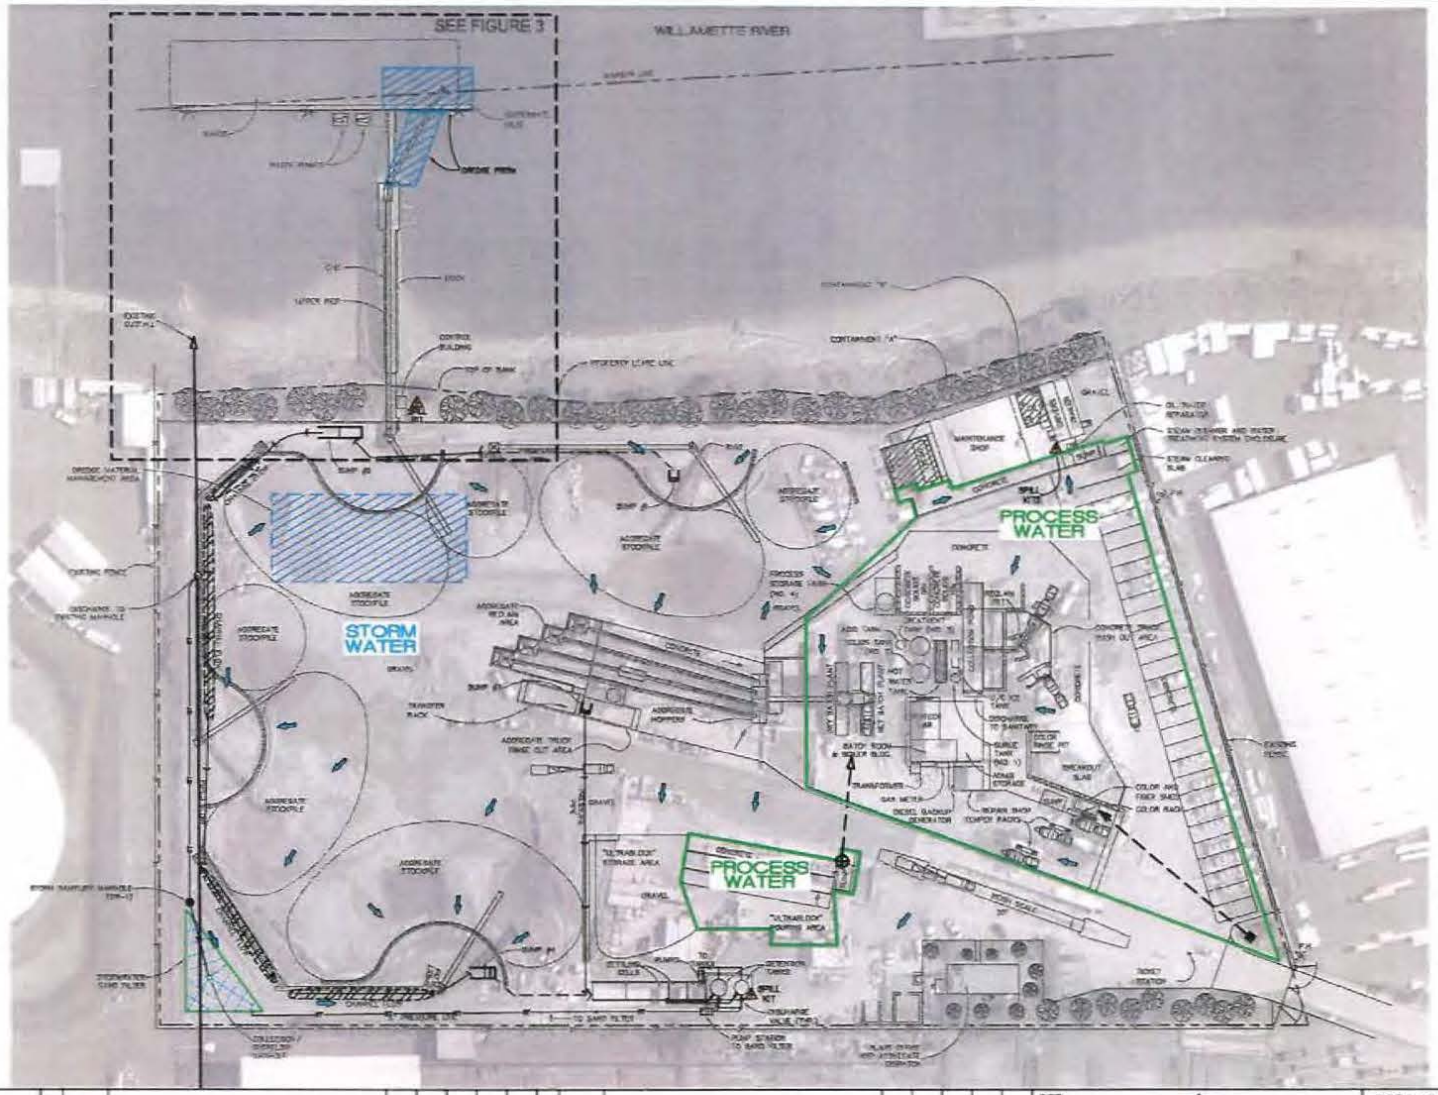

No.	DATE	DESCRIPTION	DRAWN	CHK'D	DESIGN	CHK'D	APP'D
A	5/30/12	SWPCP MAP	JLP	JFF	BDW		

DRAWING No. | REFERENCE DRAWINGS | ISSUE / REVISIONS

CLIENT: GLACIER NORTHWEST

PROJECT: FRONT AVENUE READY-MIX PLANT

5034 NW FRONT AVENUE
PORTLAND, OR 97210

TITLE: GLACIER NORTHWEST
FRONT AVENUE READY-MIX PLANT

DRAWING SCALE	PROJECT NUMBER	DRAWING NUMBER	REV.
1" = 100'	--	2	A

DR12-122840LUCS

NWP-2000-708-3

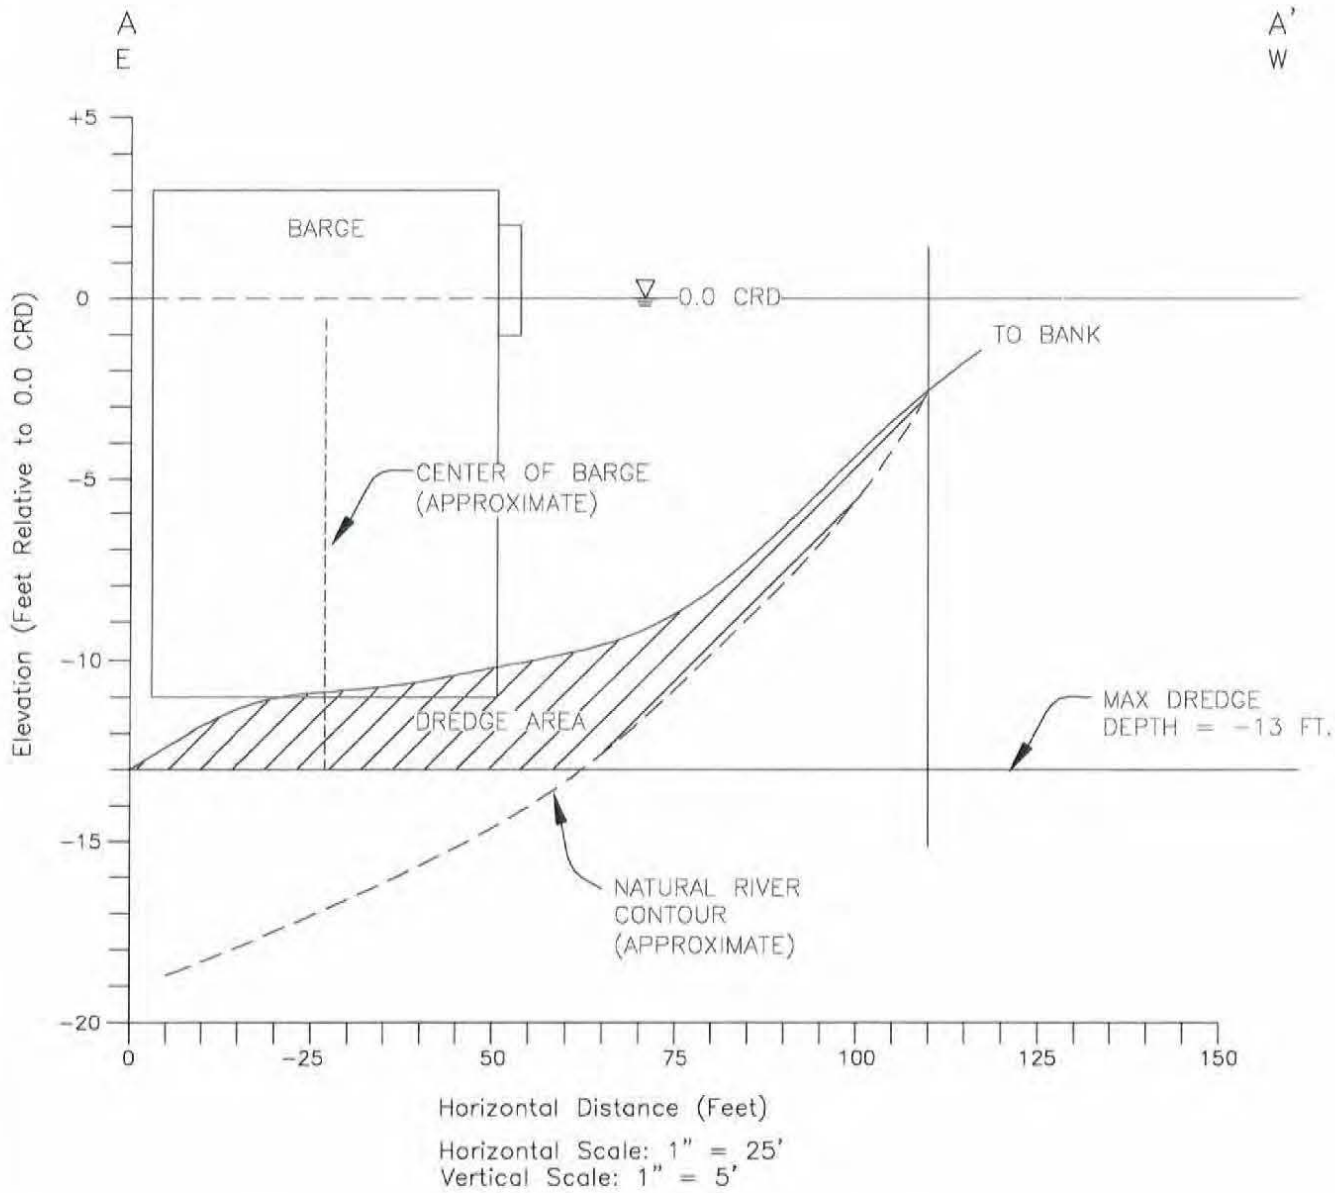

DATA COLLECTED 1/21/13
BY GLACIER PERSONNEL.

DESCRIPTION	DRAWN	CHK'D	DESIGN	CHK'D	APP'D
ISSUE / REVISIONS					

CLIENT: GLACIER NORTHWEST

PROJECT: FRONT AVENUE READY-MIX PLANT

5034 NW FRONT AVENUE
PORTLAND, OR 97210

TITLE: GLACIER NORTHWEST
FRONT AVENUE READY-MIX PLANT

DRAWING SCALE	PROJECT NUMBER	DRAWING NUMBER	REV.
1' = 50'	--	4	1

NWP-2000-708-3

DR13-122840LVCS

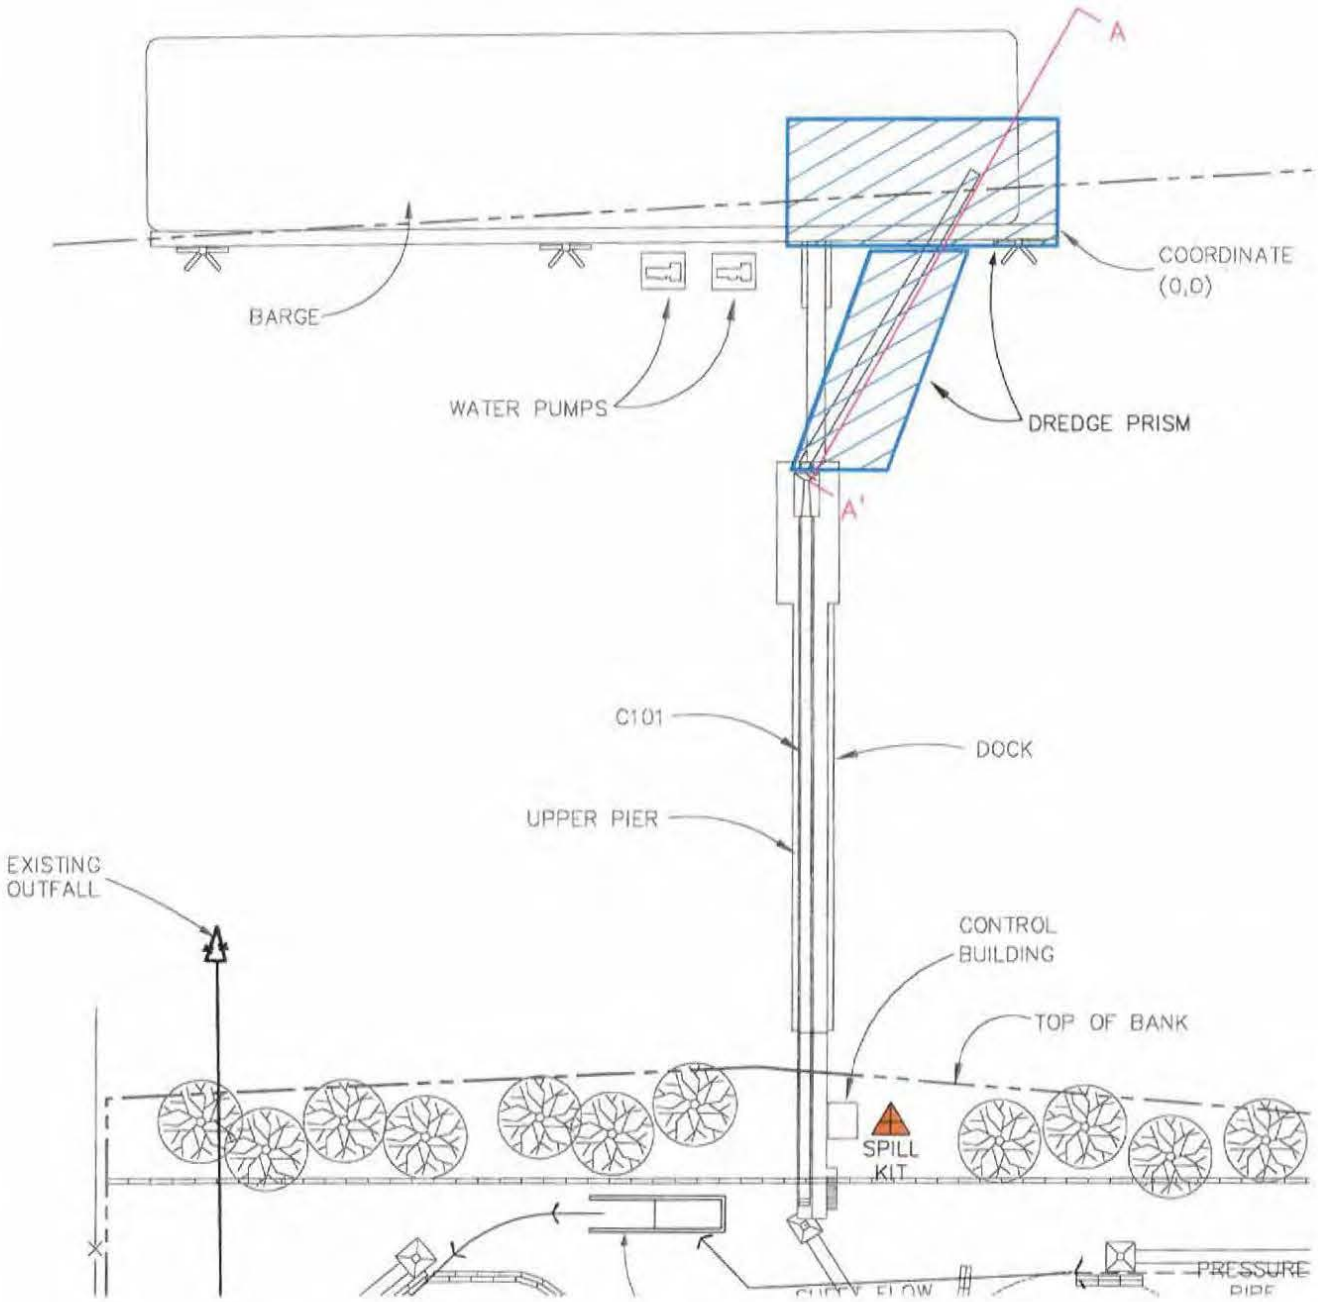

DESCRIPTION	DRAWN	CHK'D	DESIGN	CHK'D	APP'D
ISSUE / REVISIONS					

CLIENT: GLACIER NORTHWEST

PROJECT: FRONT AVENUE READY-MIX PLANT

5034 NW FRONT AVENUE
PORTLAND, OR 97210

TITLE: GLACIER NORTHWEST
FRONT AVENUE READY-MIX PLANT

DRAWING SCALE	PROJECT NUMBER	DRAWING NUMBER	REV.
1" = 50'	--	3	0

NWP-2000-708-3

PR13-122840LUCS

NWP-2000-708-3

PR13-122840LUCS