NWP-2011-173

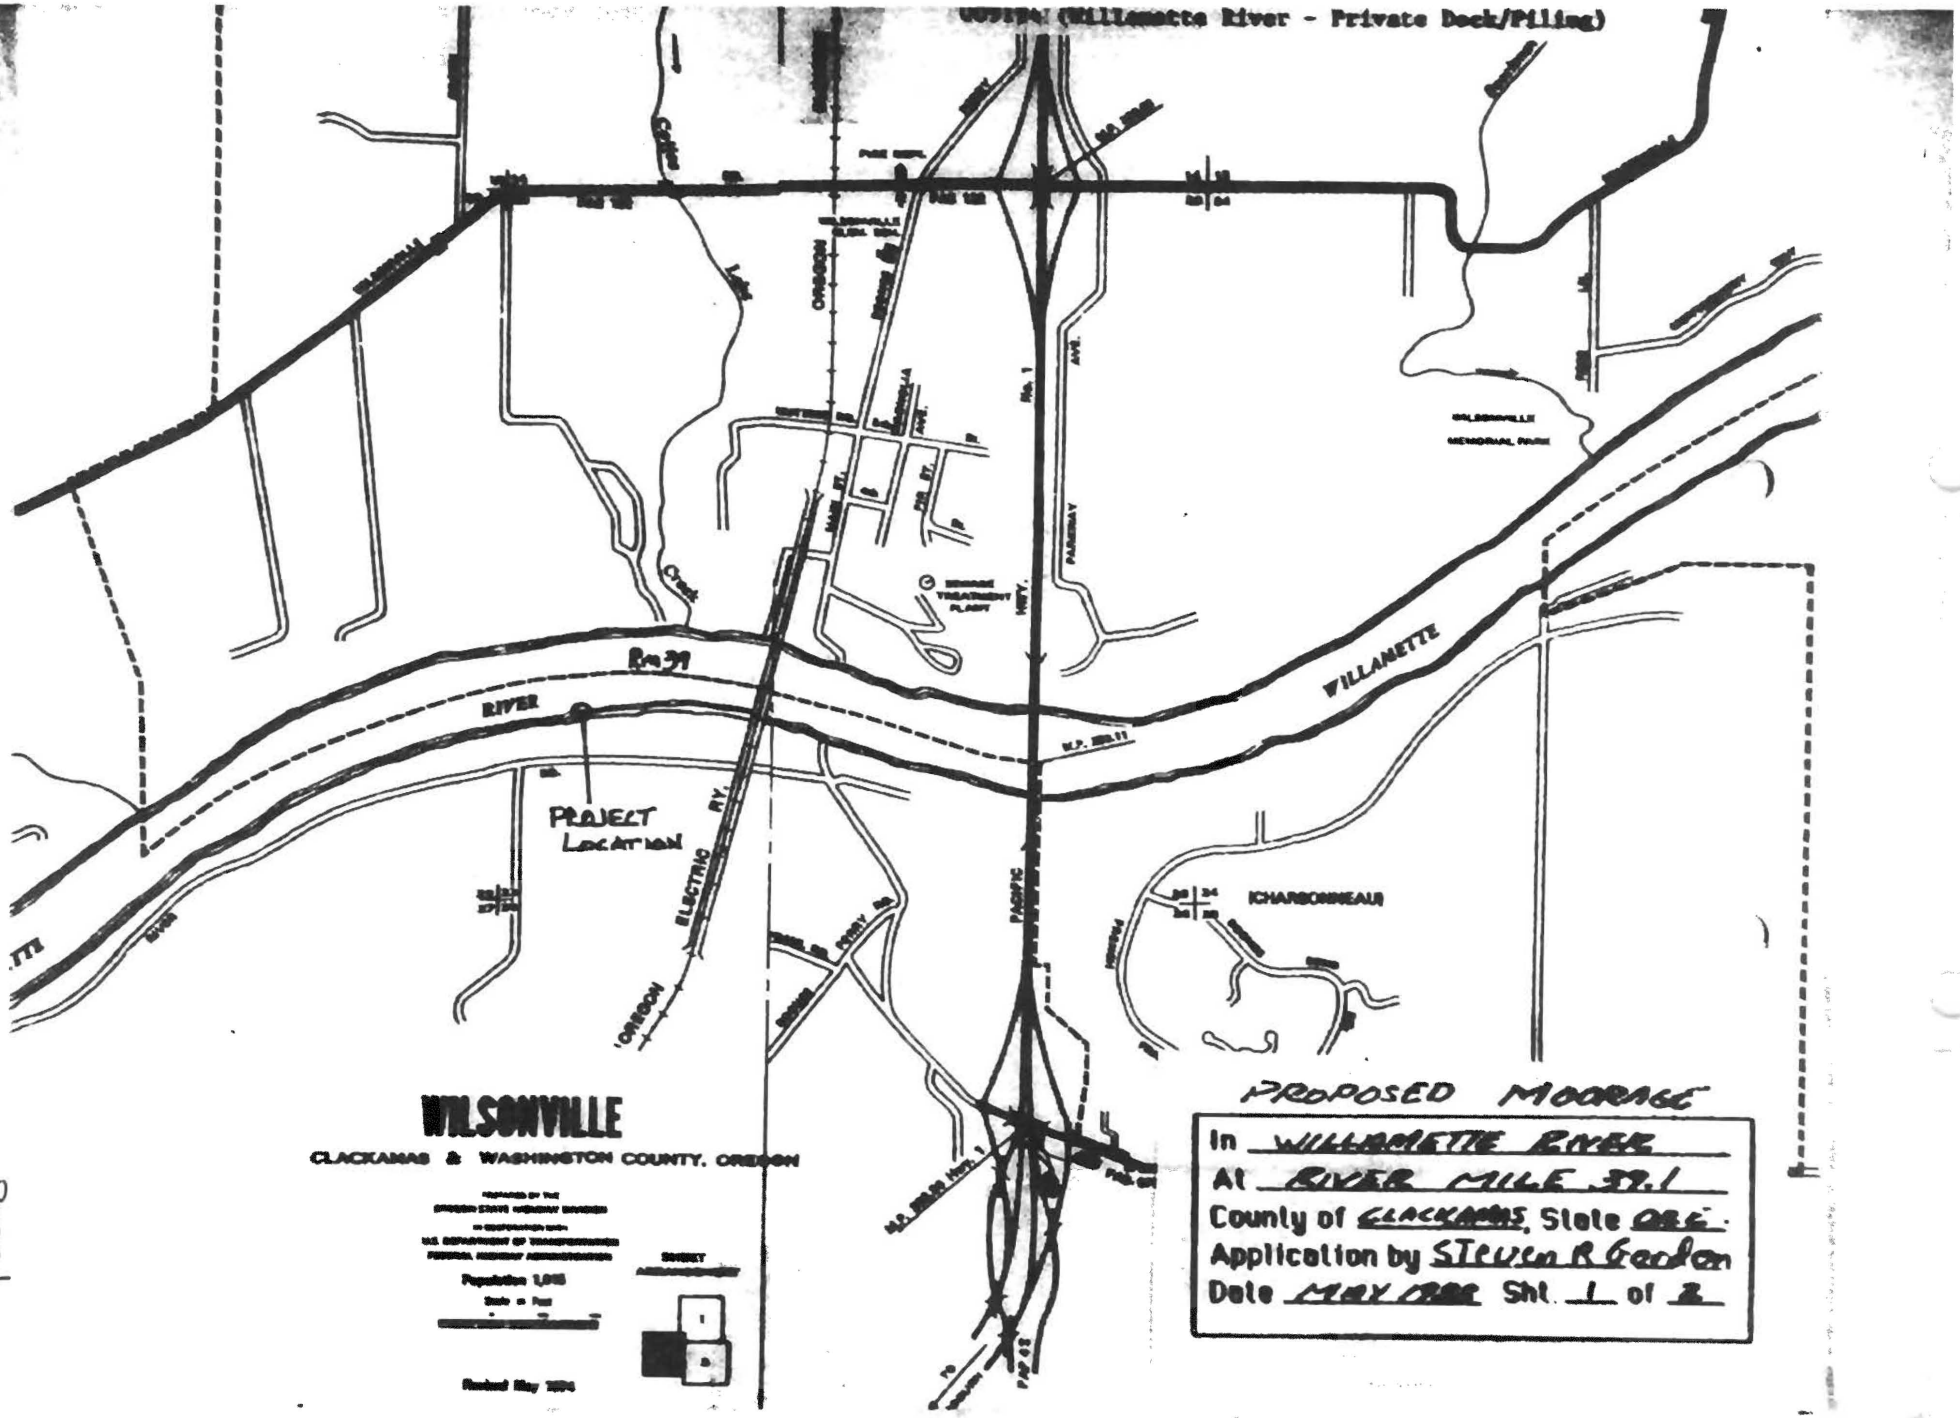


Page 1
Enclosure 1

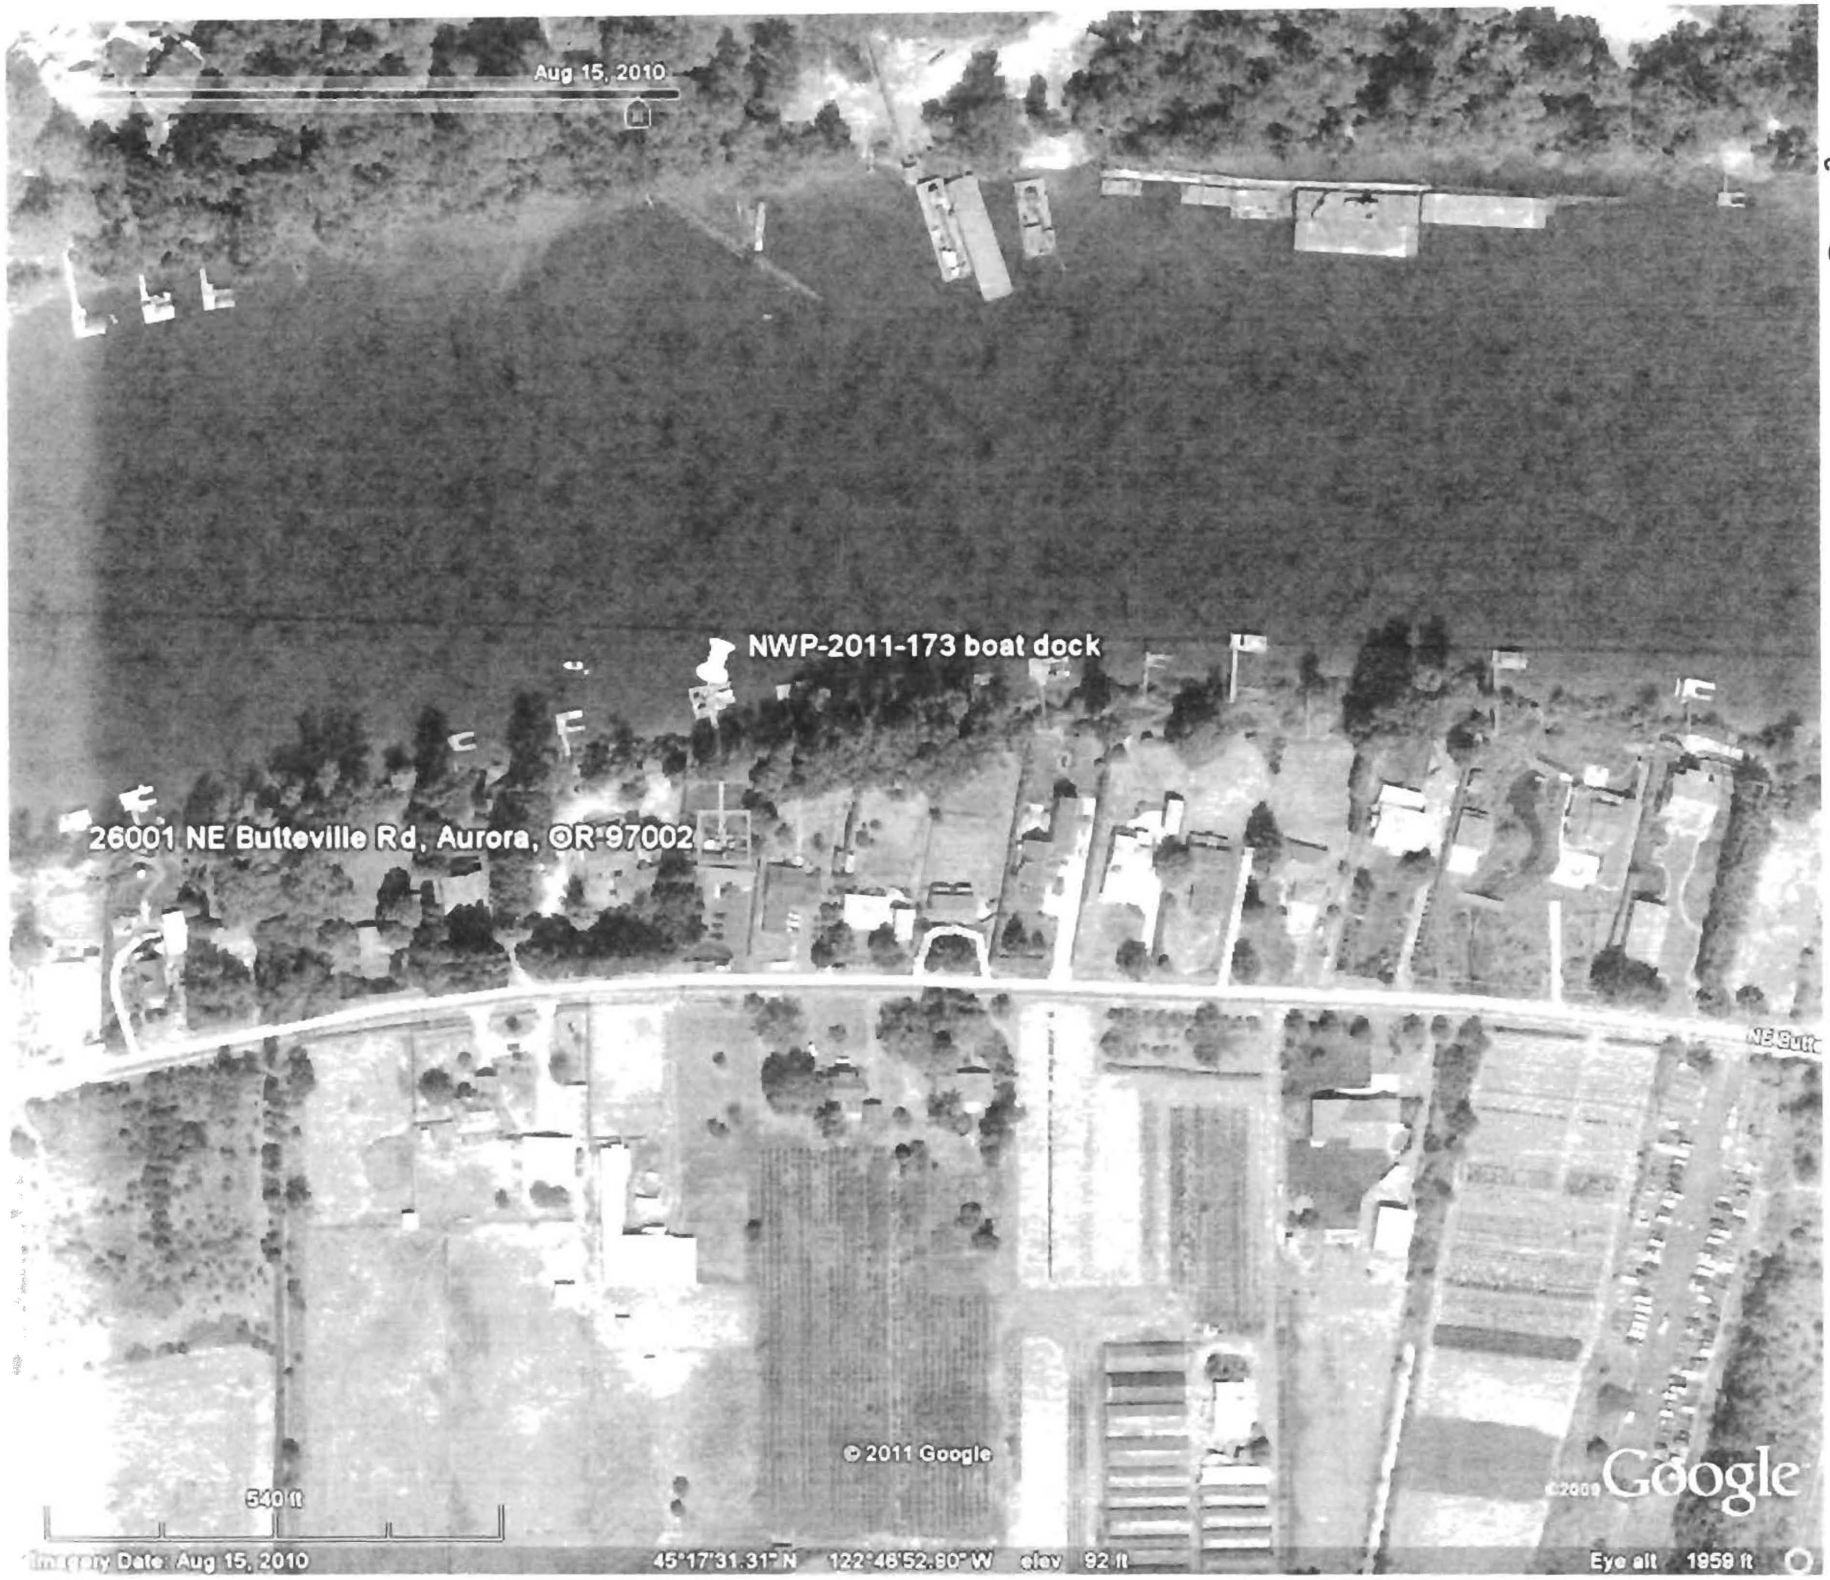


Page 2
Enclosure 1

NWP-2011-173

## Site Plan

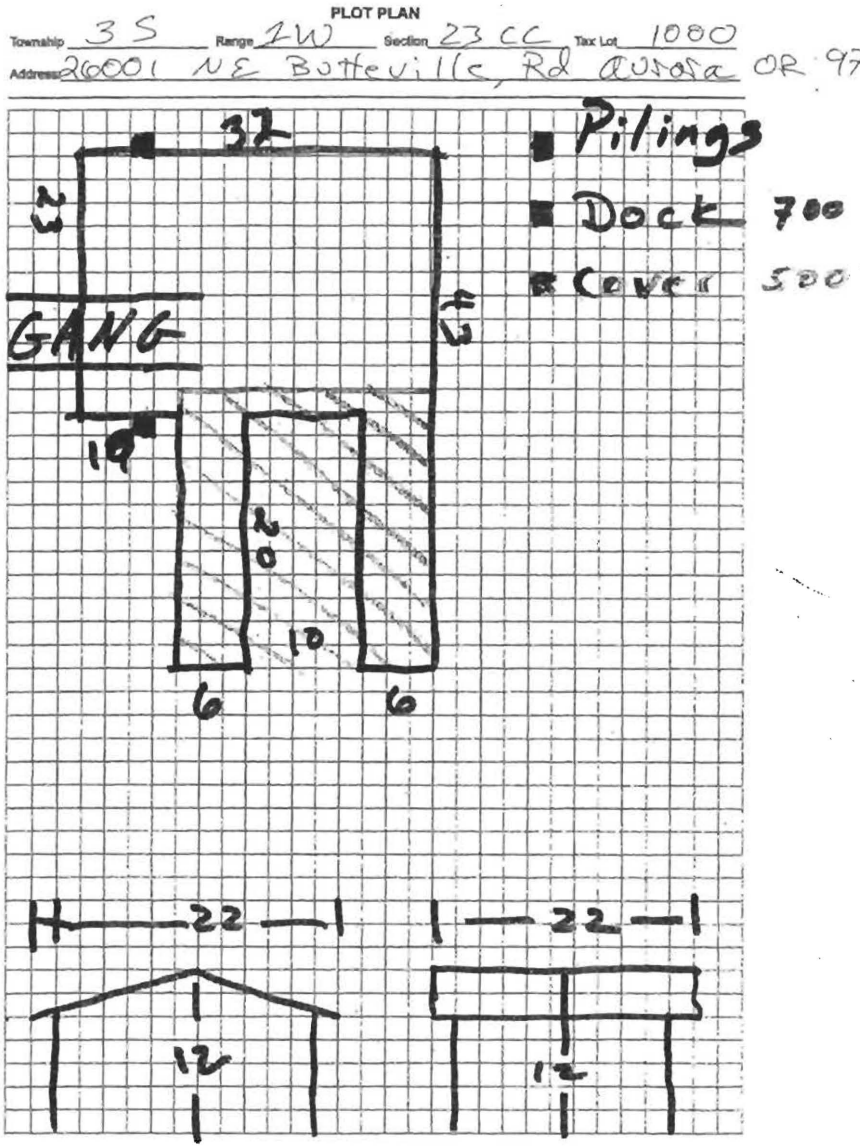


Building Permit or Building Permit Application Number: