VICINITY MAP

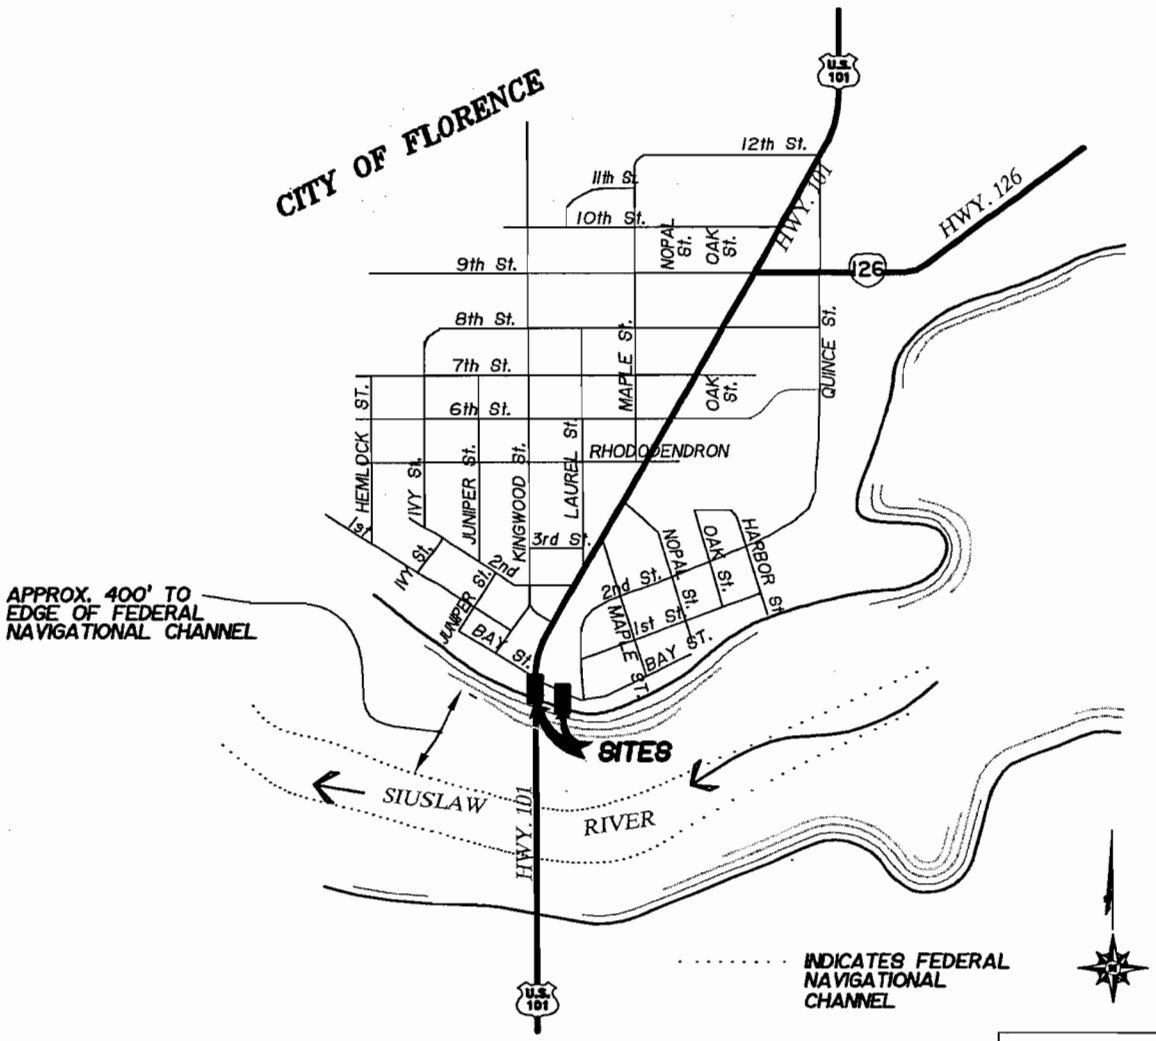

VICINITY MAP

SCALE: NONE

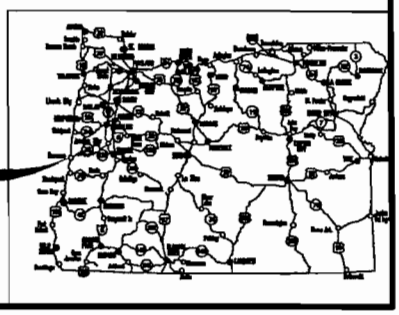

PERMIT DRAWING SIUSLAW RIVER BRIDGE INTERPRETIVE SITE			
CITY OF FLORENCE FLORENCE, OREGON			
DATE:	SEPTEMBER 22, 2011		
SCALE:	None	PROJ. NO.	11-001b
DRAWN	NBP	CHK'D	CI
PAGE	1	OF	10

Branch Engineering, Inc.

Headquarters
310 Fifth Street
Springfield, Oregon 97477
(541) 746-0637

Salem/Keizer Office
4310 Cherry Avenue N.E.
Salem, Oregon 97303
(503) 779-2577

www.BranchEngineering.com
Civil • Structures • Transportation • Geotechnical • Surveying

1

AERIAL PHOTO WITH NEW PLAN

APPROXIMATE GRAPHIC SCALE
0 25 50
(IN FEET)

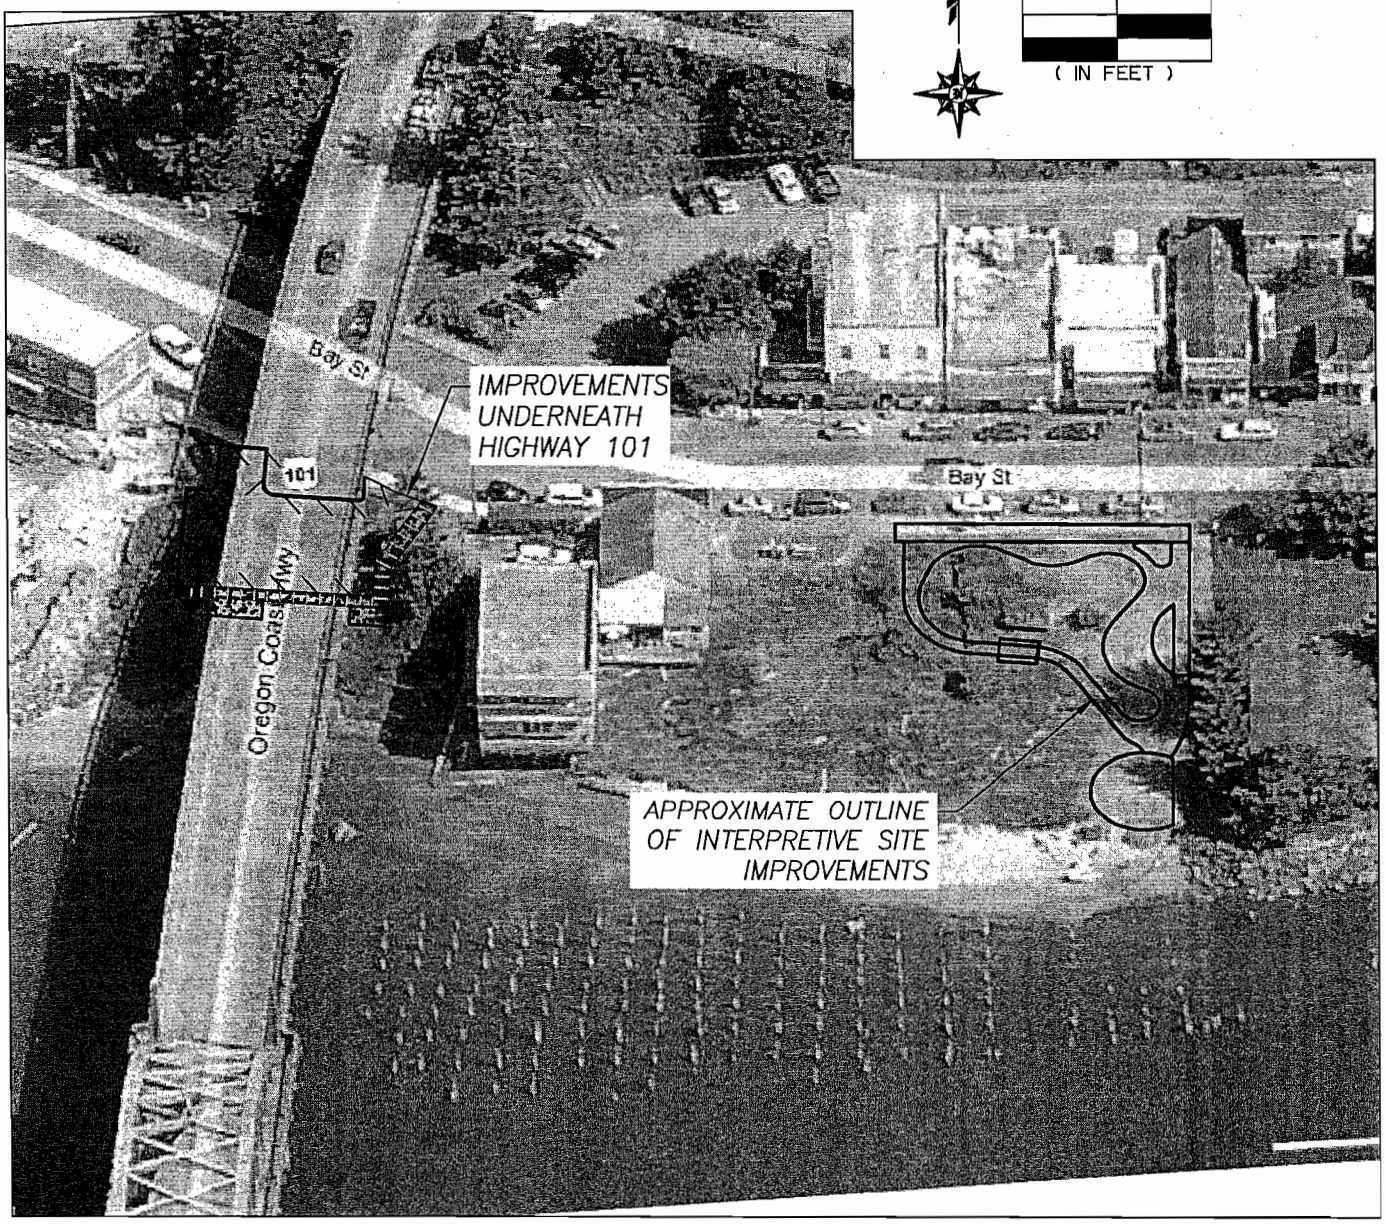

PERMIT DRAWING
SIUSLAW RIVER BRIDGE INTERPRETIVE SITE

CITY OF FLORENCE
FLORENCE, OREGON

DATE:	SEPTEMBER 22, 2011		
SCALE:	None	PROJ. NO.	11-001b
DRAWN	NBP	CHK'D	CI
PAGE	2	OF	10

Branch Engineering, Inc.

Headquarters
310 Fifth Street
Springfield, Oregon 97477
(541) 746-0637

Salem/Keizer Office
4310 Cherry Avenue N.E.
Salem, Oregon 97303
(503) 779-2577

www.BranchEngineering.com
Civil • Structures • Transportation • Geotechnical • Surveying

2

PLAN VIEW 1: PARKING LOT IMPROVEMENTS

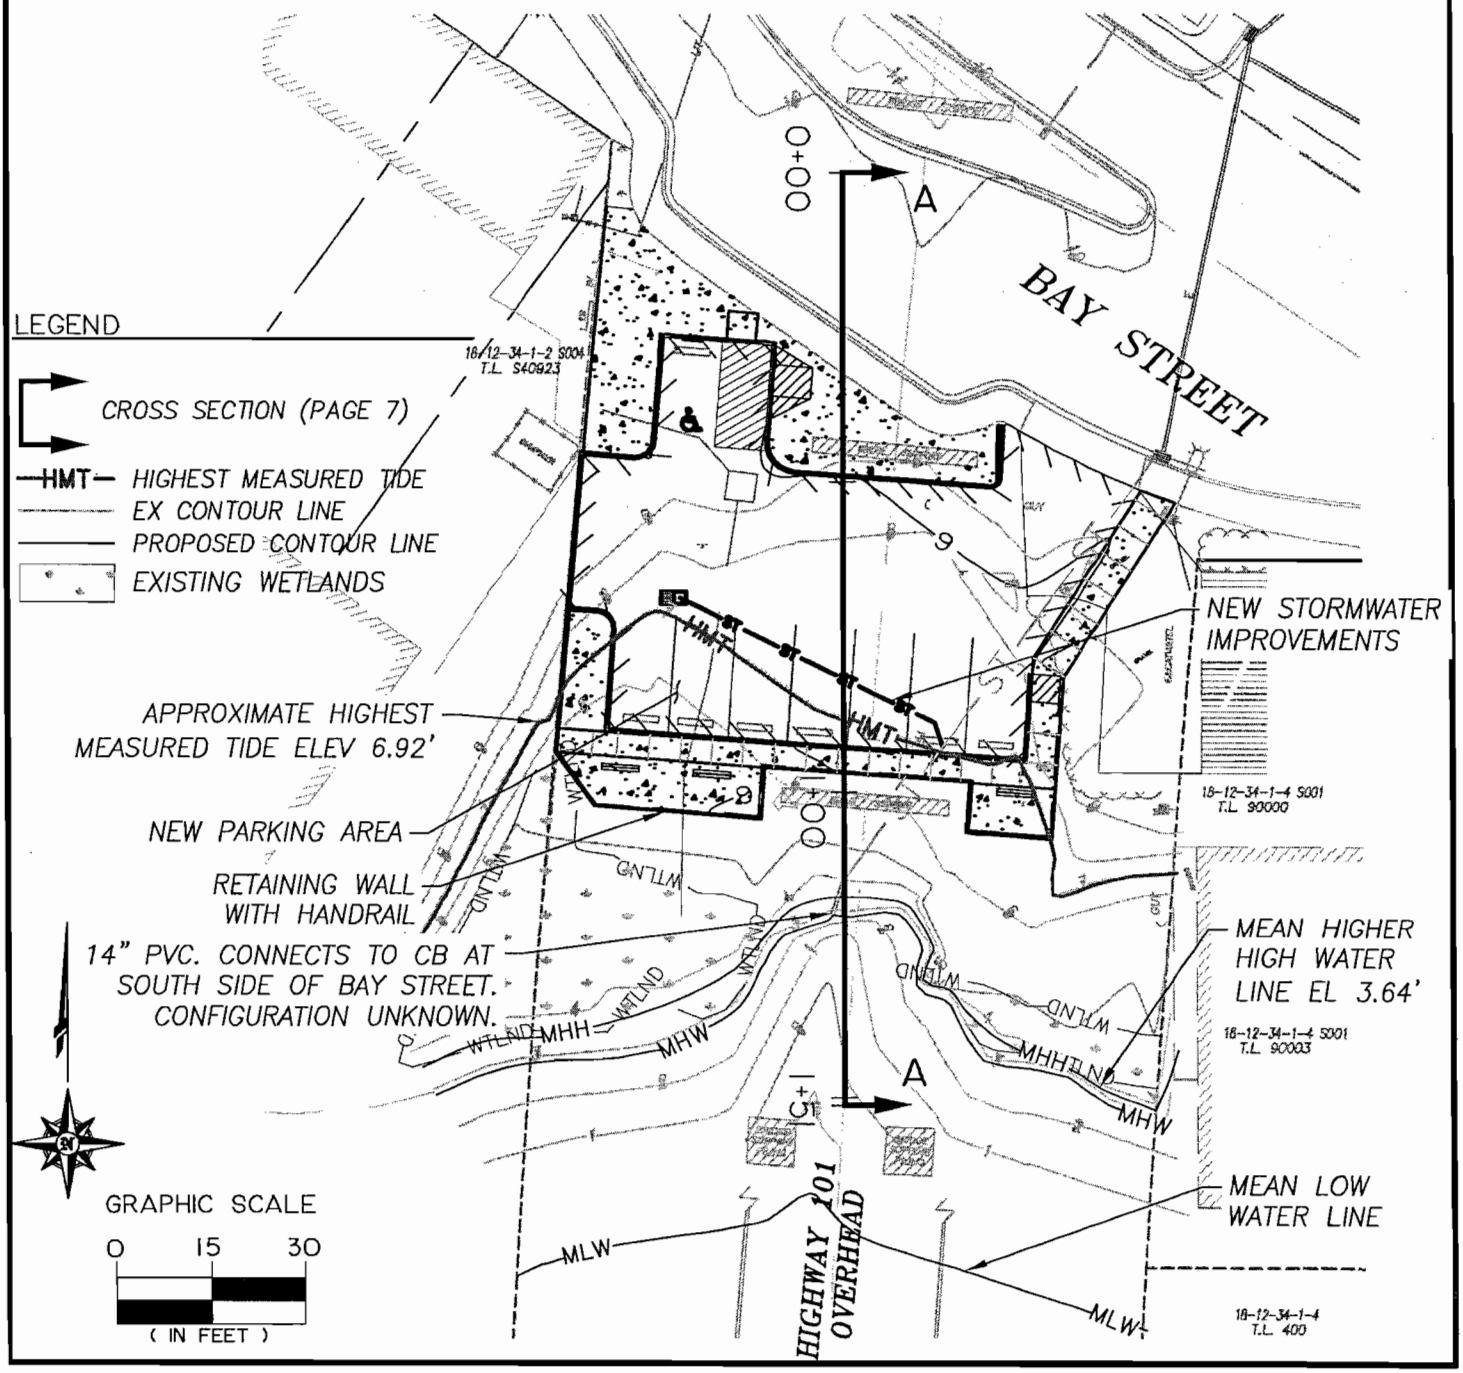

PERMIT DRAWING
SIUSLAW RIVER BRIDGE INTERPRETIVE SITE

CITY OF FLORENCE
FLORENCE, OREGON

DATE:	SEPTEMBER 22, 2011		
SCALE:	None	PROJ. NO.	11-001b
DRAWN	NBP	CHK'D	CI
PAGE	3	OF	10

Branch Engineering, Inc.

Headquarters
310 Fifth Street
Springfield, Oregon 97477
(541) 746-0637

Salem/Keizer Office
4310 Cherry Avenue N.E.
Salem, Oregon 97303
(503) 779-2577

www.BranchEngineering.com
Civil • Structures • Transportation • Geotechnical • Surveying

3

PLAN VIEW 2: PARKING LOT GRADING IMPACTS

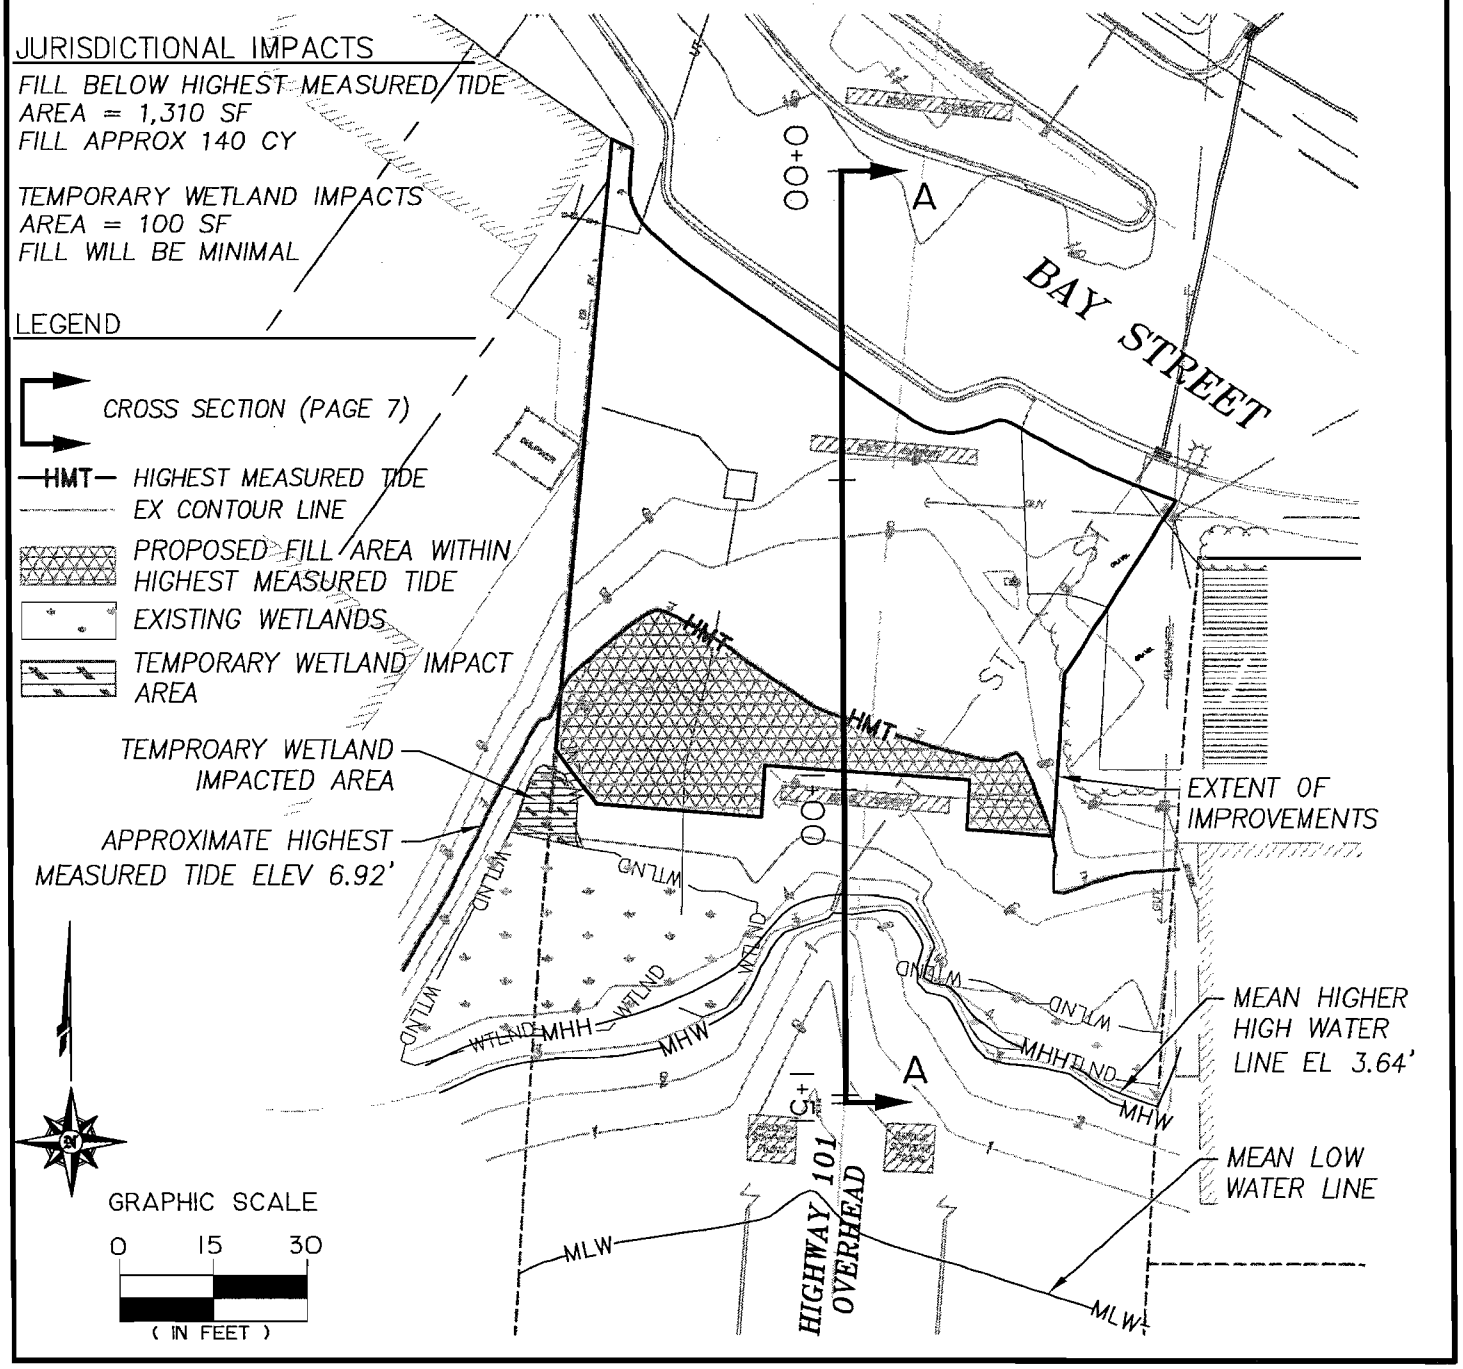

PERMIT DRAWING SIUSLAW RIVER BRIDGE INTERPRETIVE SITE			
CITY OF FLORENCE FLORENCE, OREGON			
DATE:	SEPTEMBER 22, 2011		
SCALE:	None	PROJ. NO.	11-001b
DRAWN	NBP	CHK'D	CI
PAGE	4	OF	10

Branch Engineering, Inc.
Headquarters
310 Fifth Street
Springfield, Oregon 97477
(541) 746-0637
Salem/Keizer Office
4310 Cherry Avenue N.E.
Salem, Oregon 97303
(503) 779-2577
www.BranchEngineering.com
Civil • Structures • Transportation • Geotechnical • Surveying

4

PLAN VIEW 3: INTERPRETIVE SITE IMPROVEMENTS

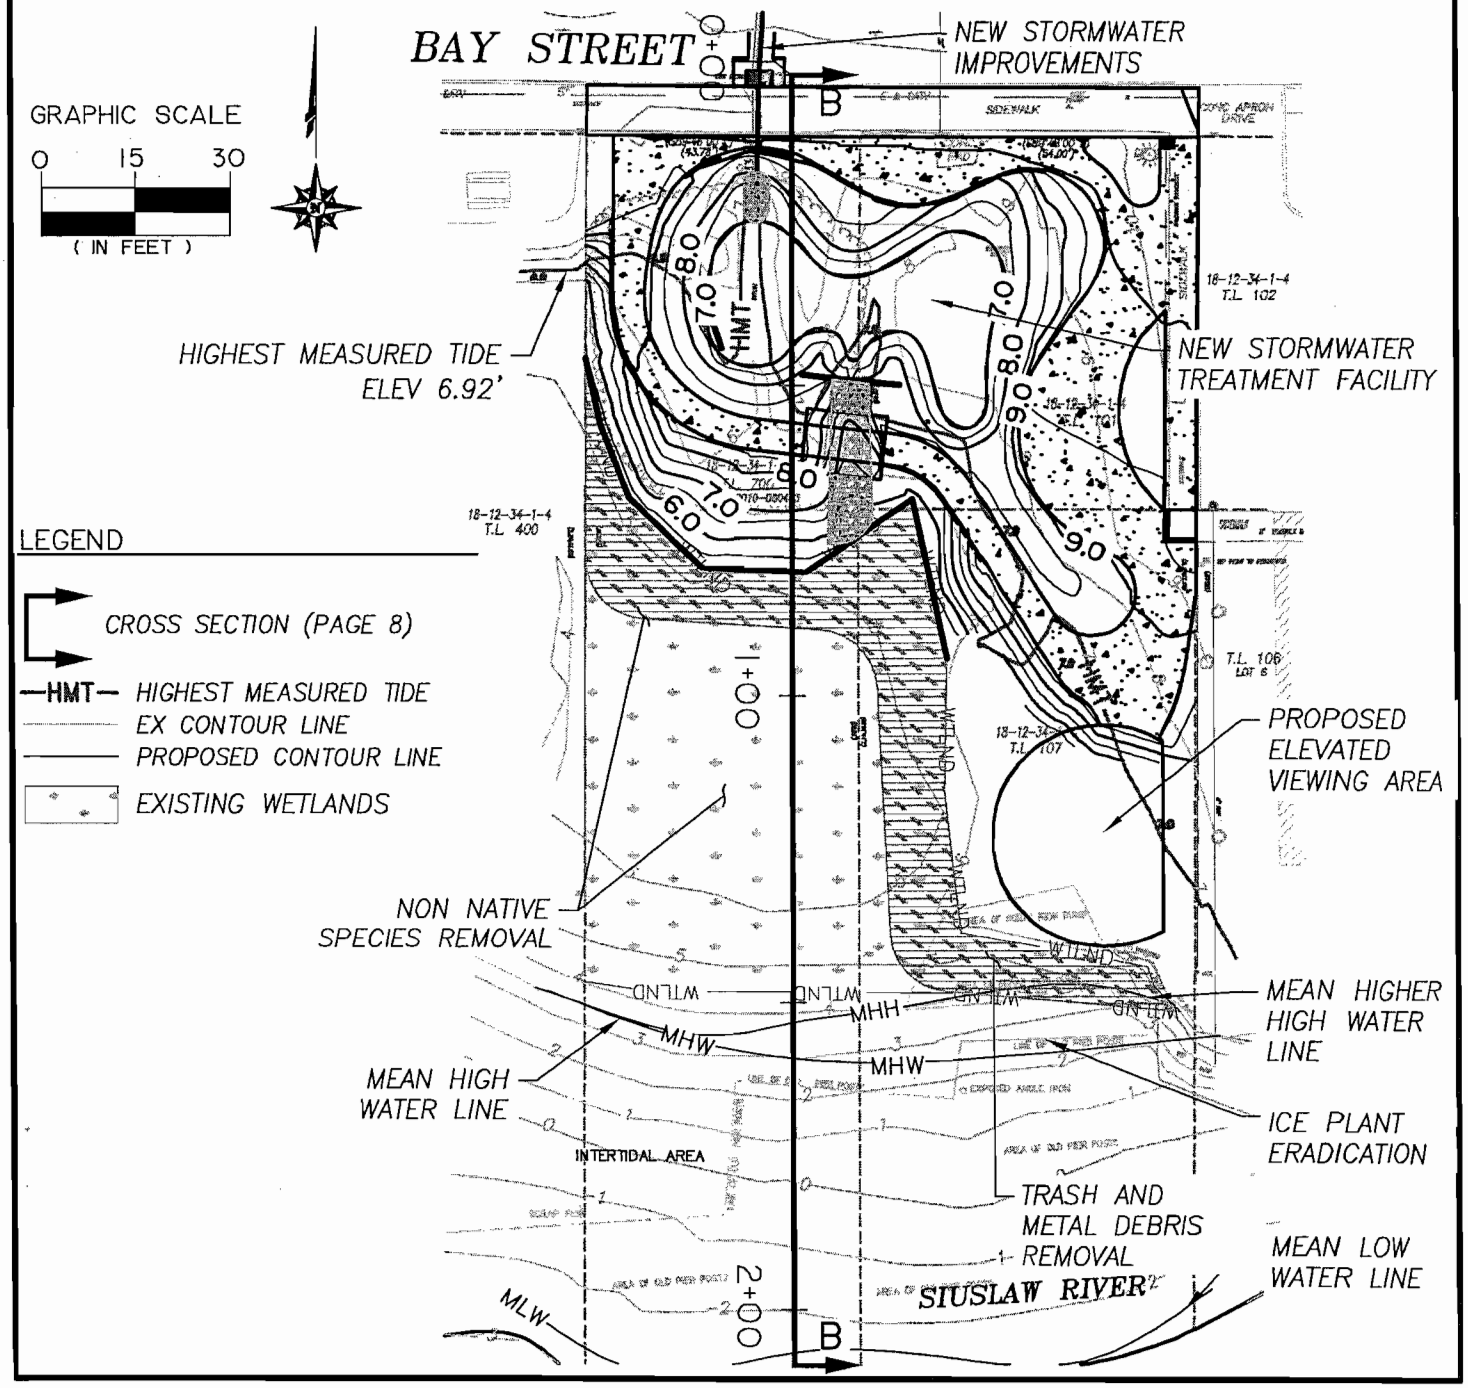

PERMIT DRAWING
SIUSLAW RIVER BRIDGE INTERPRETIVE SITE

CITY OF FLORENCE
FLORENCE, OREGON

DATE:	SEPTEMBER 22, 2011		
SCALE:	None	PROJ. NO.	11-001b
DRAWN	NBP	CHK'D	CI
PAGE	5	OF	10

Branch Engineering, Inc.

Headquarters
310 Fifth Street
Springfield, Oregon 97477
(541) 746-0637

Salem/Keizer Office
4310 Cherry Avenue N.E.
Salem, Oregon 97303
(503) 779-2577

www.BranchEngineering.com
Civil • Structures • Transportation • Geotechnical • Surveying

5

PLAN VIEW 4: INTERPRETIVE SITE GRADING IMPACTS

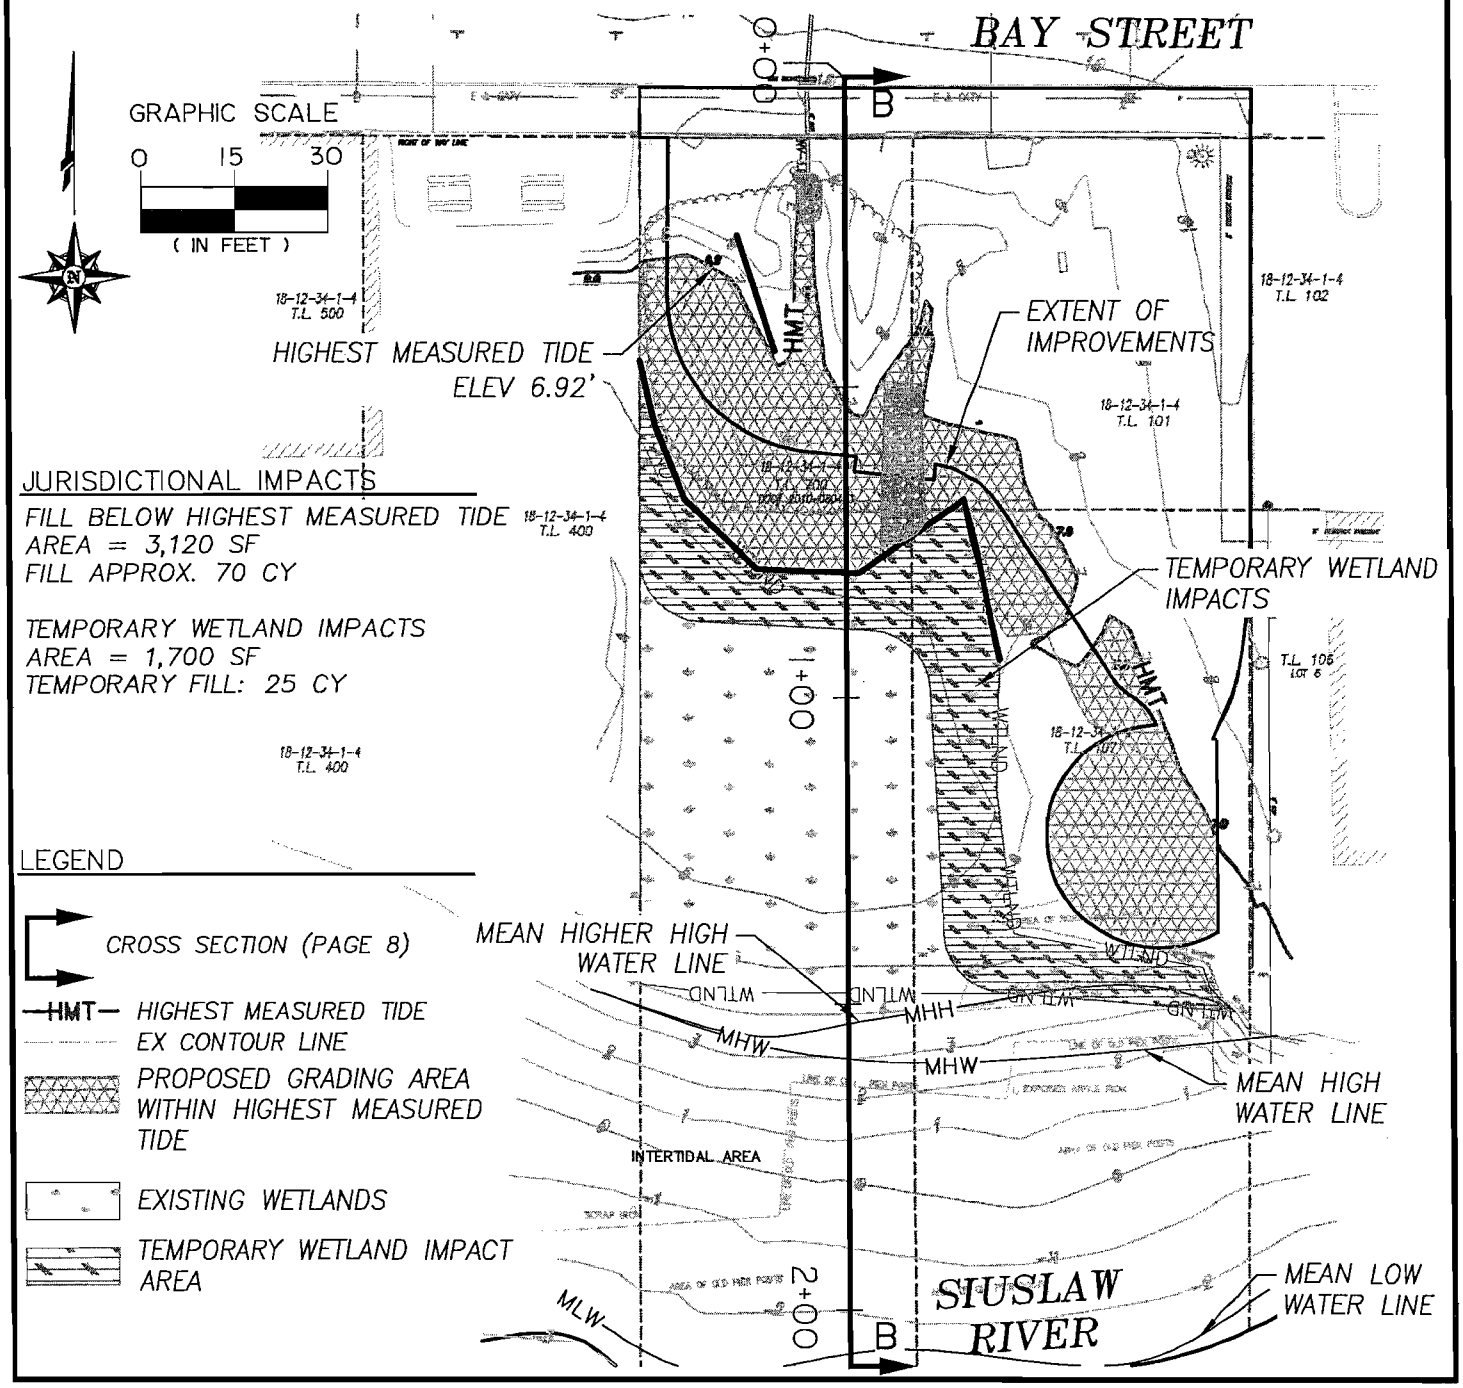

PERMIT DRAWING
SIUSLAW RIVER BRIDGE INTERPRETIVE SITE

CITY OF FLORENCE
FLORENCE, OREGON

DATE:	SEPTEMBER 22, 2011		
SCALE:	None	PROJ. NO.	11-001b
DRAWN	NBP	CHK'D	CI
PAGE	6	OF	10

Branch Engineering, Inc.

Headquarters
310 Fifth Street
Springfield, Oregon 97477
(541) 746-0637

Salem/Keizer Office
4310 Cherry Avenue N.E.
Salem, Oregon 97303
(503) 779-2577

www.BranchEngineering.com
Civil • Structures • Transportation • Geotechnical • Surveying

6

PARKING AREA SECTION A–A

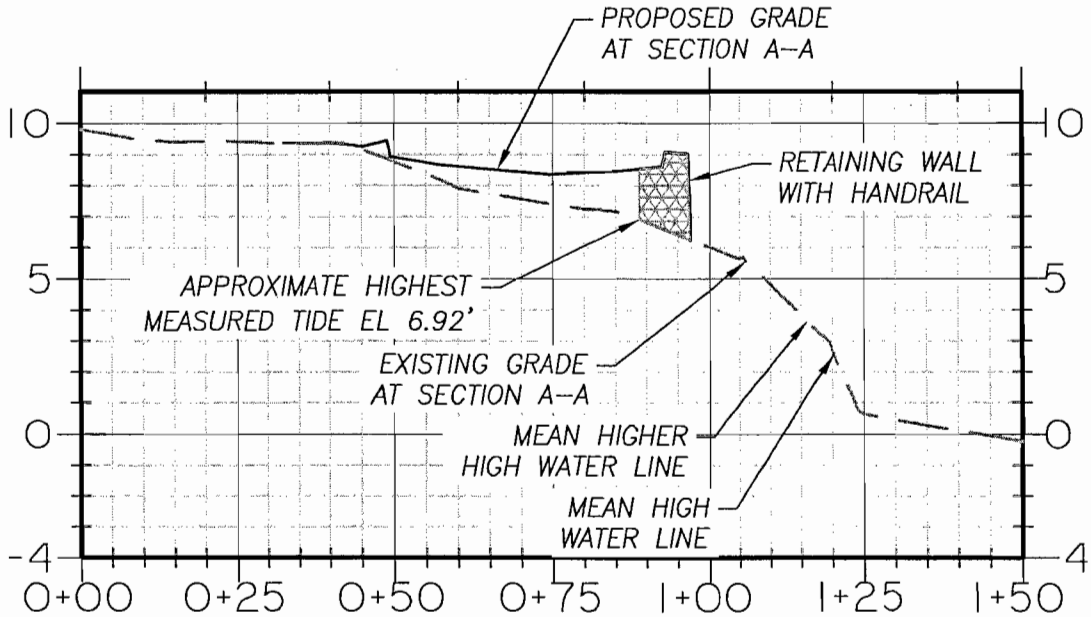

LEGEND

PROPOSED GRADING AREA WITHIN HIGHEST MEASURED TIDE

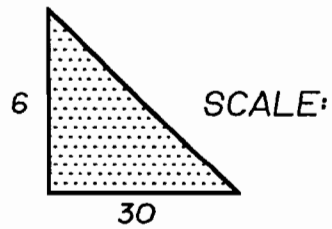

PERMIT DRAWING
SIUSLAW RIVER BRIDGE INTERPRETIVE SITE

CITY OF FLORENCE
FLORENCE, OREGON

DATE:	SEPTEMBER 22, 2011		
SCALE:	None	PROJ. NO.	11-001b
DRAWN	NBP	CHK'D	CI
PAGE	7	OF	10

Branch Engineering, Inc.

Headquarters
310 Fifth Street
Springfield, Oregon 97477
(541) 746-0637

Salem/Keizer Office
4310 Cherry Avenue N.E.
Salem, Oregon 97303
(503) 779-2577

www.BranchEngineering.com
Civil • Structures • Transportation • Geotechnical • Surveying

7

INTERPRETIVE SITE SECTION B–B

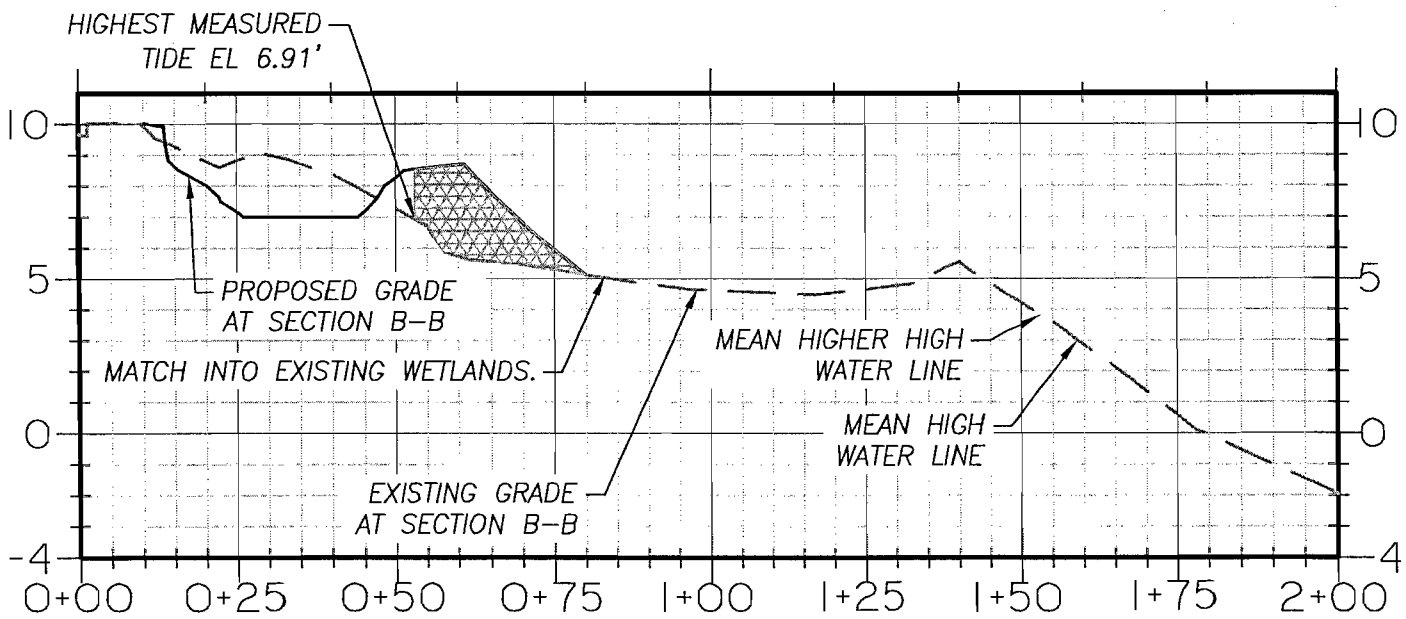

LEGEND

PROPOSED GRADING AREA WITHIN HIGHEST MEASURED TIDE

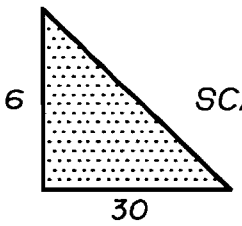

SCALE:

PERMIT DRAWING

SIUSLAW RIVER BRIDGE INTERPRETIVE SITE

CITY OF FLORENCE

FLORENCE, OREGON

DATE:	SEPTEMBER 22, 2011		
SCALE:	None	PROJ. NO.	11–001b
DRAWN	NBP	CHK'D	CI
PAGE	8	OF	10

Branch Engineering, Inc.

Headquarters
310 Fifth Street
Springfield, Oregon 97477
(541) 746–0637

Salem/Keizer Office
4310 Cherry Avenue N.E.
Salem, Oregon 97303
(503) 779–2577

www.BranchEngineering.com

Civil • Structures • Transportation • Geotechnical • Surveying

EROSION CONTROL PLAN 1: PARKING LOT EROSION MITIGATION PLAN

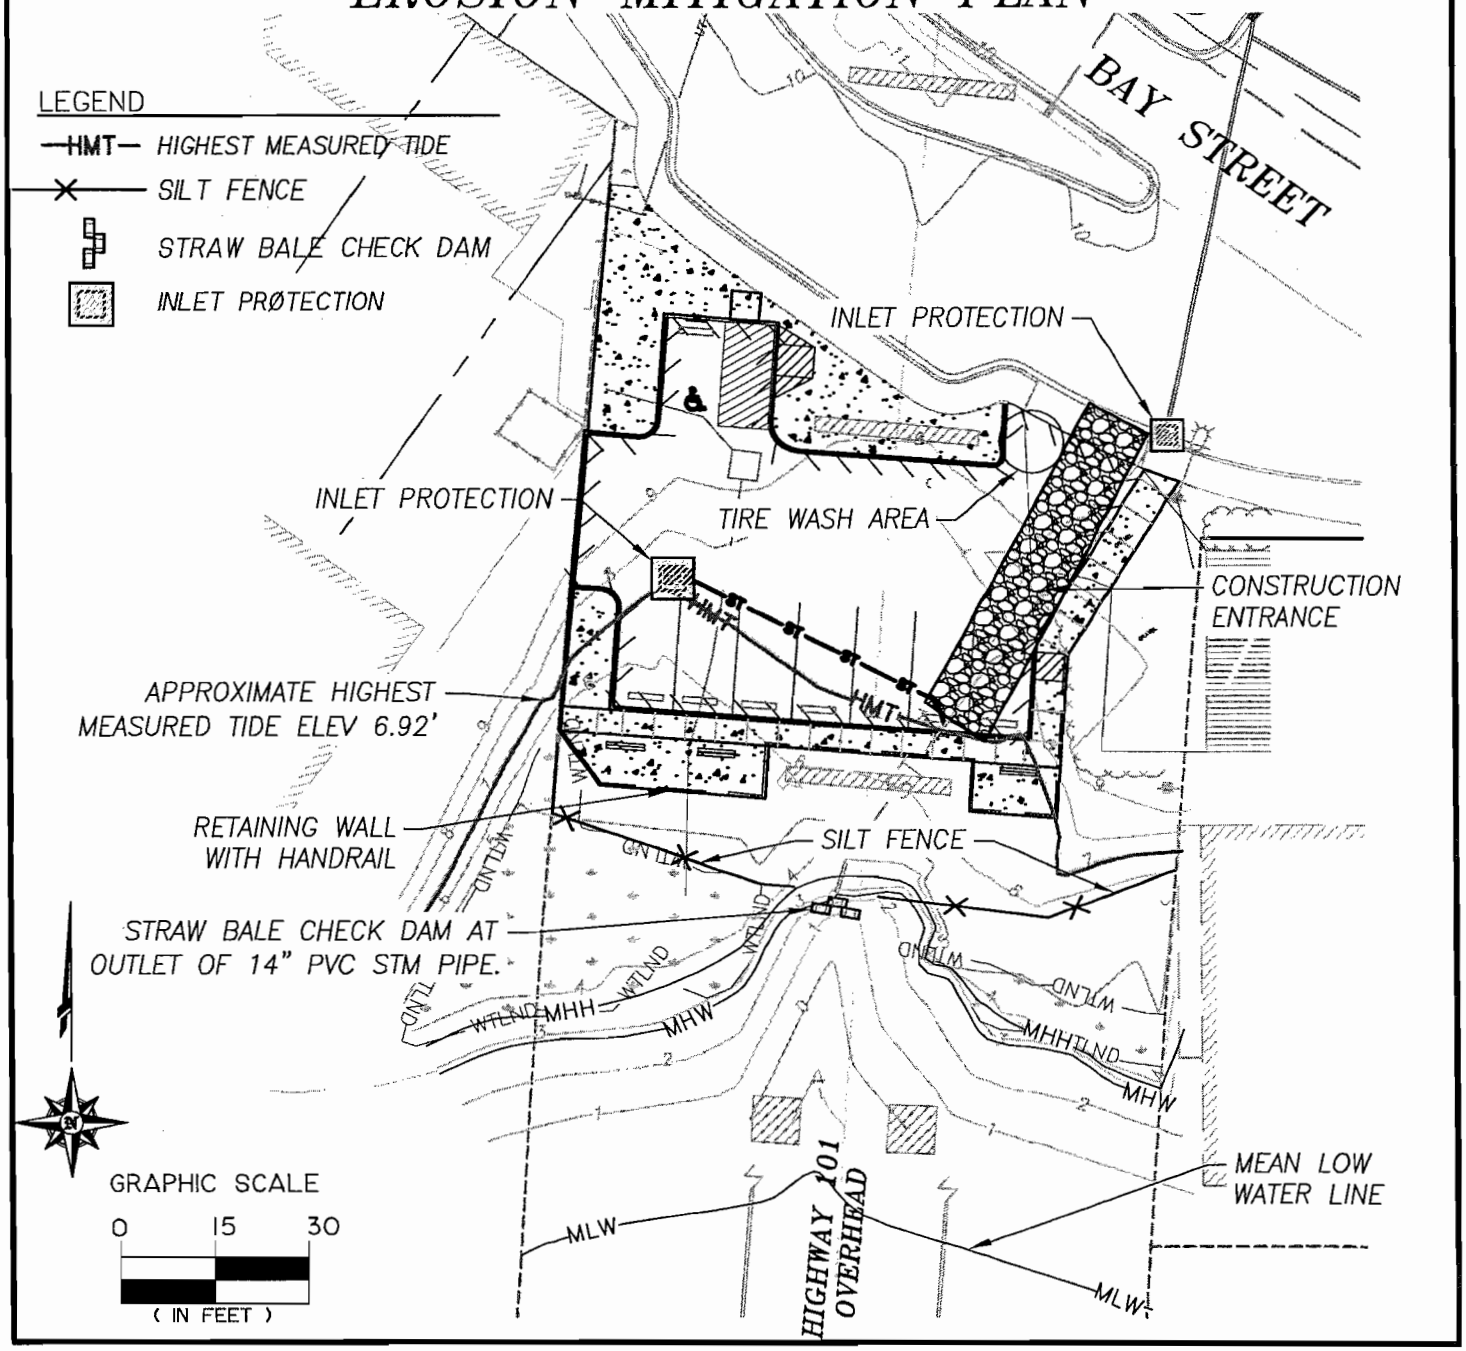

PERMIT DRAWING
SIUSLAW RIVER BRIDGE INTERPRETIVE SITE

CITY OF FLORENCE
FLORENCE, OREGON

DATE:	SEPTEMBER 22, 2011		
SCALE:	None	PROJ. NO.	11-001b
DRAWN	NBP	CHK'D	CI
PAGE	9	OF	10

Branch Engineering, Inc.

Headquarters
310 Fifth Street
Springfield, Oregon 97477
(541) 746-0637

Salem/Keizer Office
4310 Cherry Avenue N.E.
Salem, Oregon 97303
(503) 779-2577

www.BranchEngineering.com
Civil • Structures • Transportation • Geotechnical • Surveying

9

EROSION CONTROL PLAN 2: INTERPRETIVE SITE EROSION MITIGATION PLAN

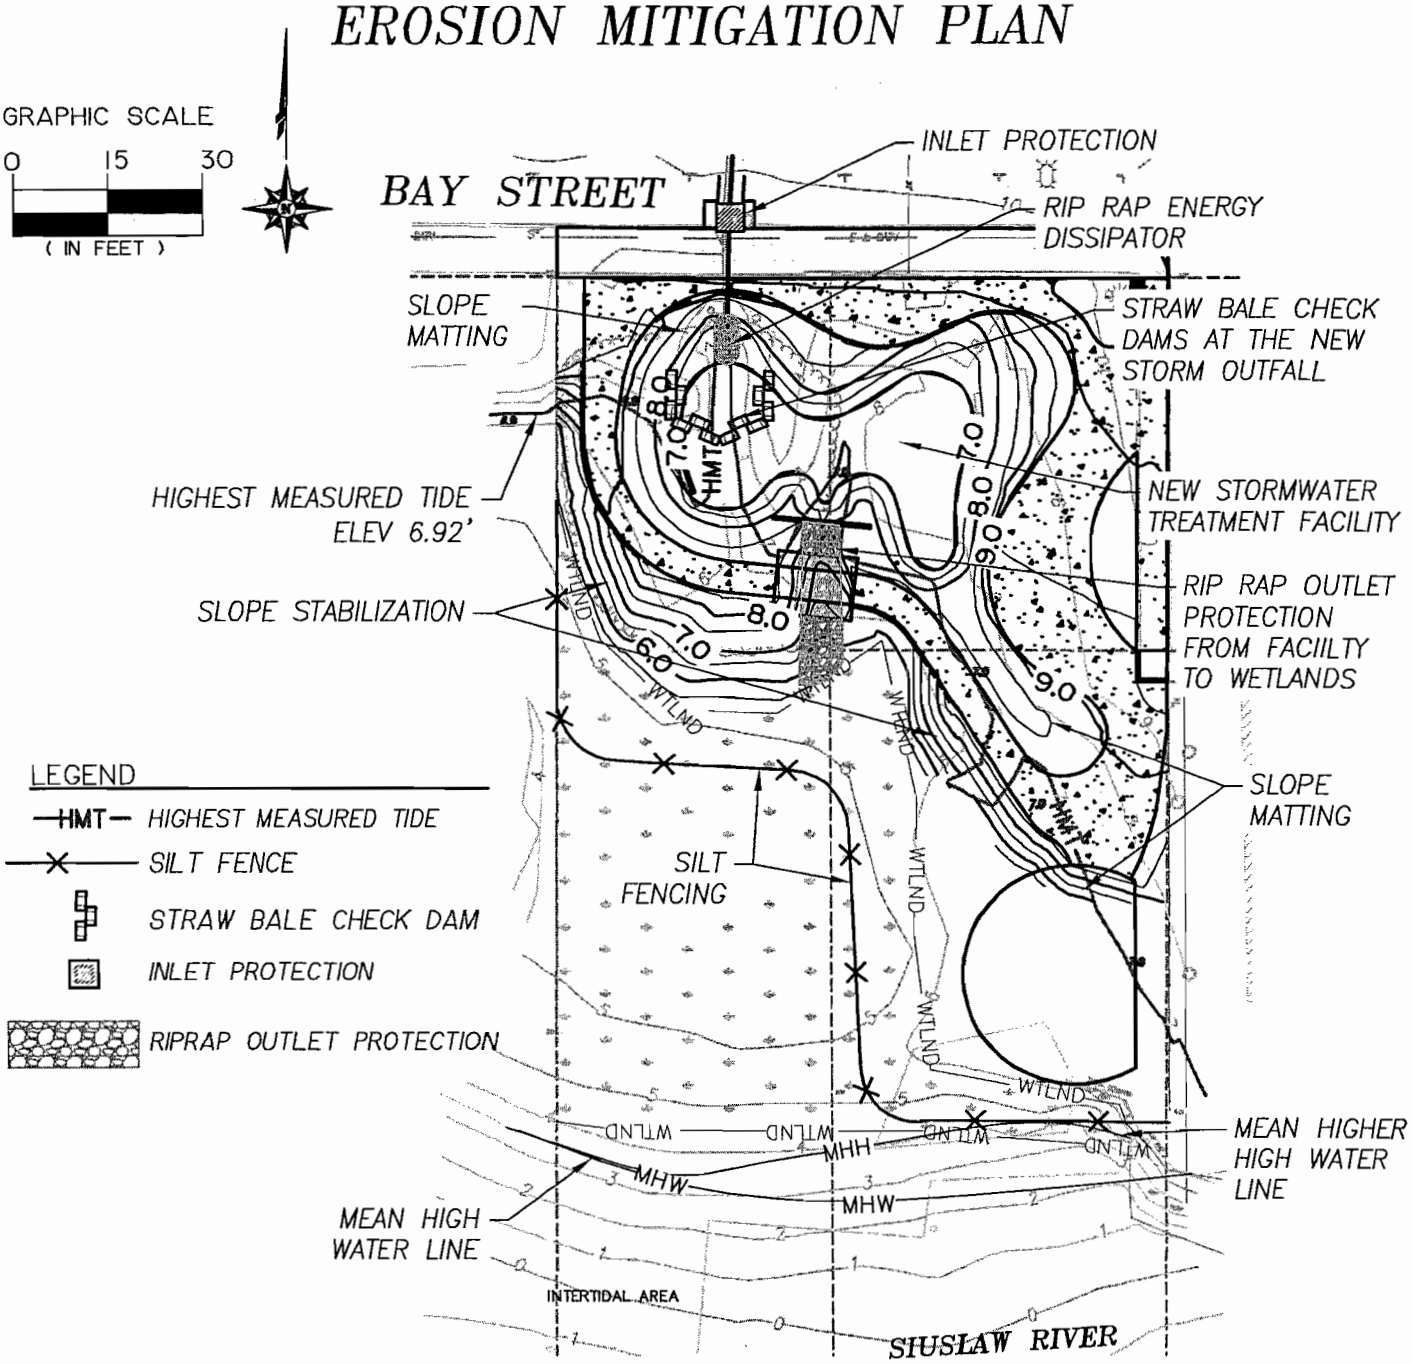

PERMIT DRAWING
SIUSLAW RIVER BRIDGE INTERPRETIVE SITE

CITY OF FLORENCE
FLORENCE, OREGON

DATE:	SEPTEMBER 22, 2011		
SCALE:	None	PROJ. NO.	11-001b
DRAWN	NBP	CHK'D	CI
PAGE	10	OF	10

Branch Engineering, Inc.

Headquarters
310 Fifth Street
Springfield, Oregon 97477
(541) 746-0637

Salem/Keizer Office
4310 Cherry Avenue N.E.
Salem, Oregon 97303
(503) 779-2577

www.BranchEngineering.com
Civil • Structures • Transportation • Geotechnical • Surveying

10