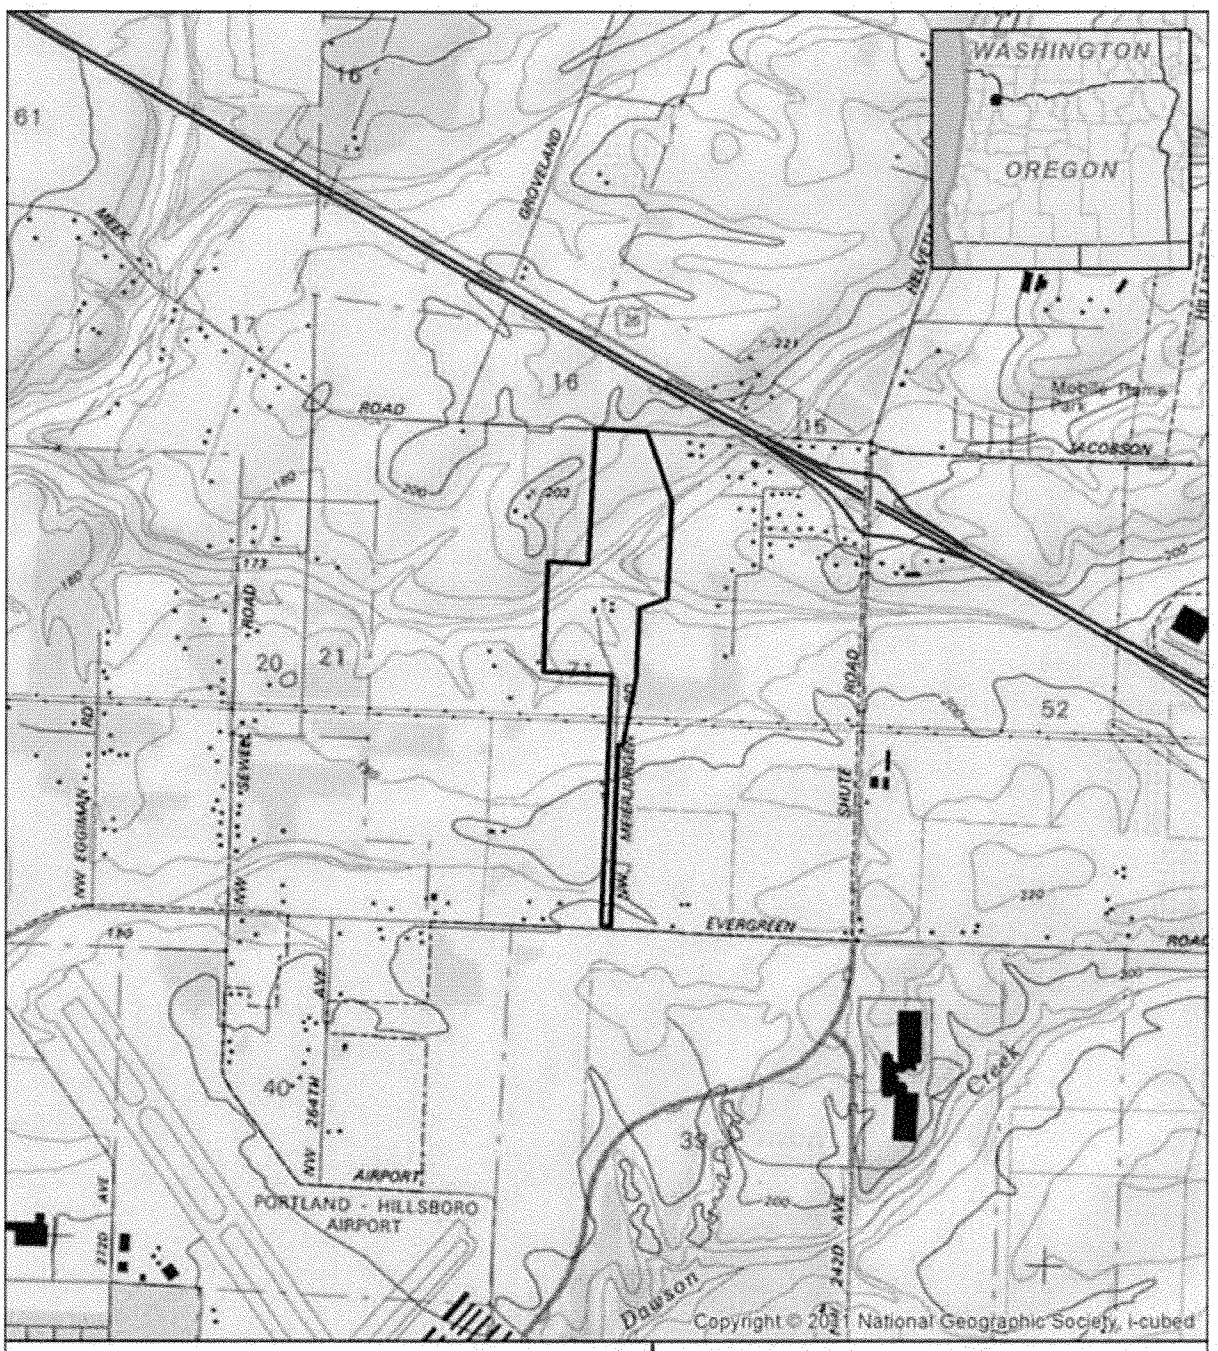

Legend

Project Area

0 1,000 2,000 Feet

0 250 500 Meters

Source: USGS 7.5' topographic quadrangle: Hillsboro, OR (1985).

NW 253rd Avenue from Evergreen to Meek Road
Wetland Permit Application
Hillsboro, Washington County, Oregon

SWCA
ENVIRONMENTAL CONSULTANTS
1220 SW Morrison, Suite 700
Portland, OR 97205-2235
www.swca.com
503.224.0333

Project: 23919

March 2013

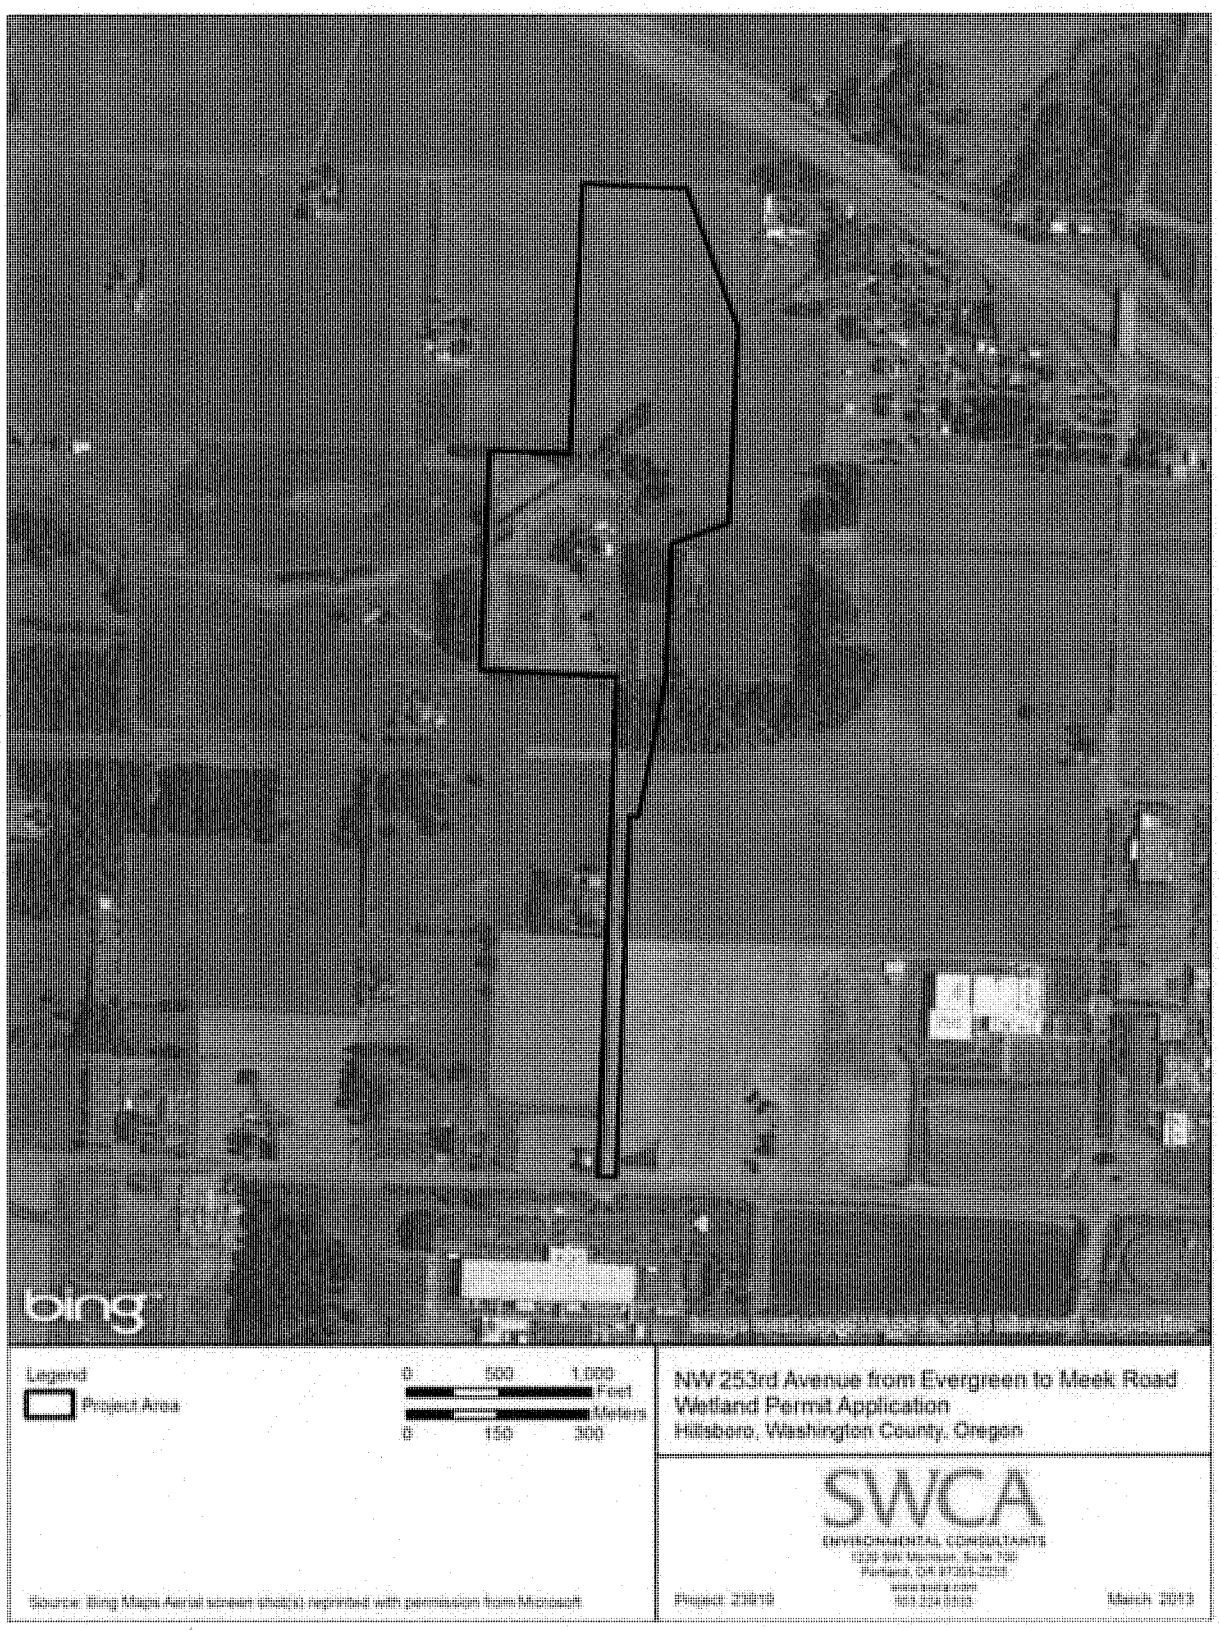
bing
Legend
Project Area
0 500 1,000
Feet
0 150 300
Meters
NW 253rd Avenue from Evergreen to Meek Road
Wetland Permit Application
Hillsboro, Washington County, Oregon
SWCA
ENVIRONMENTAL CONSULTANTS
Source: Bing Maps Aerial screen shot(s) reprinted with permission from Microsoft
Project: 23879
March 2013

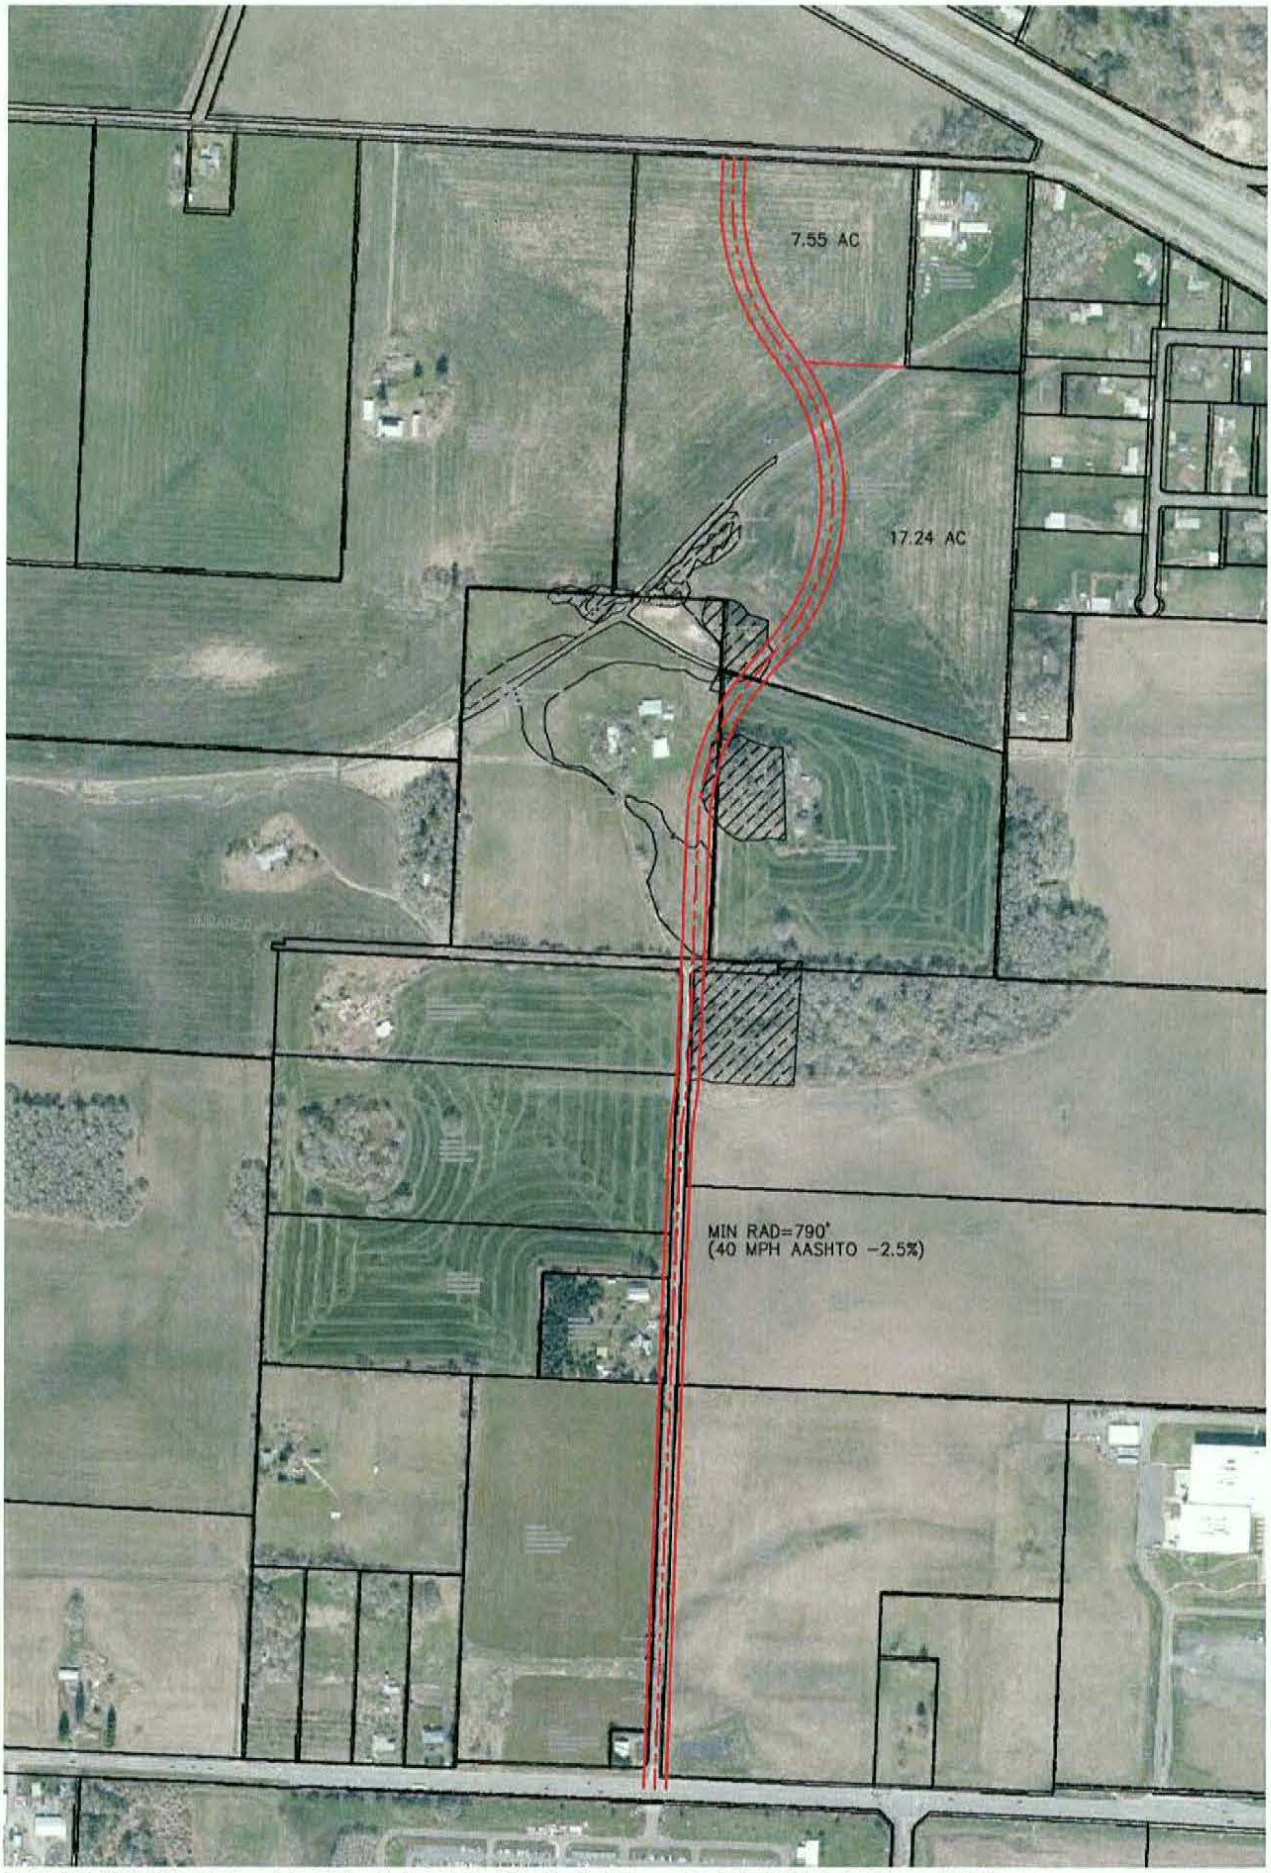

NW 253RD AVE ALIGNMENT - OPTION 3

GROUP MACKENZIE

December 20, 2012
GM Job # 2129550.00

0 200 400 800

Portland OR 503.224.9560 | Vancouver WA 360.695.7879 | Seattle WA 206.749.9993

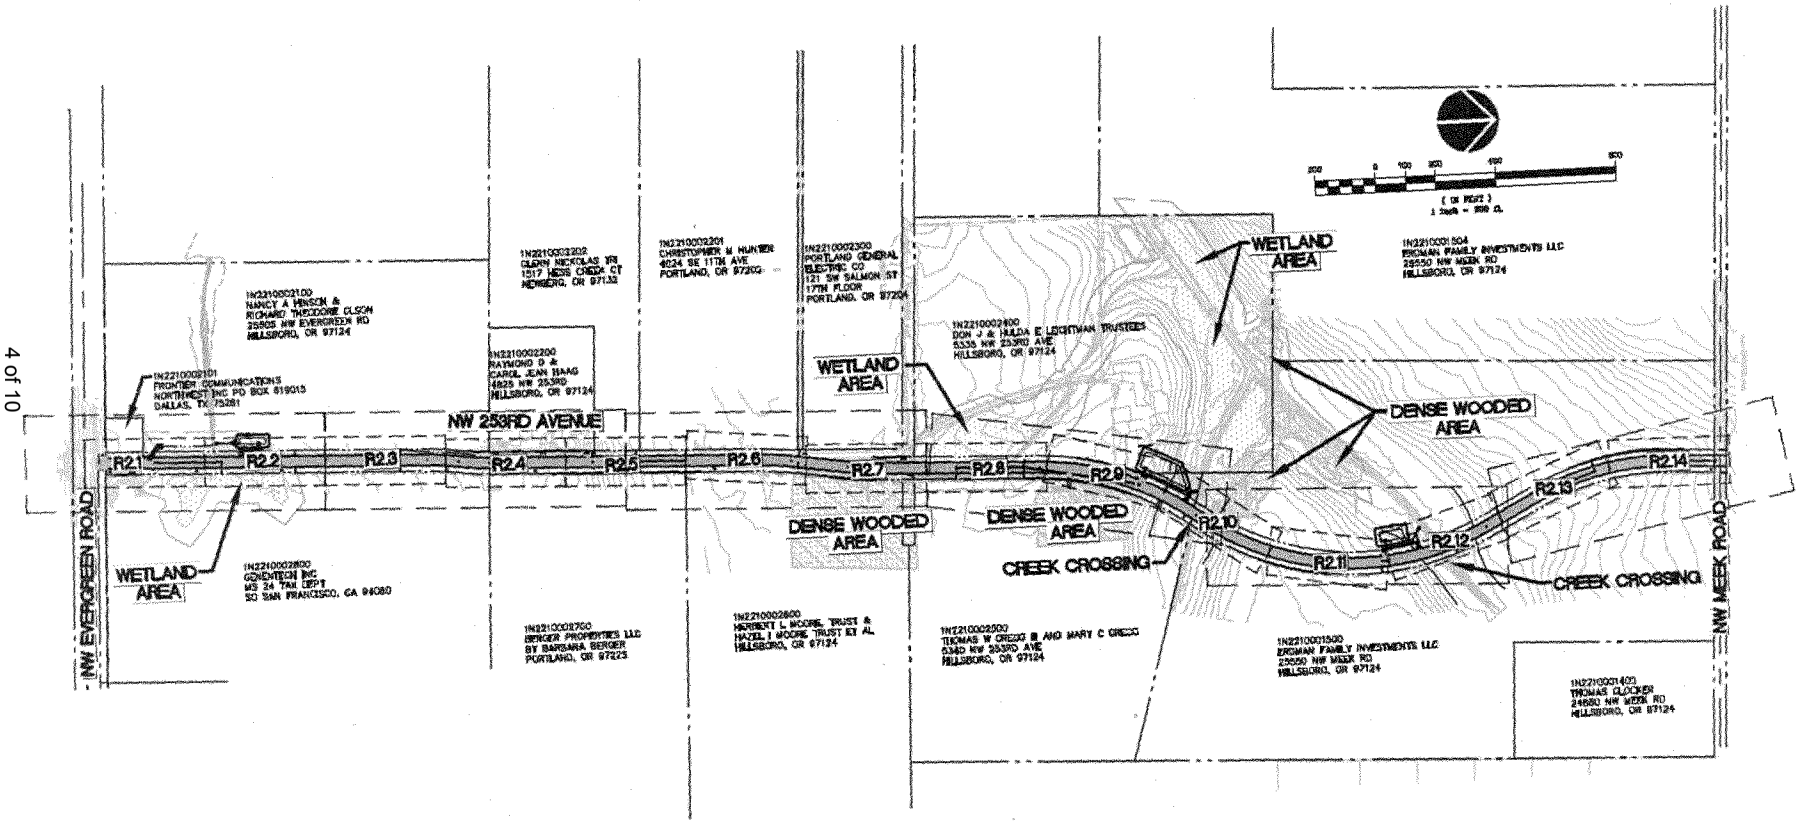

GROUP MACKENZIE

Civil Engineering
Structural Engineering
Transportation Planning
Landscape Architecture

Architecture
Interior Design
Land Use Planning

Portland OR 503.224.9560
Vancouver WA 360.695.7879
Seattle WA 206.749.9993

Client
CITY OF HILLSBORO

Project
NW 253RD AVE IMPROVEMENTS AND EXTENSION

© GROUP MACKENZIE 2013 ALL RIGHTS RESERVED
THESE DRAWINGS ARE THE PROPERTY OF GROUP MACKENZIE AND ARE NOT TO BE USED OR REPRODUCED IN ANY MANNER WITHOUT PRIOR WRITTEN PERMISSION

REVISIONS:

REVISION DELTA
REVISION DELTA CLOSING DATE

SHEET TITLE:
OVERALL KEY PLAN

DRAWN BY: MAG
CHECKED BY:
SHEET:
R1.6
JOB NO. 2120550.00

90% CITY SUBMITTAL 3/7/13

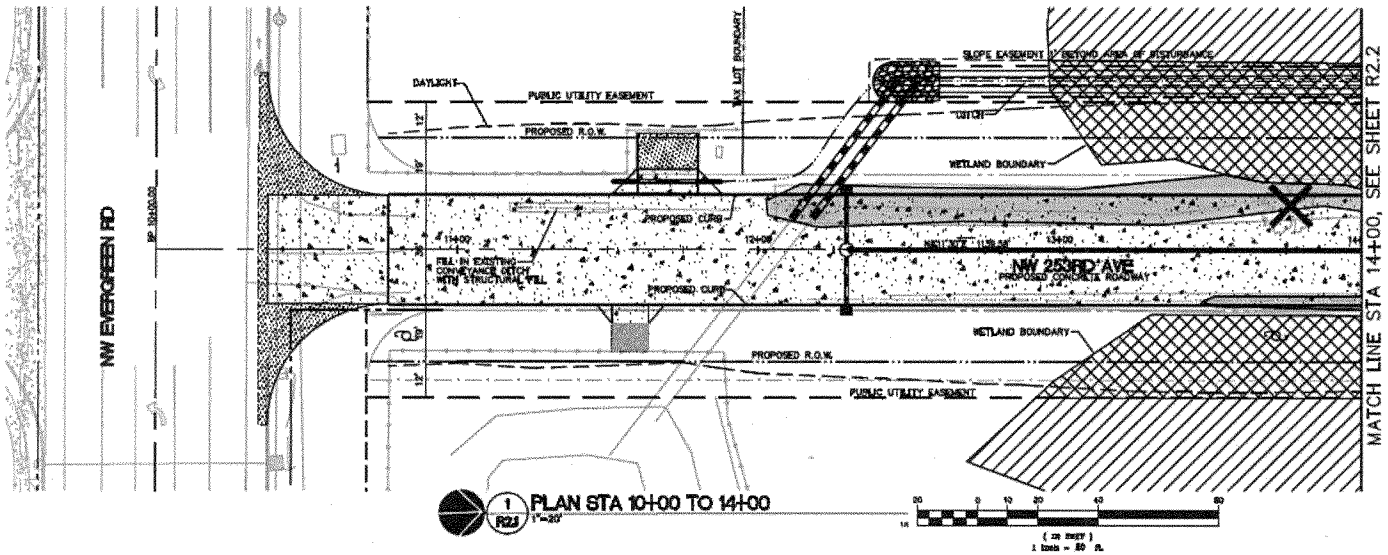

1 R2.1 PLAN STA 10+00 TO 14+00
1"=20'

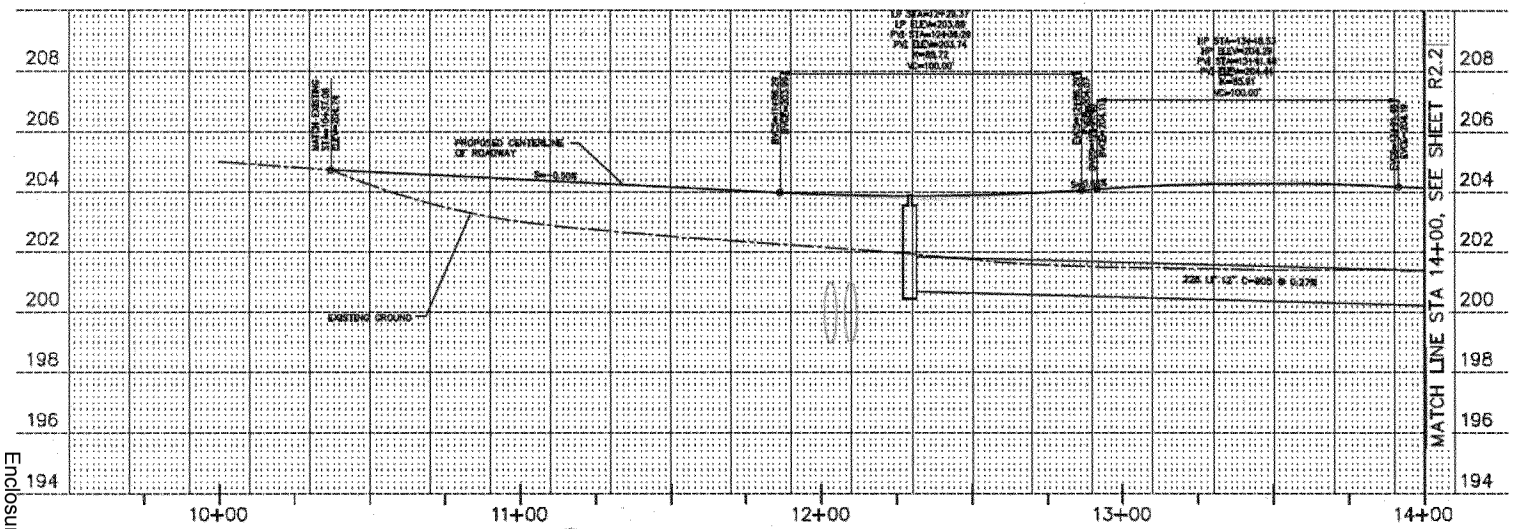

2 R2.1 PROFILE STA 10+00 TO 14+00
1"=20' HORIZONTAL
1"=2' VERTICAL

IMPACTED WETLAND AREA
UNDISTURBED WETLAND AREA
IMPACTED WATER AREA

GROUP MACKENZIE
Civil Engineering
Structural Engineering
Transportation Planning
Landscape Architecture
Architecture
Interior Design
Land Use Planning
Portland OR 503.224.9560
Vancouver WA 360.695.7879
Seattle WA 206.789.9658

Client
CITY OF HILLSBORO

Project
NW 253RD AVE IMPROVEMENTS AND EXTENSION

© GROUP MACKENZIE 2013
ALL RIGHTS RESERVED
THESE DRAWINGS ARE THE PROPERTY OF GROUP MACKENZIE AND ARE NOT TO BE USED OR REPRODUCED IN ANY MANNER, WITHOUT PRIOR WRITTEN PERMISSION

REVISIONS:

SHEET TITLE
PLAN AND PROFILE SHEET
STA 10+00 TO STA 14+00

DRAWN BY: MAO/MN
CHECKED BY: RJM
SHEET:
R2.1
JOB NO. 2120550.00

90% CITY SUBMITTAL 3/7/13

Enclosure

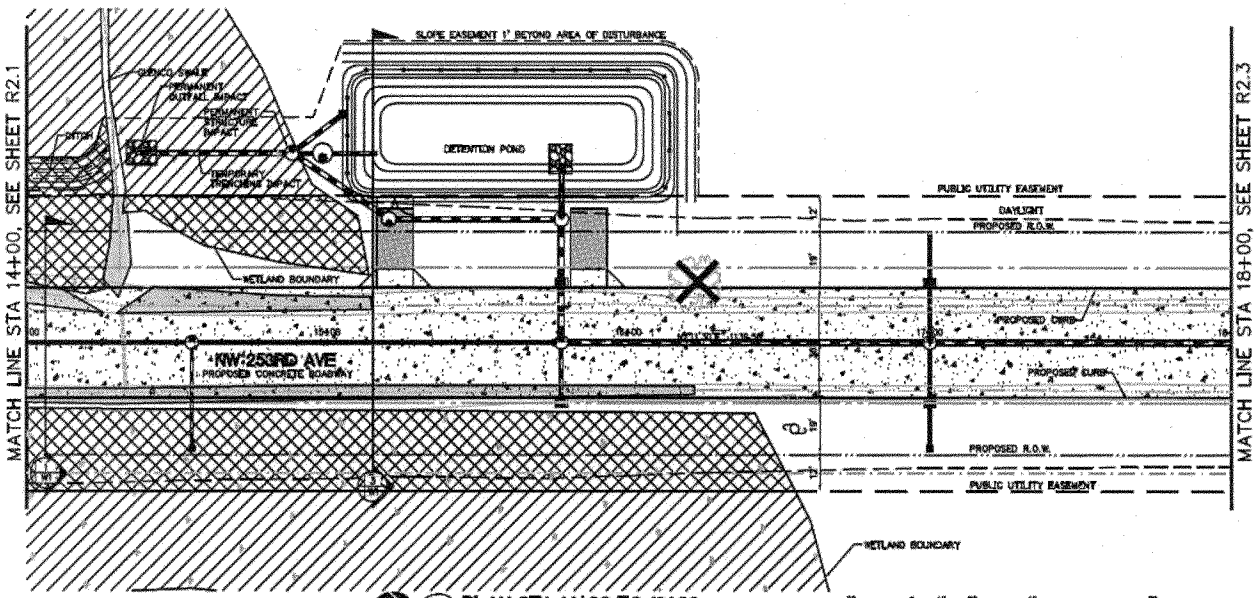

1 R2.2 PLAN STA 14+00 TO 18+00
1"=20'

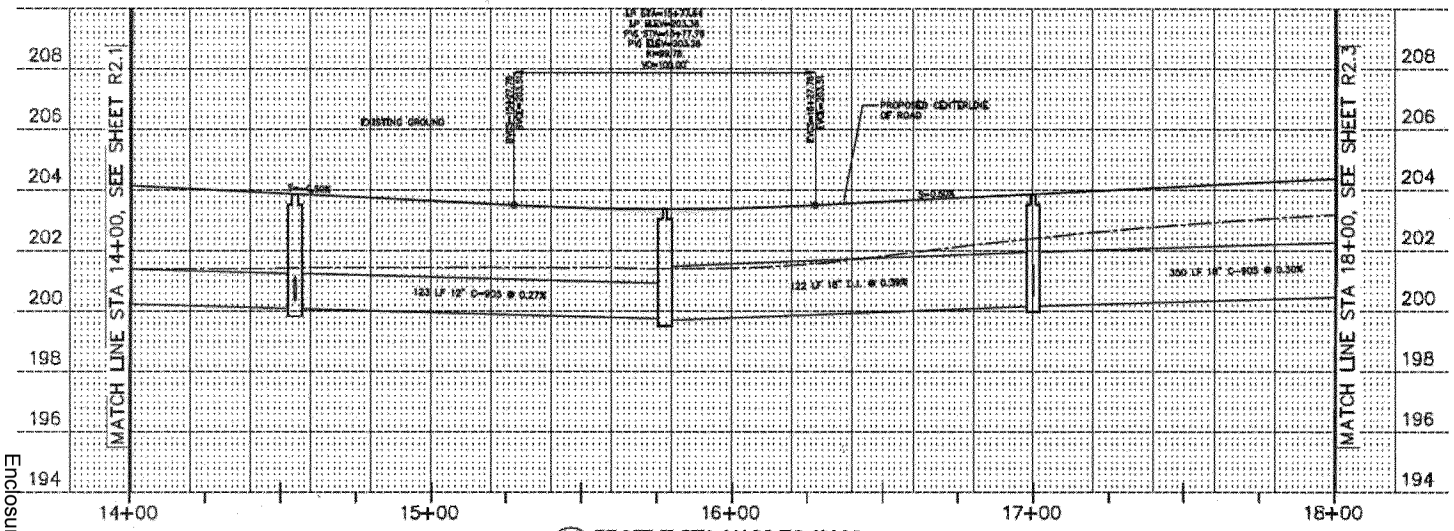

2 R2.2 PROFILE STA 14+00 TO 18+00
1"=20' HORIZONTAL
1"=2' VERTICAL

IMPACTED WETLAND AREA
UNDISTURBED WETLAND AREA
IMPACTED WATER AREA

GROUP MACKENZIE
Civil Engineering
Structural Engineering
Transportation Planning
Landscape Architecture
Architecture
Interior Design
Land Use Planning
Portland OR 503.224.9560
Vancouver WA 360.695.7879
Seattle WA 206.749.9993

Client
CITY OF HILLSBORO

Project
NW 253RD AVE IMPROVEMENTS AND EXTENSION

© GROUP MACKENZIE 2013 ALL RIGHTS RESERVED
THESE DRAWINGS ARE THE PROPERTY OF GROUP MACKENZIE AND ARE NOT TO BE USED OR REPRODUCED IN ANY MANNER, WITHOUT PRIOR WRITTEN PERMISSION

REVISIONS:

SHEET TITLE:
PLAN AND PROFILE SHEET
STA 14+00 TO STA 18+00

DRAWN BY: MAG/WH
CHECKED BY: RJH
SHEET:
R2.2
JOB NO. 2120550.00

90% CITY SUBMITTAL 3/7/13

Enclosure

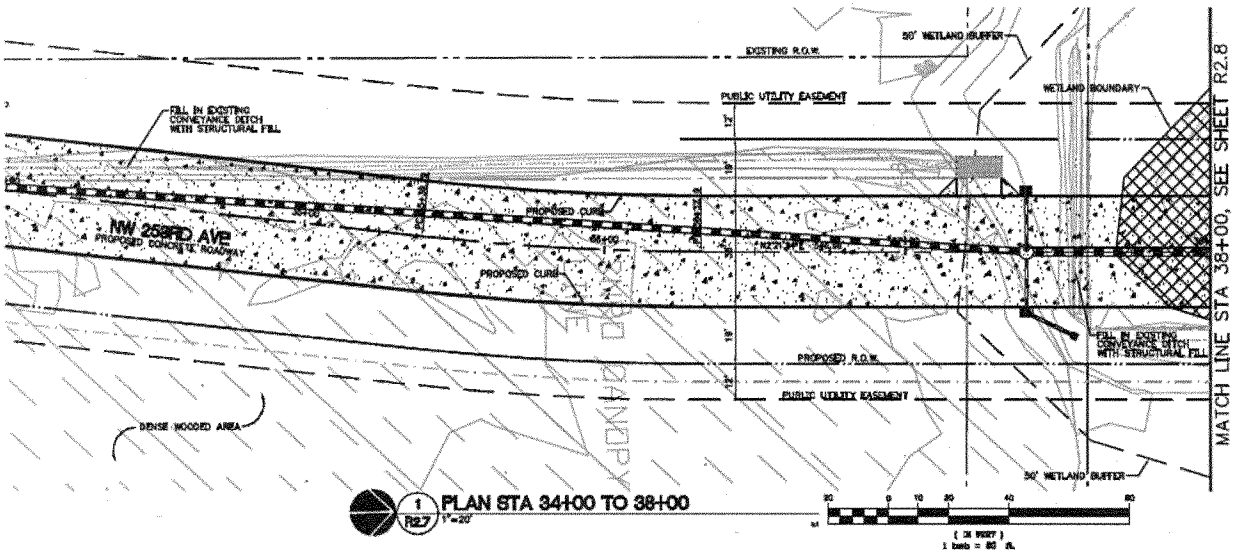

IMPACTED WETLAND AREA

UNDISTURBED WETLAND AREA

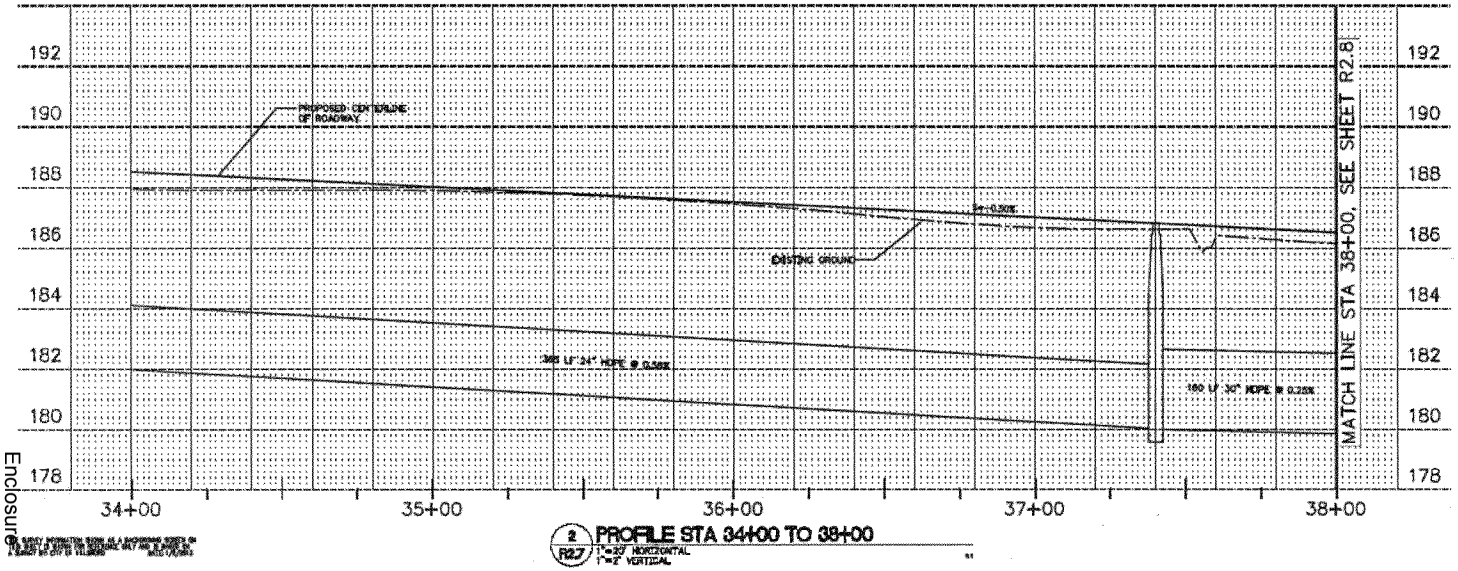

GROUP MACKENZIE

Civil Engineering
Structural Engineering
Transportation Planning
Landscape Architecture
Architecture
Interior Design
Land Use Planning

Portland OR 503.224.5860
Vancouver WA 360.695.7879
Seattle WA 206.749.9993

Client
CITY OF HILLSBORO

Project
NW 253RD AVE IMPROVEMENTS AND EXTENSION

© GROUP MACKENZIE 2013
ALL RIGHTS RESERVED
THESE DRAWINGS ARE THE PROPERTY OF GROUP MACKENZIE AND ARE NOT TO BE USED OR REPRODUCED IN ANY MANNER WITHOUT PRIOR WRITTEN PERMISSION

REVISIONS:

REVISION NO.	DESCRIPTION OF THE REVISION	REVISION DATA CLOSING DATE

SHEET TITLE:
PLAN AND PROFILE SHEET
STA 34+00 TO STA 38+00

DRAWN BY: MAG
CHECKED BY: RJH
SHEET:
R2.7
JOB NO. 2120550.00

90% CITY SUBMITTAL 3/7/13

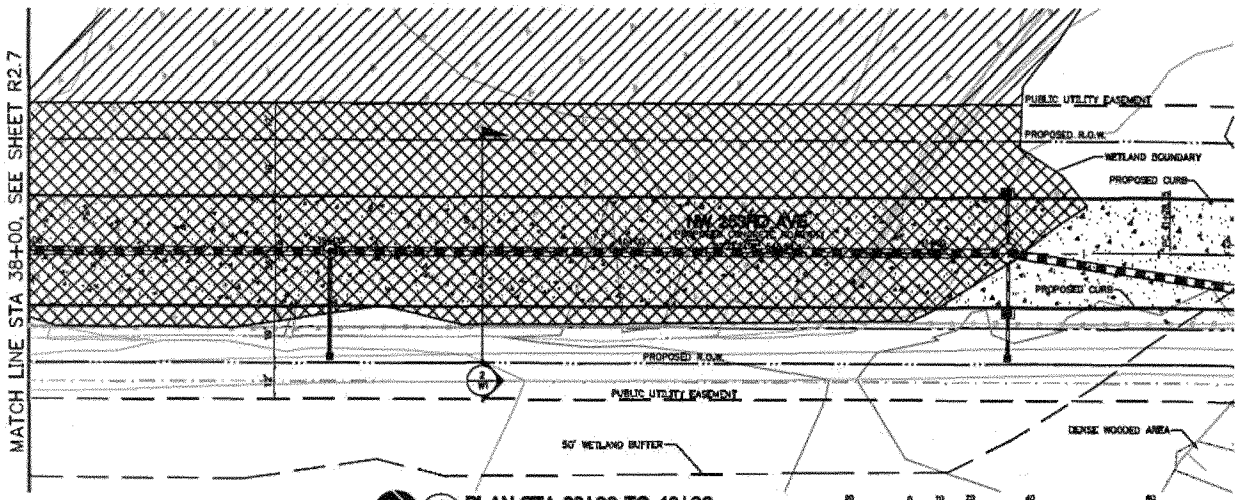

1 R2.8 PLAN STA 38+00 TO 42+00
1"=20'

IMPACTED WETLAND AREA

UNDISTURBED WETLAND AREA

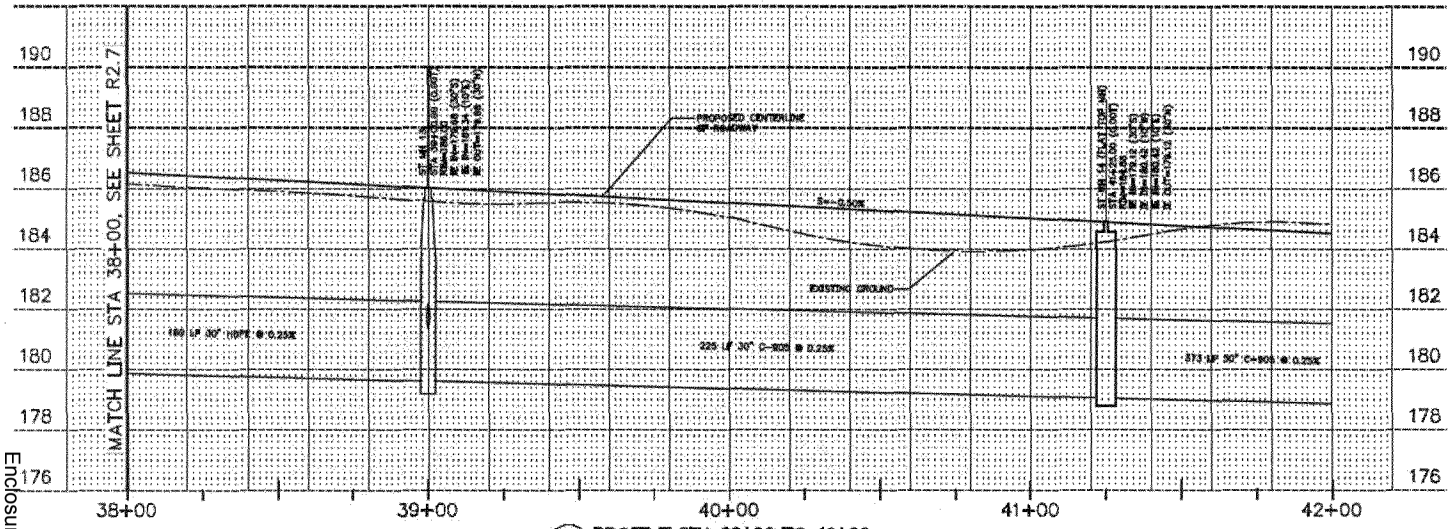

2 R2.8 PROFILE STA 38+00 TO 42+00
1"=20' HORIZONTAL
1"=2' VERTICAL

90% CITY SUBMITTAL 3/7/13

GROUP MACKENZIE

Civil Engineering
Structural Engineering
Transportation Planning
Landscape Architecture

Architecture
Interior Design
Land Use Planning

Portland OR 503.224.9560 | Vancouver WA 360.695.7879 | Seattle WA 206.749.9993

Client
CITY OF HILLSBORO

Project
NW 253RD AVE
IMPROVEMENTS AND
EXTENSION

© GROUP MACKENZIE 2013
ALL RIGHTS RESERVED
THESE DRAWINGS ARE THE PROPERTY OF GROUP MACKENZIE AND ARE NOT TO BE USED OR REPRODUCED IN ANY MANNER, WITHOUT PRIOR WRITTEN PERMISSION

REVISIONS:

REVISION DELTA	REVISION DELTA	REVISION DELTA

SHEET TITLE:
PLAN AND PROFILE SHEET
STA 38+00 TO STA 42+00

DRAWN BY: MAG/MH
CHECKED BY: RJH
SHEET:
R2.8
JOB NO. 2120550.00

Enclosure

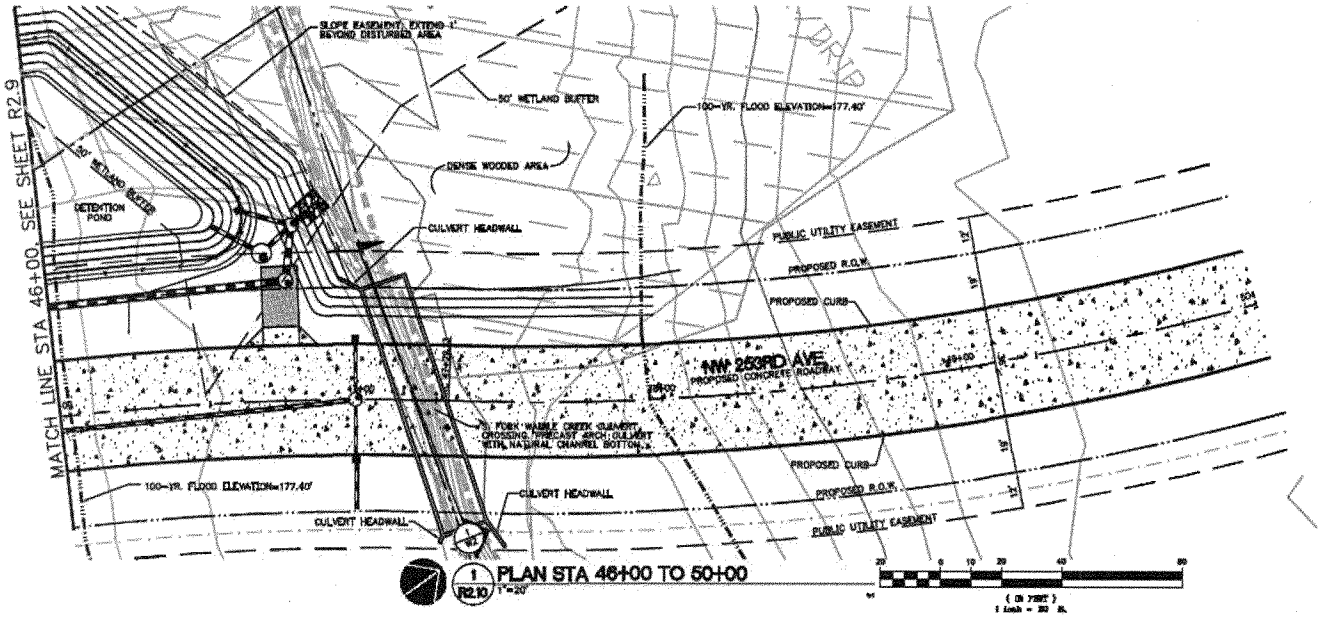

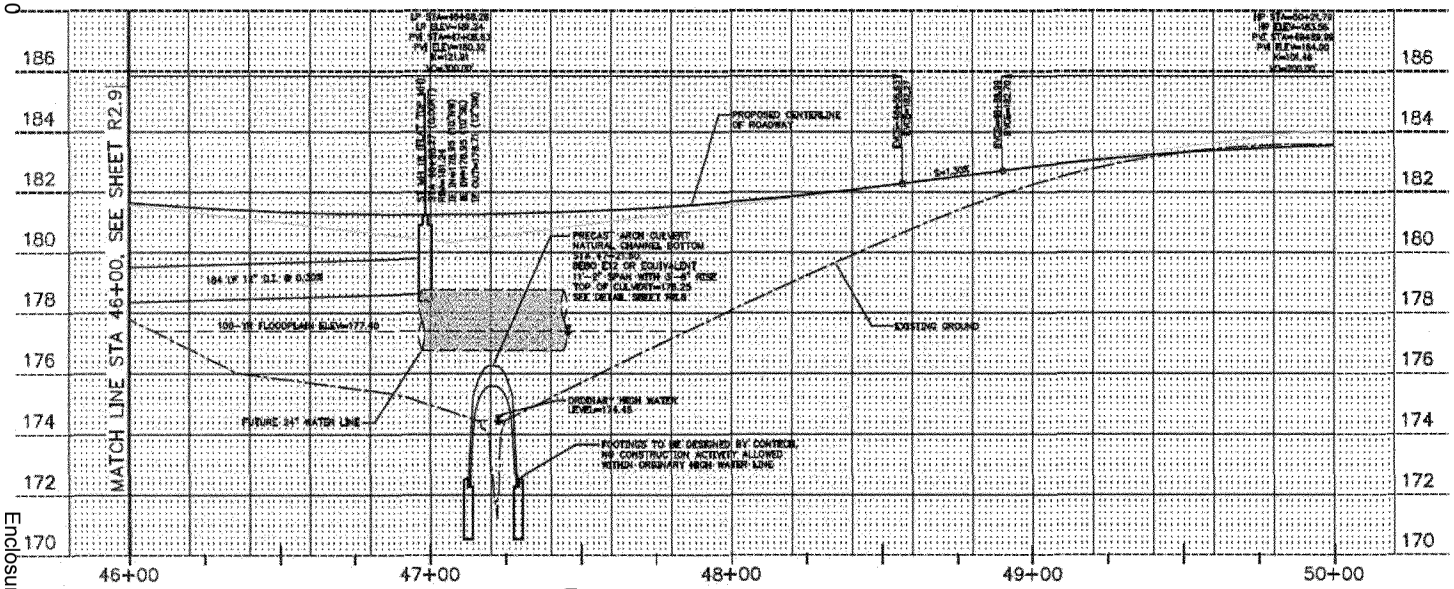

2 R2.10 PROFILE STA 46+00 TO 50+00
1"=20' HORIZONTAL
1"=2' VERTICAL

GROUP MACKENZIE
Civil Engineering
Structural Engineering
Transportation Planning
Landscape Architecture
Architecture
Interior Design
Land Use Planning
Portland OR 503.224.9560
Vancouver WA 360.695.7879
Seattle WA 206.749.9993

Client
CITY OF HILLSBORO

Project
NW 253RD AVE IMPROVEMENTS AND EXTENSION

© GROUP MACKENZIE 2013
ALL RIGHTS RESERVED
THESE DRAWINGS ARE THE PROPERTY OF GROUP MACKENZIE AND ARE NOT TO BE USED OR REPRODUCED IN ANY MANNER WITHOUT PRIOR WRITTEN PERMISSION

REVISIONS:

REVISION NUMBER	REVISION DESCRIPTION	REVISION DELTA	CLOSING DATE

SHEET TITLE:
PLAN AND PROFILE SHEET
STA 46+00 TO STA 50+00

DRAWN BY: MAG/MH
CHECKED BY: RJH
SHEET:
R2.10
JOB NO. 2120550.00

90% CITY SUBMITTAL 3/7/13

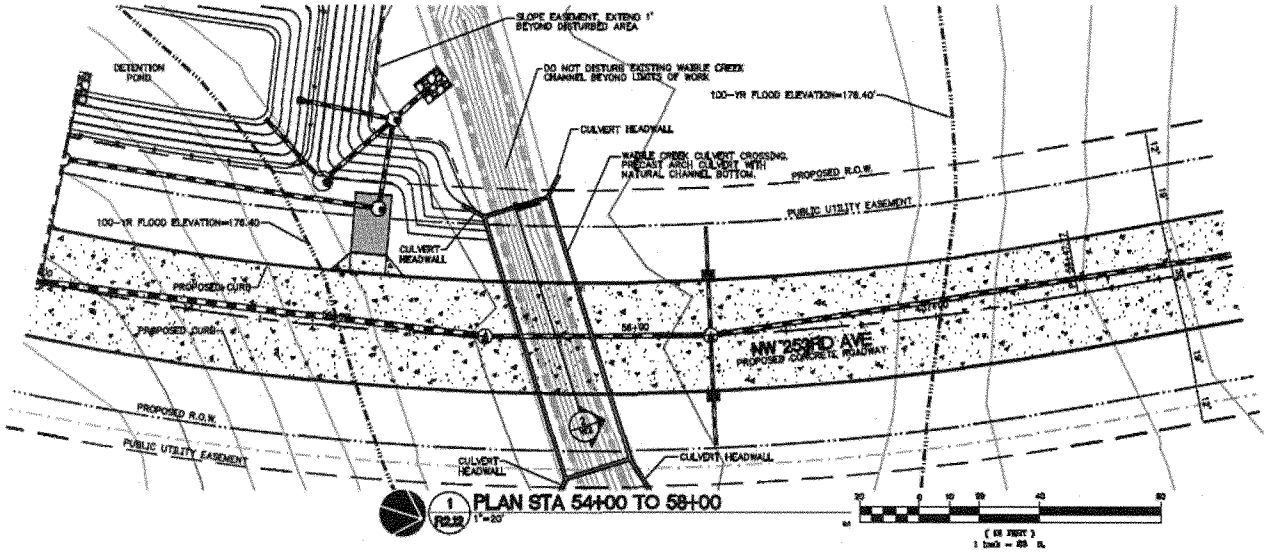

1 R2.12 PLAN STA 54+00 TO 58+00
1"=20'

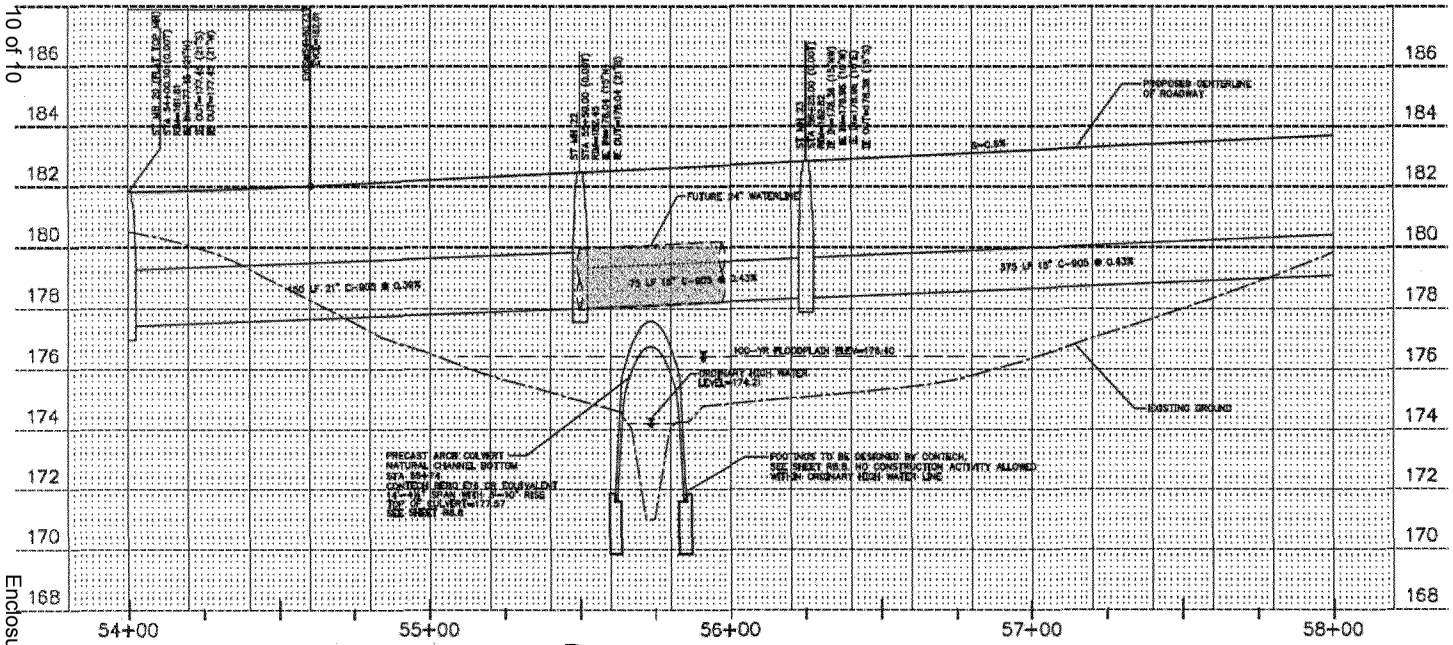

2 R2.12 PROFILE STA 54+00 TO 58+00
1"=20' HORIZONTAL
1"=2' VERTICAL

GROUP MACKENZIE
Civil Engineering
Structural Engineering
Transportation Planning
Landscape Architecture
Architecture
Interior Design
Land Use Planning
Portland OR 503.224.9560
Vancouver WA 360.695.7879
Seattle WA 206.749.9993

Client
CITY OF HILLSBORO

Project
NW 253RD AVE IMPROVEMENTS AND EXTENSION

© GROUP MACKENZIE 2013 ALL RIGHTS RESERVED
THESE DRAWINGS ARE THE PROPERTY OF GROUP MACKENZIE AND ARE NOT TO BE USED OR REPRODUCED IN ANY MANNER WITHOUT FRESH WRITTEN PERMISSION

REVISIONS:

REVISION DATE	REVISIONS TYPE	REVISION DELTA CLOSING DATE

SHEET TITLE:
PLAN AND PROFILE SHEET
STA 54+00 TO STA 58+00

DRAWN BY: MAG/MH
CHECKED BY: RJH
SHEET:
R2.12
JOB NO. 2120550.00

90% CITY SUBMITTAL 3/7/13

Enclosure