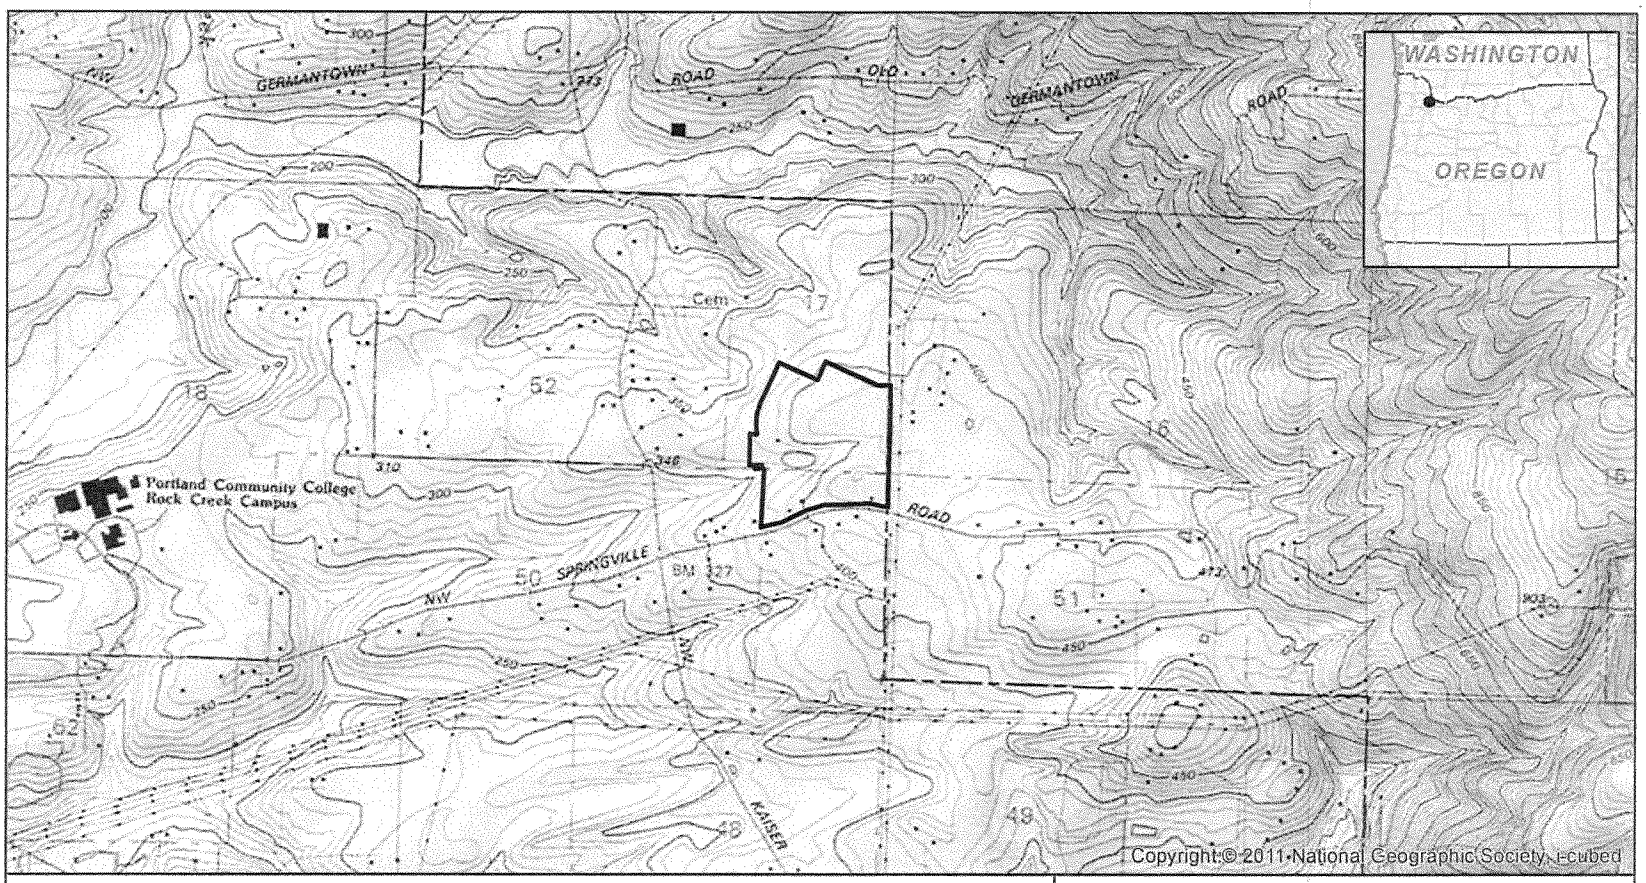

Legend

Study Area Boundary

0 1,000 2,000 Feet

0 250 500 Meters

North Bethany Wetland and Waters Delineation
Washington County, Oregon

Source: USGS 7.5' topographic quadrangle: Linnton, OR (1960).

SWCA
ENVIRONMENTAL CONSULTANTS
1220 SW Morrison, Suite 700
Portland, OR 97205-2235
www.swca.com
503.224.0333

Project: 21087.05

Figure 1 Site Location

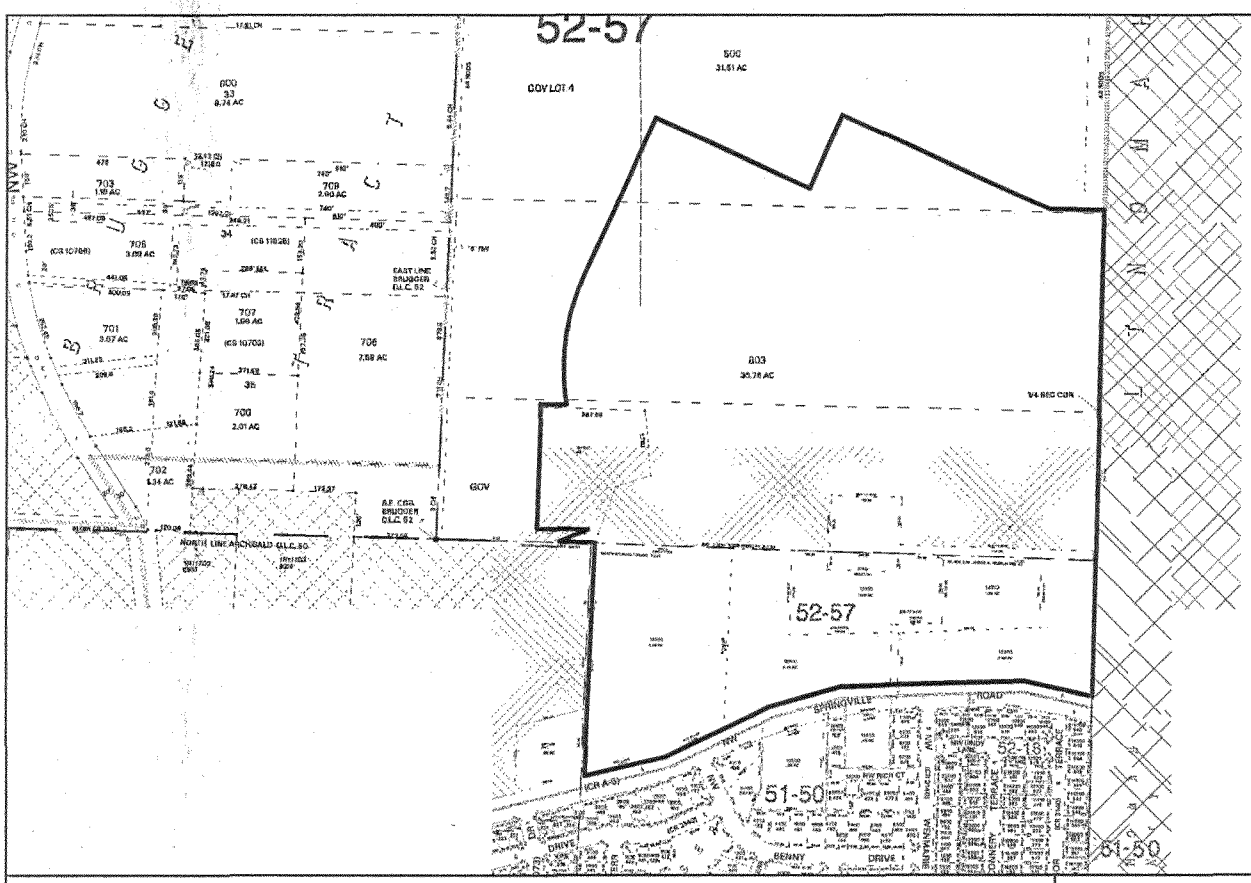
52-57
GOV LOT 4
803
35.78 AC
52-57
51-50
51-50
SPRINGVILLE ROAD
NORTH LINE ARCHIBALD D.L.C. 50
GOV
Legend
Study Area Boundary
0 250 500 Feet
0 100 200 Meters
Source: Tax lot map acquired from www.ormap.com, Washington County
1N 1W Sections 17A & 17DA.
North Bethany Wetland and Waters Delineation
Washington County, Oregon
SWCA
ENVIRONMENTAL CONSULTANTS
1220 SW Morrison, Suite 700
Portland, OR 97205-2235
www.swca.com
503.224.0333
Project: 21087.05
Figure 2 Tax Lot Map

Corps No. NWP-2013-93

Figure 3
2012 Aerial Photograph

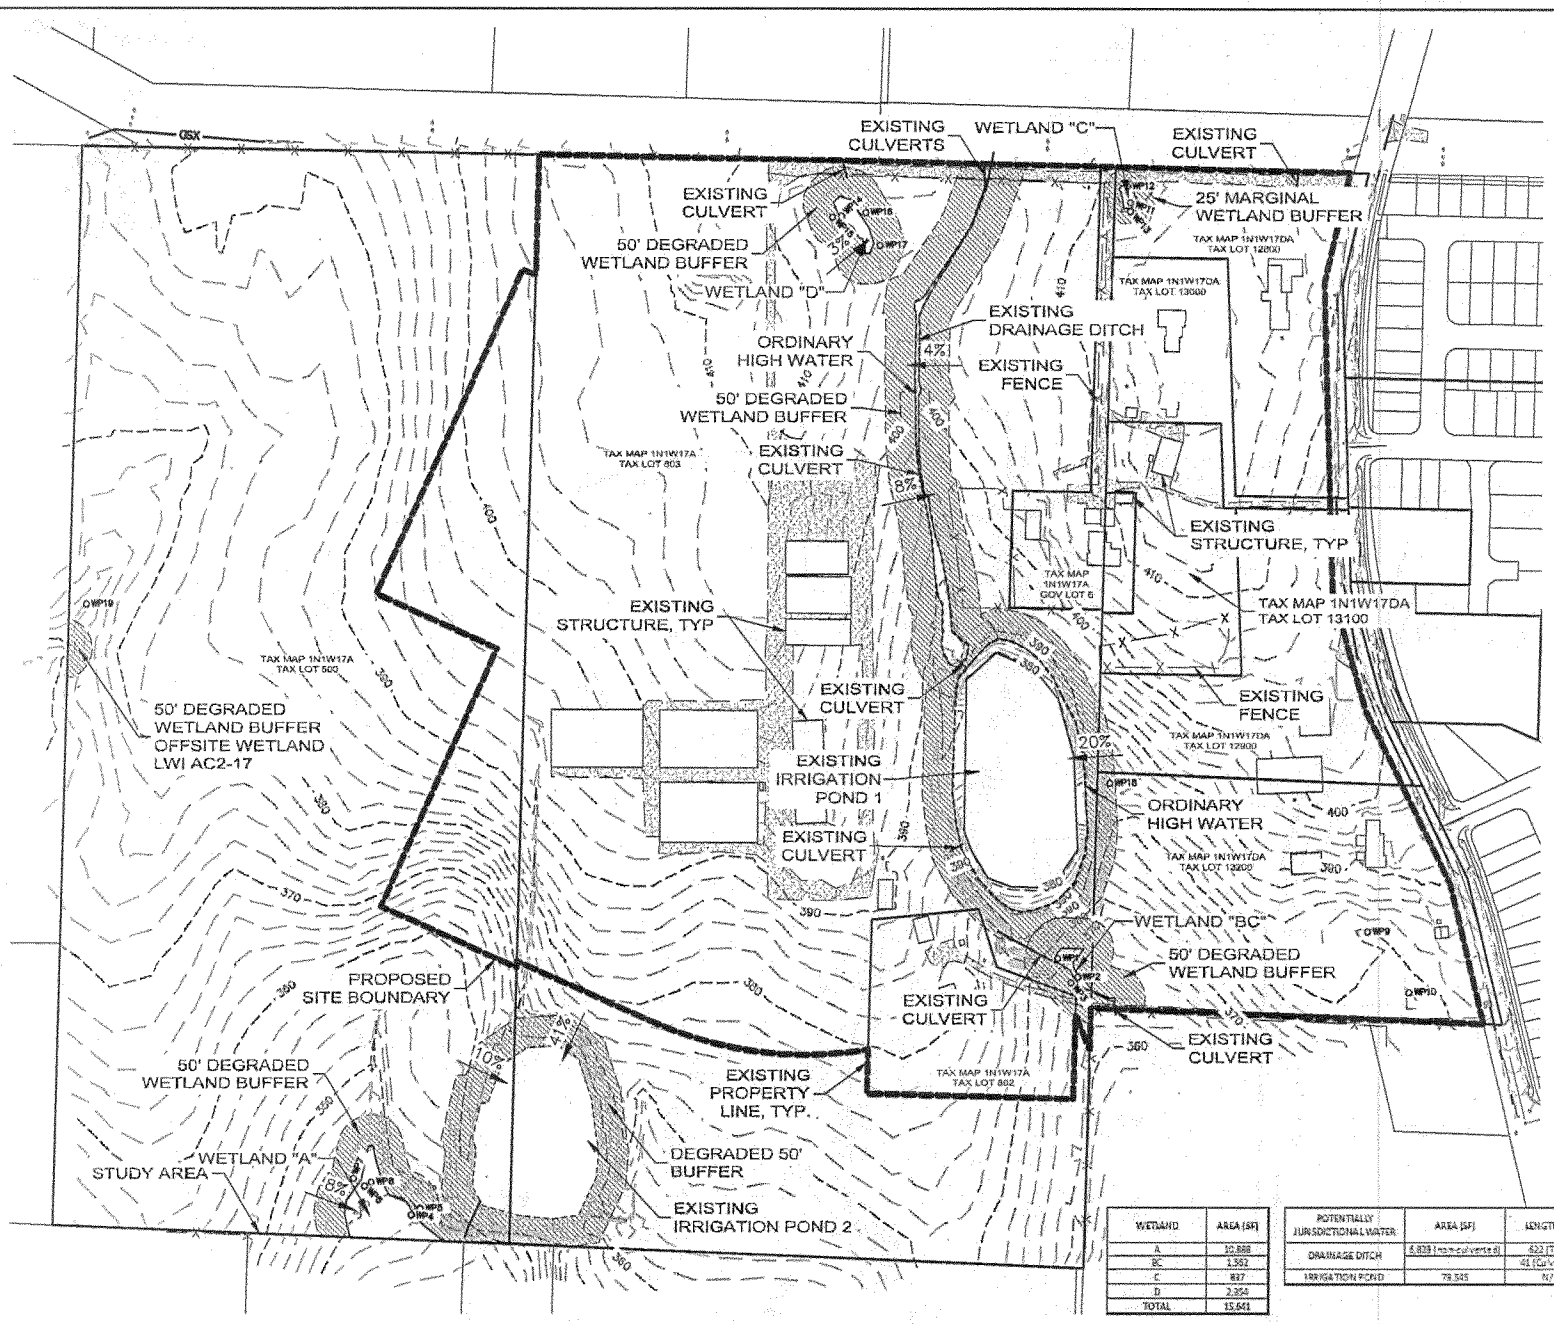

WETLAND	AREA (SF)
A	10,888
BC	1,382
C	837
D	2,354
TOTAL	15,641

WETLAND BUFFER	AREA (SF)
A	23,228
BC	20,852
C	4,027
D	20,281
POND 1	54,211
POND 2	48,690
DRAINAGE DITCH	90,318
LWI AC2-17	2,995
TOTAL	265,442

POTENTIALLY JURISDICTIONAL WATER	AREA (SF)	LENGTH (LF)
DRAINAGE DITCH	6,839 (non-culverted)	622 (Total)
		41 (Culverted)
IRRIGATION POND	78,525	N/A

POLYGON NW COMPANY
[T] (360) 695-7700 [F] 360-693-4442
WWW.POLYGONHOMES.COM

Pacific Community Design
[T] 503-841-9484 [F] 503-841-9485

SWCA
ENVIRONMENTAL CONSULTANTS

DATE: 2/28/2013

REVISIONS

NO.	DATE	DESCRIPTION

NORTH BETHANY

EXISTING CONDITIONS WETLAND AND WATERS MAP

PROJECT NO.: 395-017
TYPE: Planning
REVIEWED BY:

FIG 4

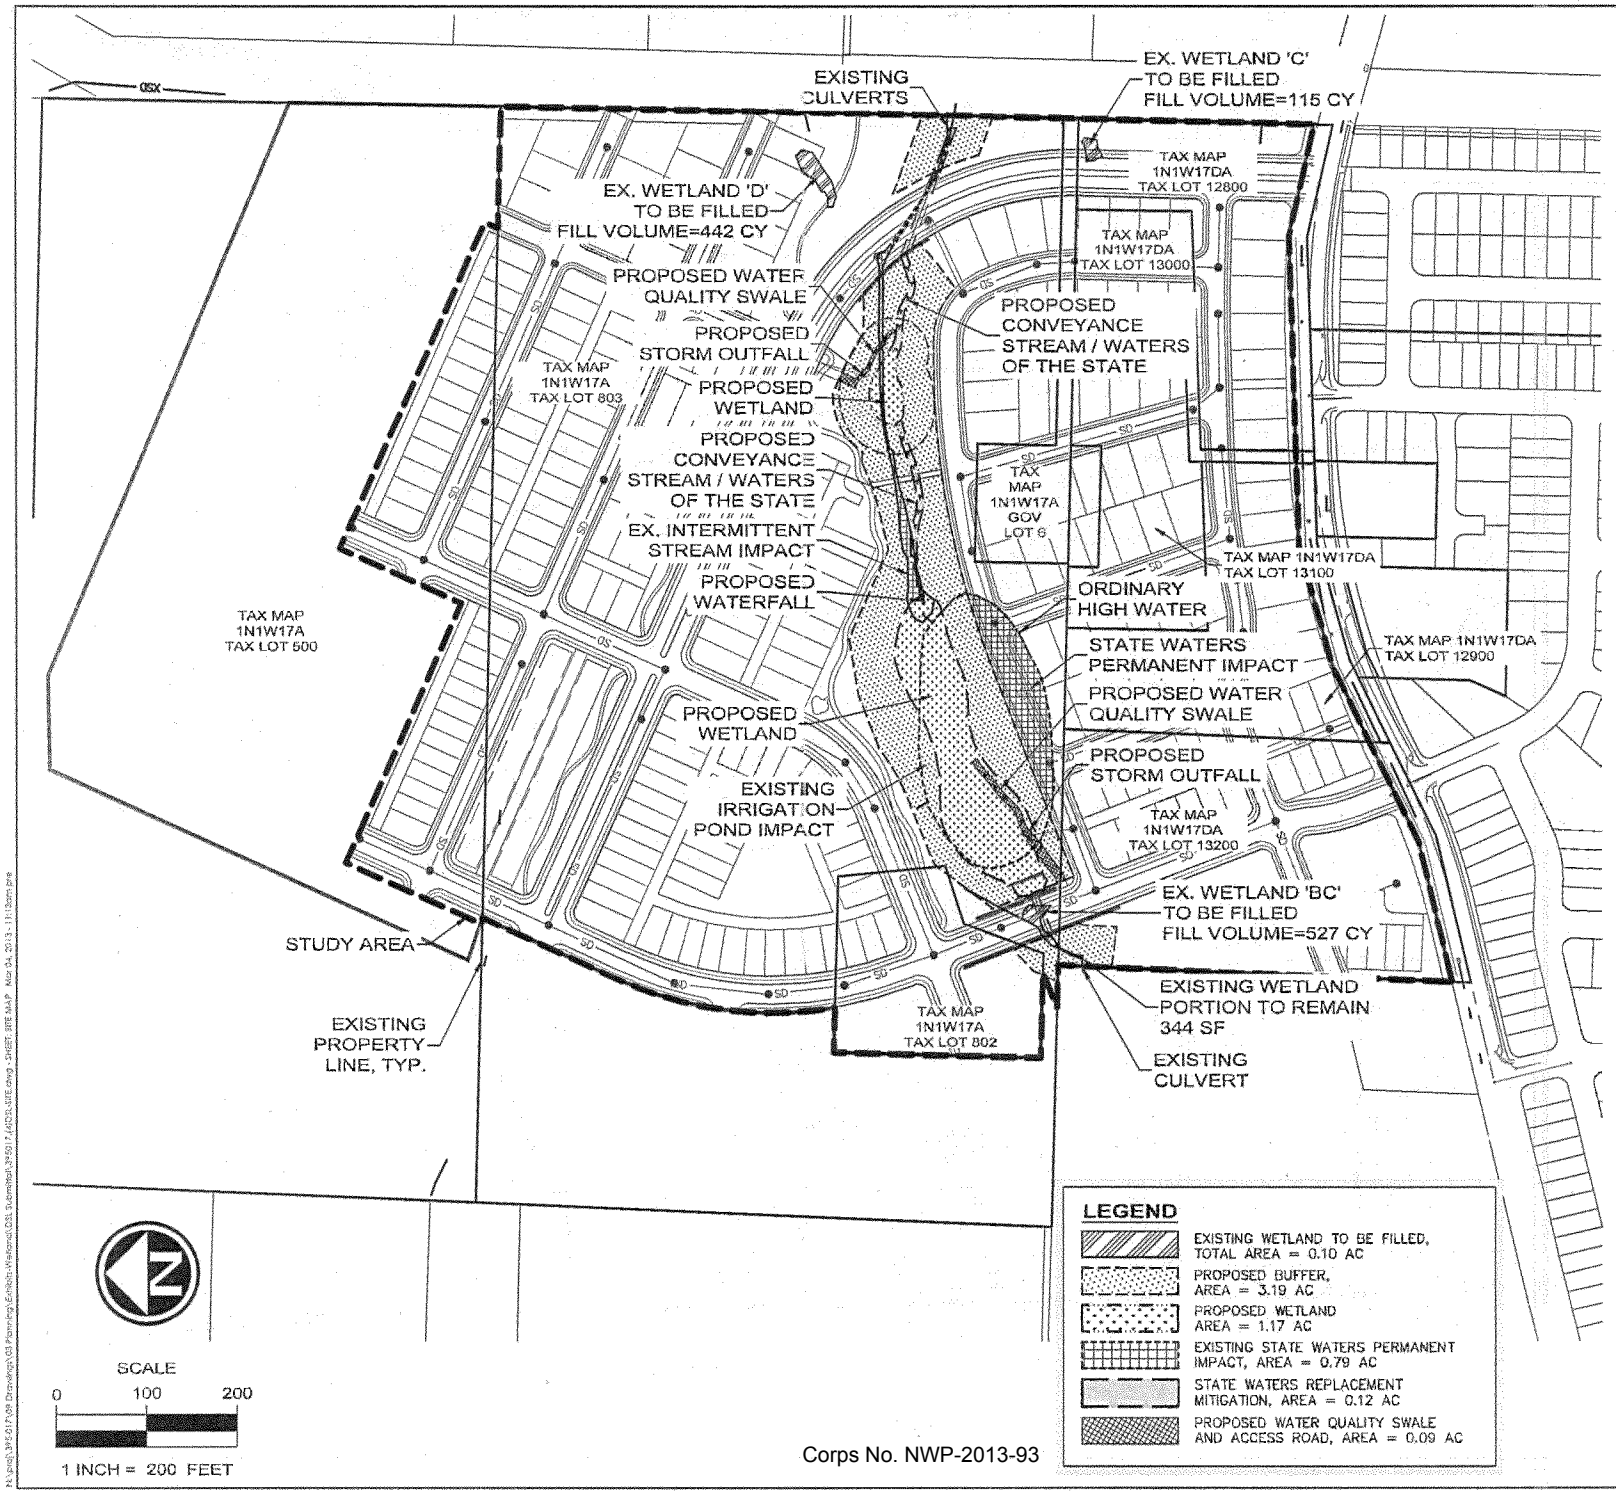

Corps No. NWP-2013-93

POLYGON NW COMPANY
[T] (360) 695-7700 [F] 360-693-4442
WWW.POLYGONHOMES.COM

Pacific Community Design
[T] 503-943-9484 [F] 503-943-9485

SWCA
ENVIRONMENTAL CONSULTANTS

DATE: 3/4/2013

REVISIONS

NO.	DATE	DESCRIPTION

NORTH BETHANY

PROPOSED SITE PLAN MAP

PROJECT NO.: 395-017
TYPE: Planning
REVIEWED BY:

FIG 5

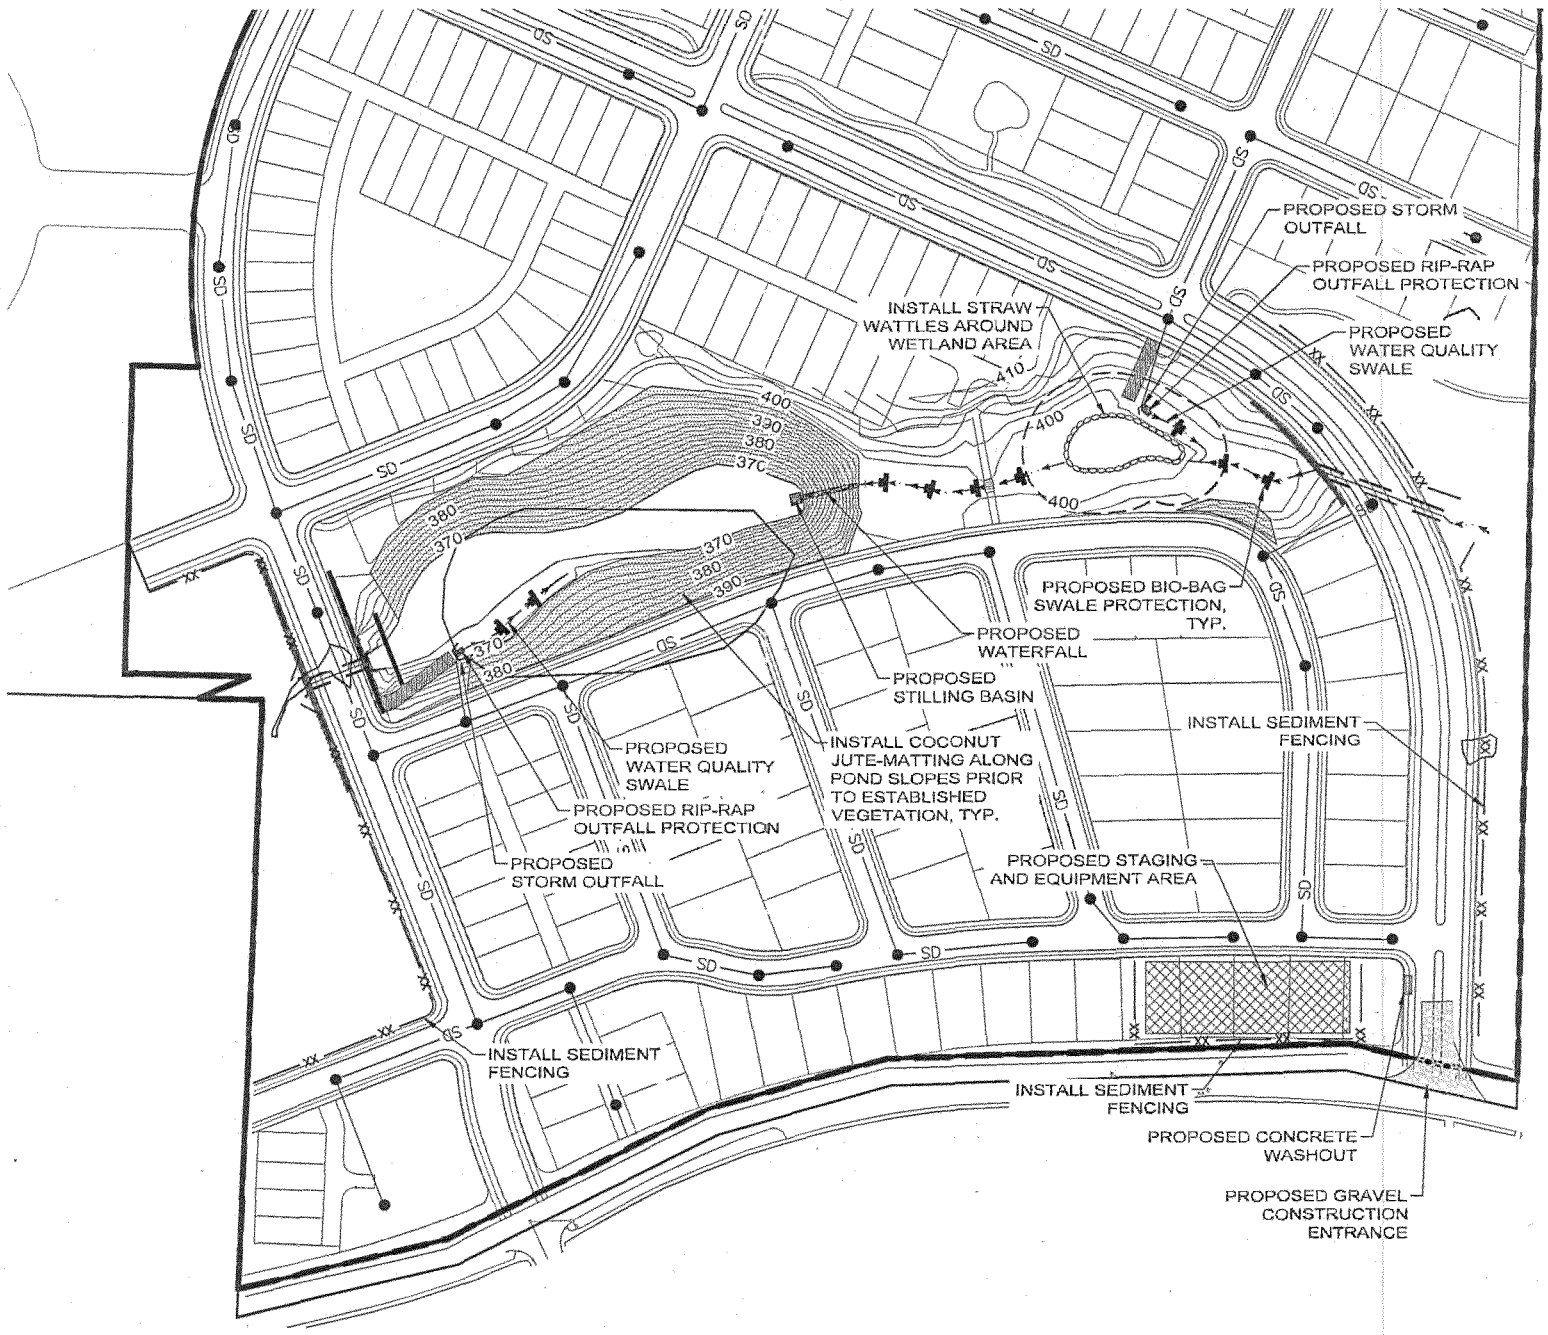

Corps No. NWP-2013-93

POLYGON NW COMPANY
[T] (360) 695-7700 [F] 360-693-4442
WWW.POLYGONHOMES.COM

[T] 503-941-9484 [F] 503-941-9485

SWCA
ENVIRONMENTAL CONSULTANTS

DATE: 2/28/2013

REVISIONS

NO.	DATE	DESCRIPTION

NORTH BETHANY

PROPOSED EROSION CONTROL PLAN

PROJECT NO.: 395-017
TYPE: Planning
REVIEWED BY:

FIG 6A

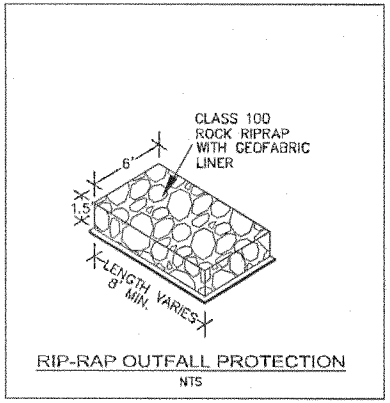

RIP-RAP OUTFALL PROTECTION
NTS

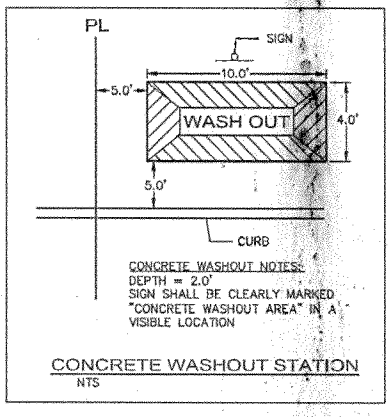

CONCRETE WASHOUT STATION
NTS

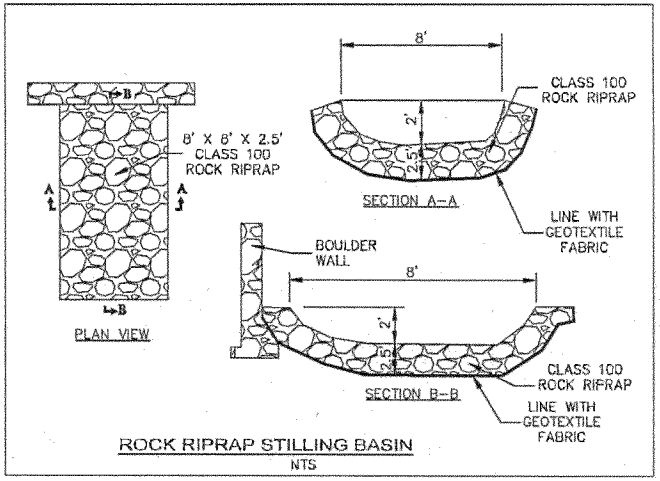

ROCK RIPRAP STILLING BASIN
NTS

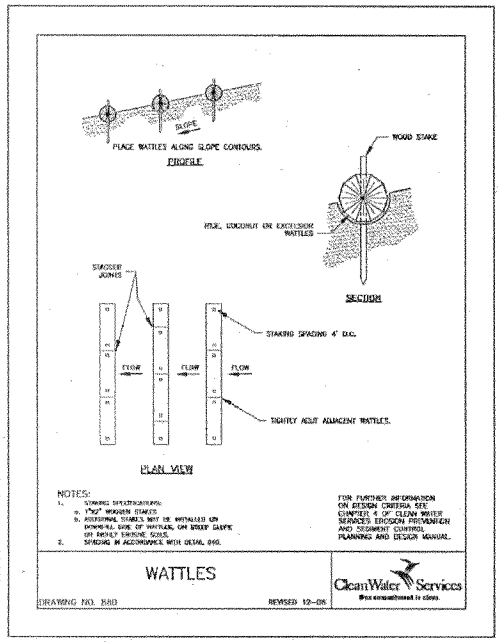

WATTLES
DRAWING NO. 830 REVISED 12-05

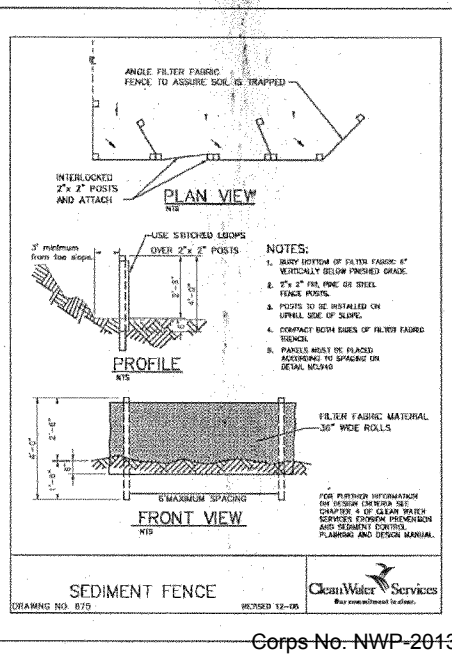

SEDIMENT FENCE
DRAWING NO. 875 REVISED 12-05

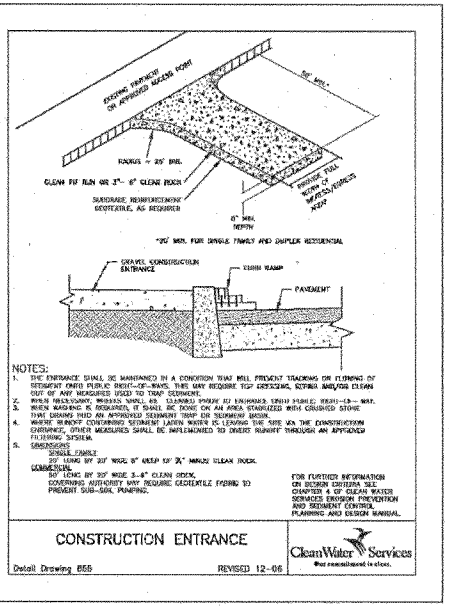

CONSTRUCTION ENTRANCE
Detail Drawing 865 REVISED 12-06

Corps No. NWP-2013-93

POLYGON NW COMPANY
[T] (360) 695-7700 [F] 360-695-4442
WWW.POLYGONHOMES.COM

Pacific Community Design
[T] 503-941-9484 [F] 503-941-9485

SWCA
ENVIRONMENTAL CONSULTANTS

DATE: 2/28/2013

REVISIONS
NO. DATE DESCRIPTION

NORTH
BETHANY

EROSION
CONTROL
DETAILS

PROJECT NO.: 395-017
TYPE: Planning
REVIEWED BY:

FIG 6B

N:\proj\395-017.00 Drawings\03 Planning\Bethany Waterford Ph 3\9017-SD25L-ESC.dwg - sheet: ESC1 - Mar 04, 2013 - 11:13am pete

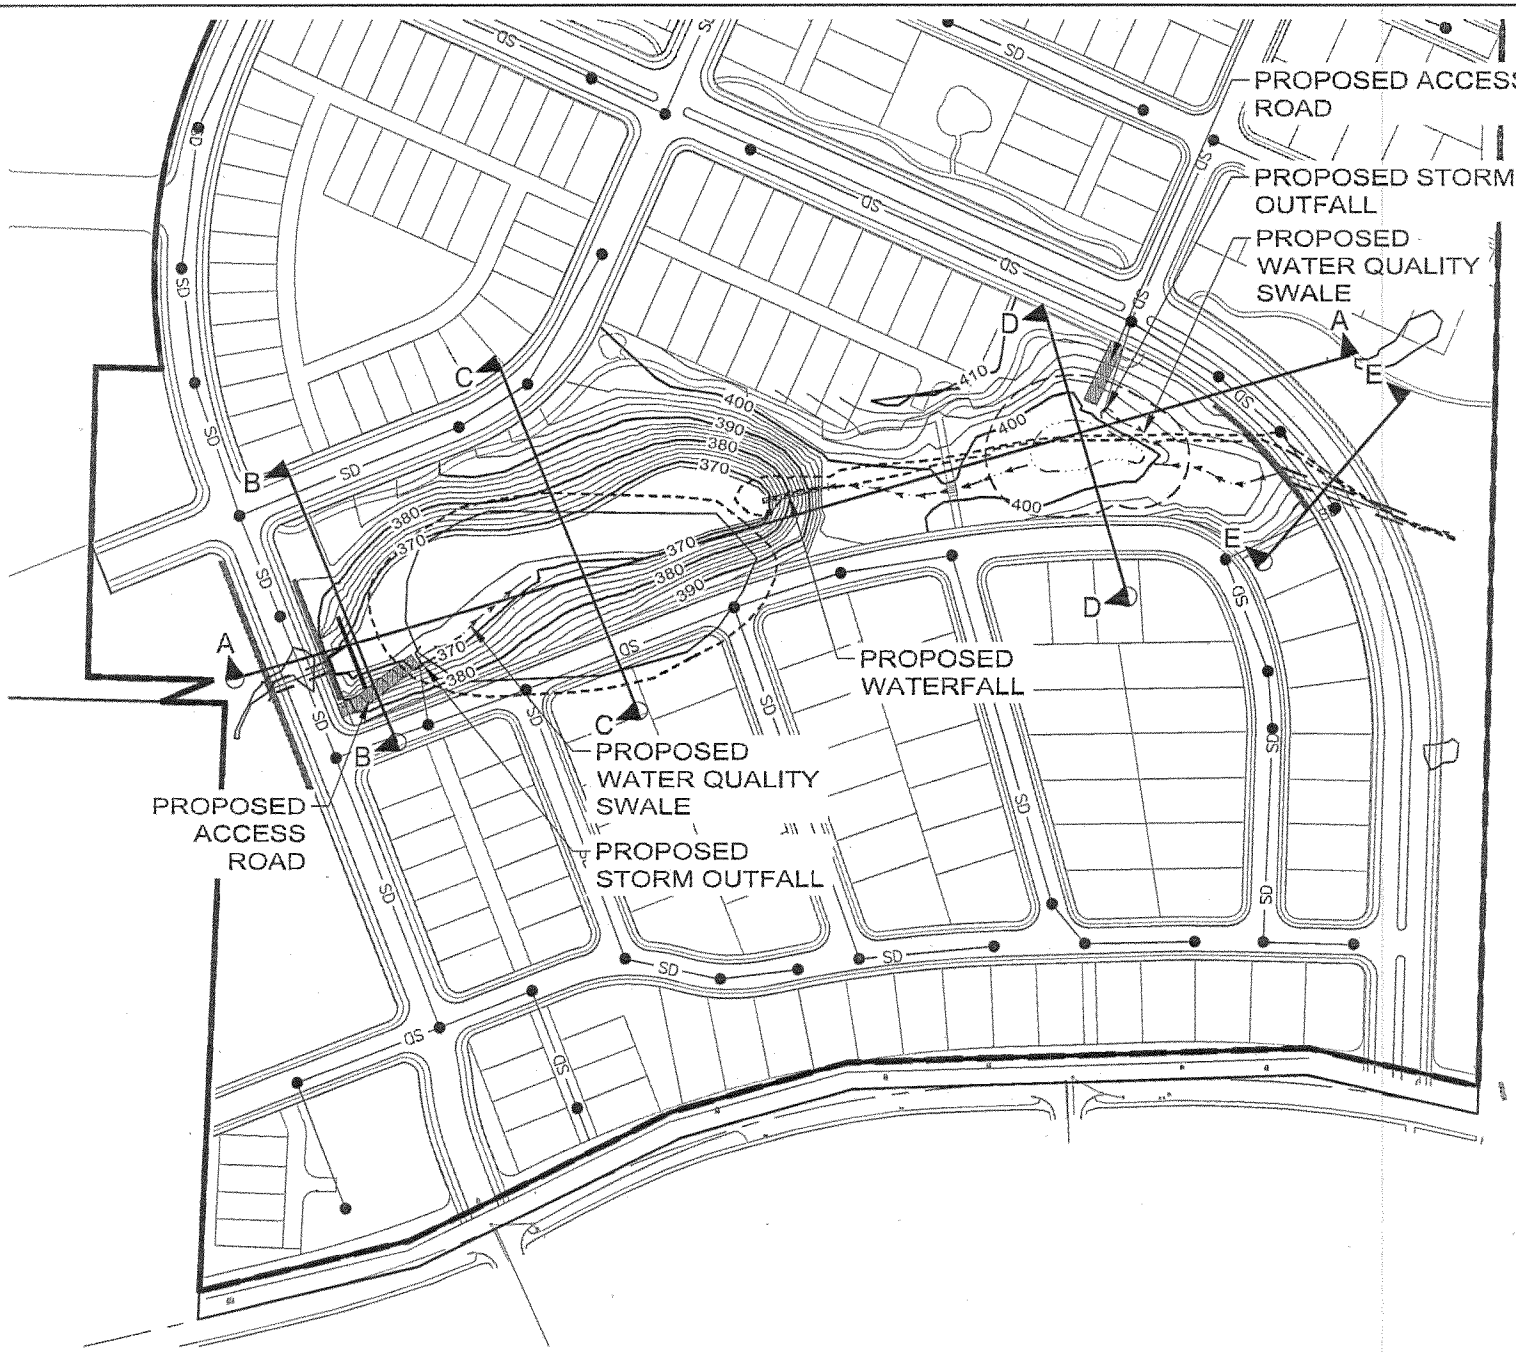

Corps No. NWP-2013-93

POLYGON NW COMPANY
[T] (360) 695-7700 [F] 360-693-4442
WWW.POLYGONHOMES.COM

[T] 503-941-9484 [F] 503-941-9485

SWCA
ENVIRONMENTAL CONSULTANTS

DATE: 3/4/2013

REVISIONS

NO.	DATE	DESCRIPTION

NORTH BETHANY

GRADING EXHIBIT

PROJECT NO.: 395-017
TYPE: Planning
REVIEWED BY:

FIG 7

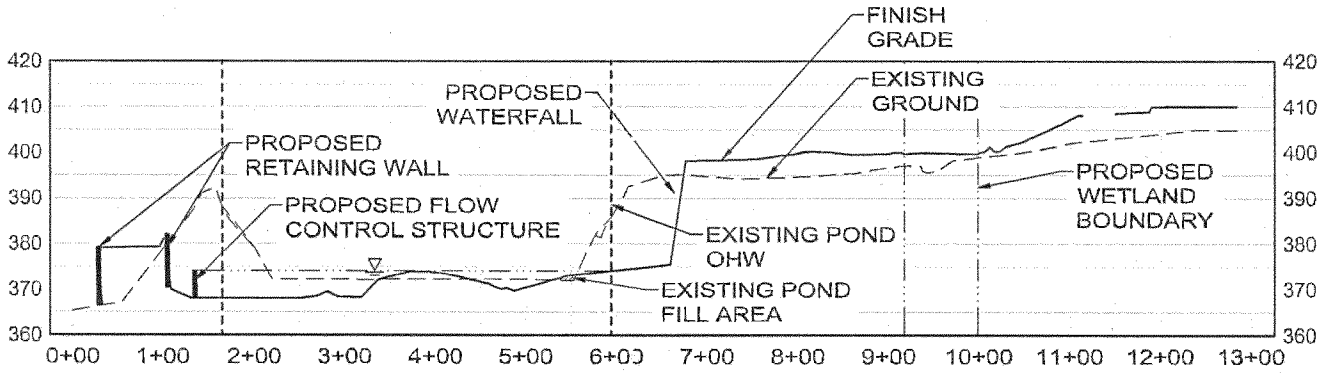

SECTION A-A

HORIZ SCALE: 1" = 200', VERT SCALE: 1" = 40'

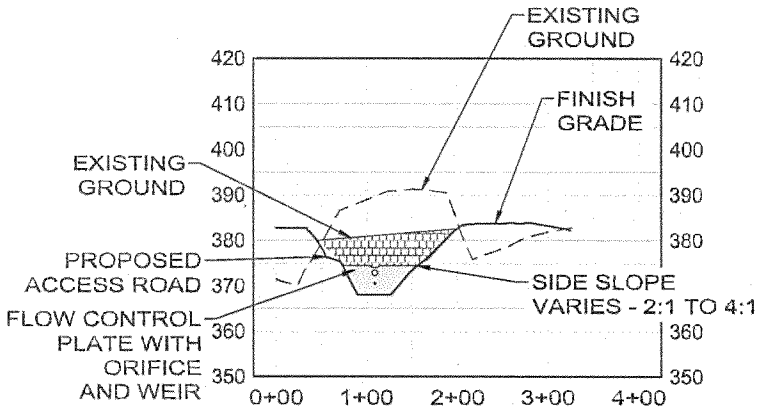

SECTION B-B

HORIZ SCALE: 1" = 200', VERT SCALE: 1" = 40'

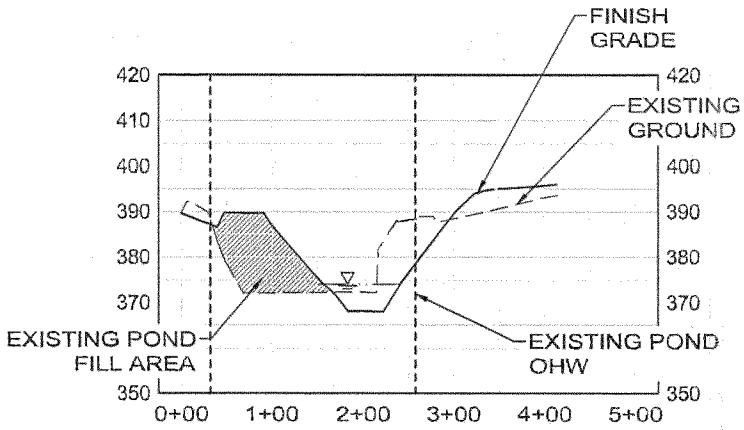

SECTION C-C

HORIZ SCALE: 1" = 200', VERT SCALE: 1" = 40'

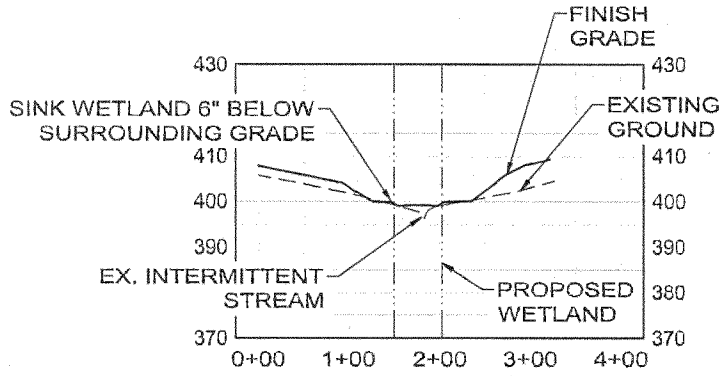

SECTION D-D

HORIZ SCALE: 1" = 200', VERT SCALE: 1" = 40'

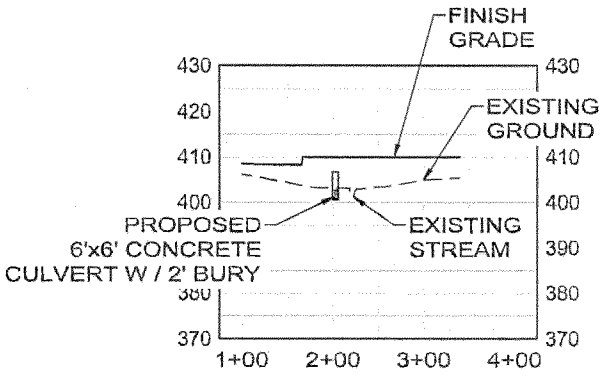

SECTION E-E

HORIZ SCALE: 1" = 200', VERT SCALE: 1" = 40'

Corps No. NWP-2013-93

POLYGON NW COMPANY
[T] (360) 695-7700 [F] 360-693-4442
WWW.POLYGONHOMES.COM

[T] 503-941-9484 [F] 503-941-9485

ENVIRONMENTAL CONSULTANTS

DATE: 3/4/2013

REVISIONS

NO.	DATE	DESCRIPTION

NORTH BETHANY

GRADING SECTIONS

PROJECT NO.: 395-017
TYPE: Planning
REVIEWED BY:

FIG 8

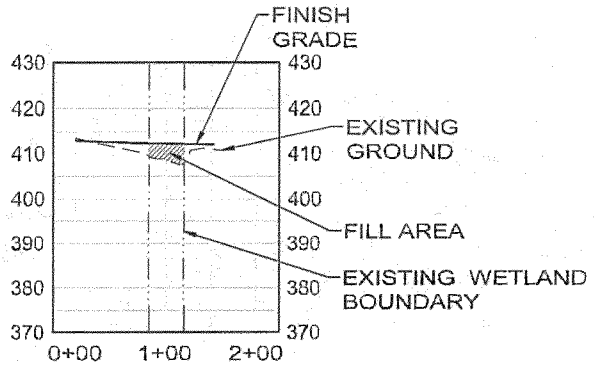

WETLAND C - FILL SECTION

HORIZ SCALE: 1" = 200', VERT SCALE: 1" = 40'

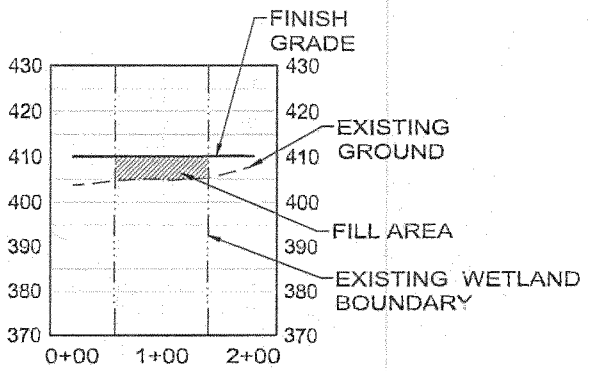

WETLAND D - FILL SECTION

HORIZ SCALE: 1" = 200', VERT SCALE: 1" = 40'

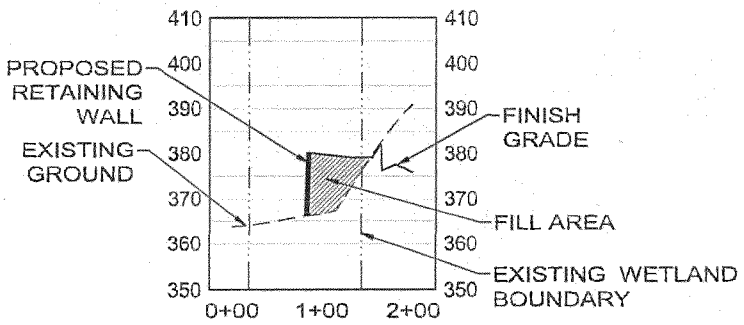

WETLAND BC - FILL SECTION

HORIZ SCALE: 1" = 200', VERT SCALE: 1" = 40'

Corps No. NWP-2013-93

POLYGON NW COMPANY
[T] (360) 695-7700 [F] 360-693-4442
WWW.POLYGONHOMES.COM

[T] 503-941-9484 [F] 503-941-9485

SWCA
ENVIRONMENTAL CONSULTANTS

DATE: 3/4/2013

REVISIONS

NO.	DATE	DESCRIPTION

NORTH BETHANY

WETLAND FILL SECTIONS

PROJECT NO.: 395-017
TYPE: Planning
REVIEWED BY:

FIG 9

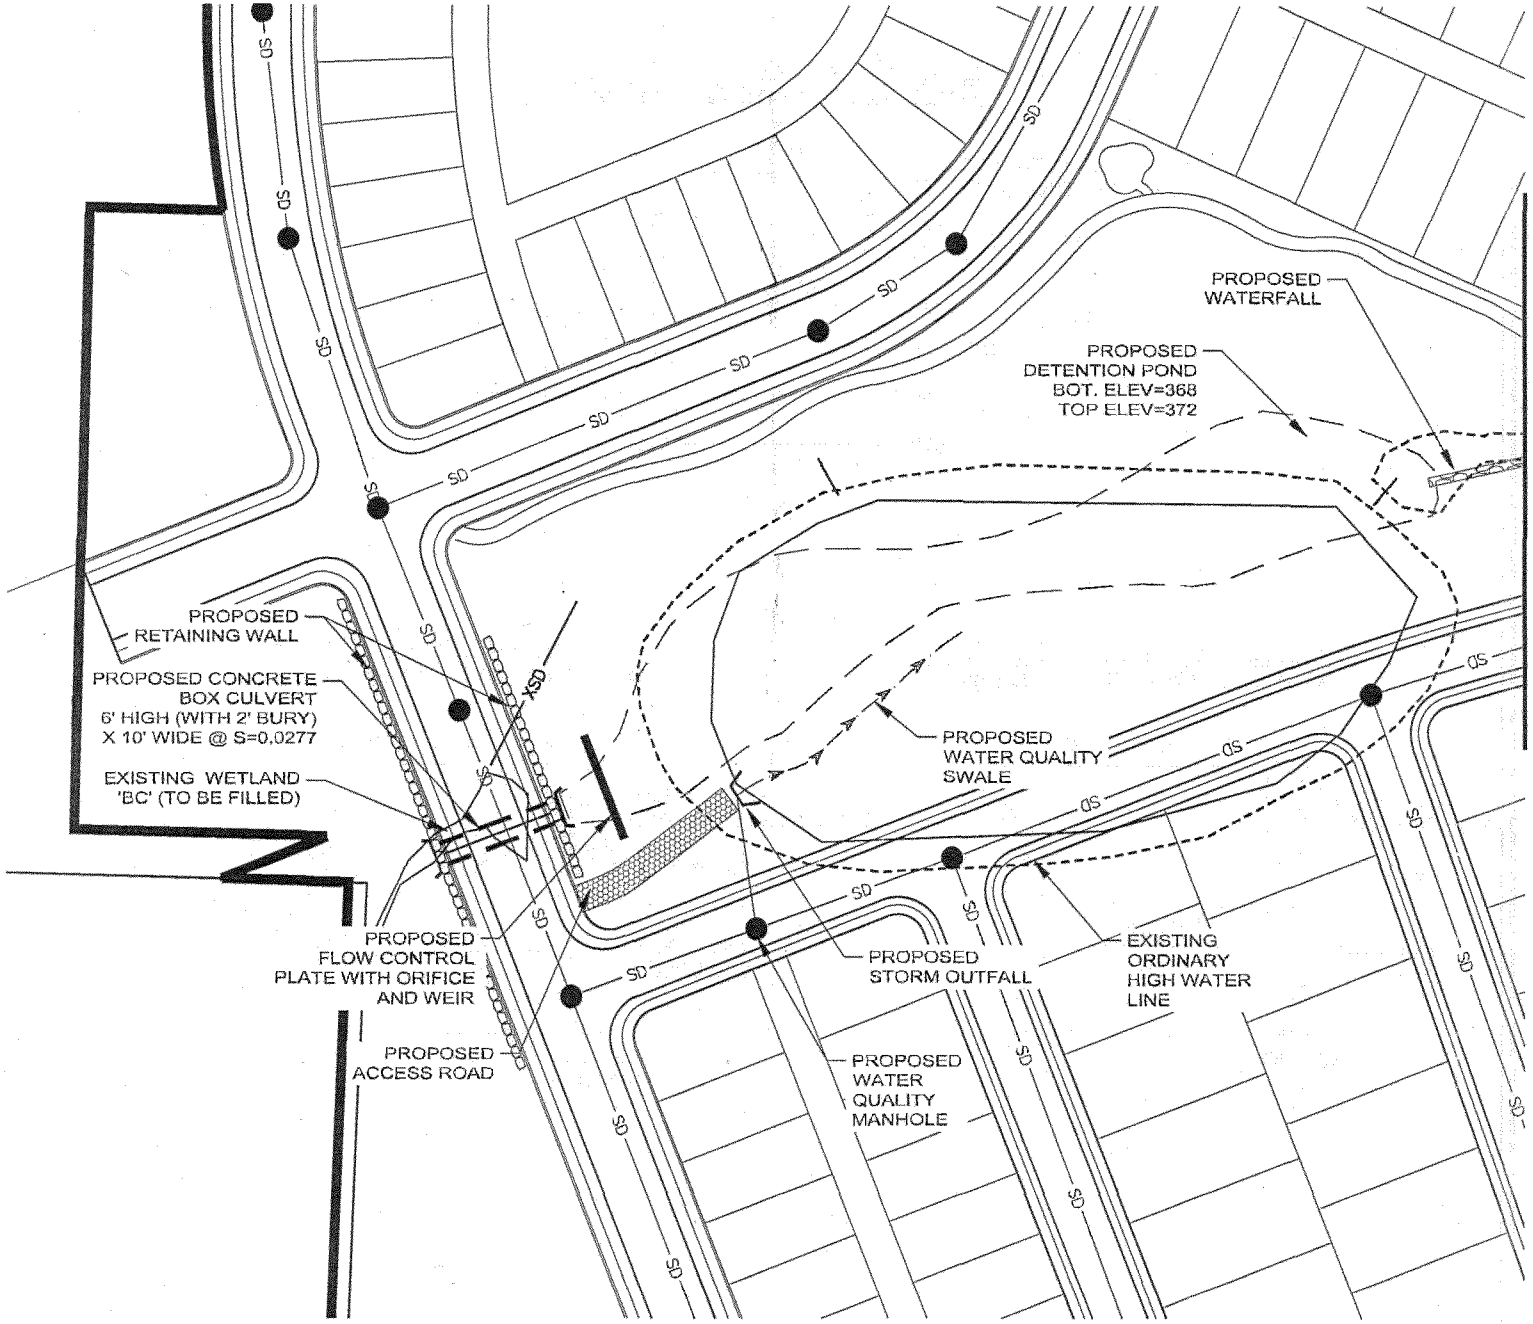

Corps No. NWP-2013-93

POLYGON NW COMPANY
[T] (360) 695-7700 [F] 360-693-4442
WWW.POLYGONHOMES.COM

Pacific Community Design
[T] 503-943-9884 [F] 503-943-9185

SWCA
ENVIRONMENTAL CONSULTANTS

DATE: 3/4/2013

REVISIONS

NO.	DATE	DESCRIPTION

NORTH BETHANY

DRAINAGE FACILITY PLAN WEST

PROJECT NO.: 395-017
TYPE: Planning
REVIEWED BY:

FIG 10

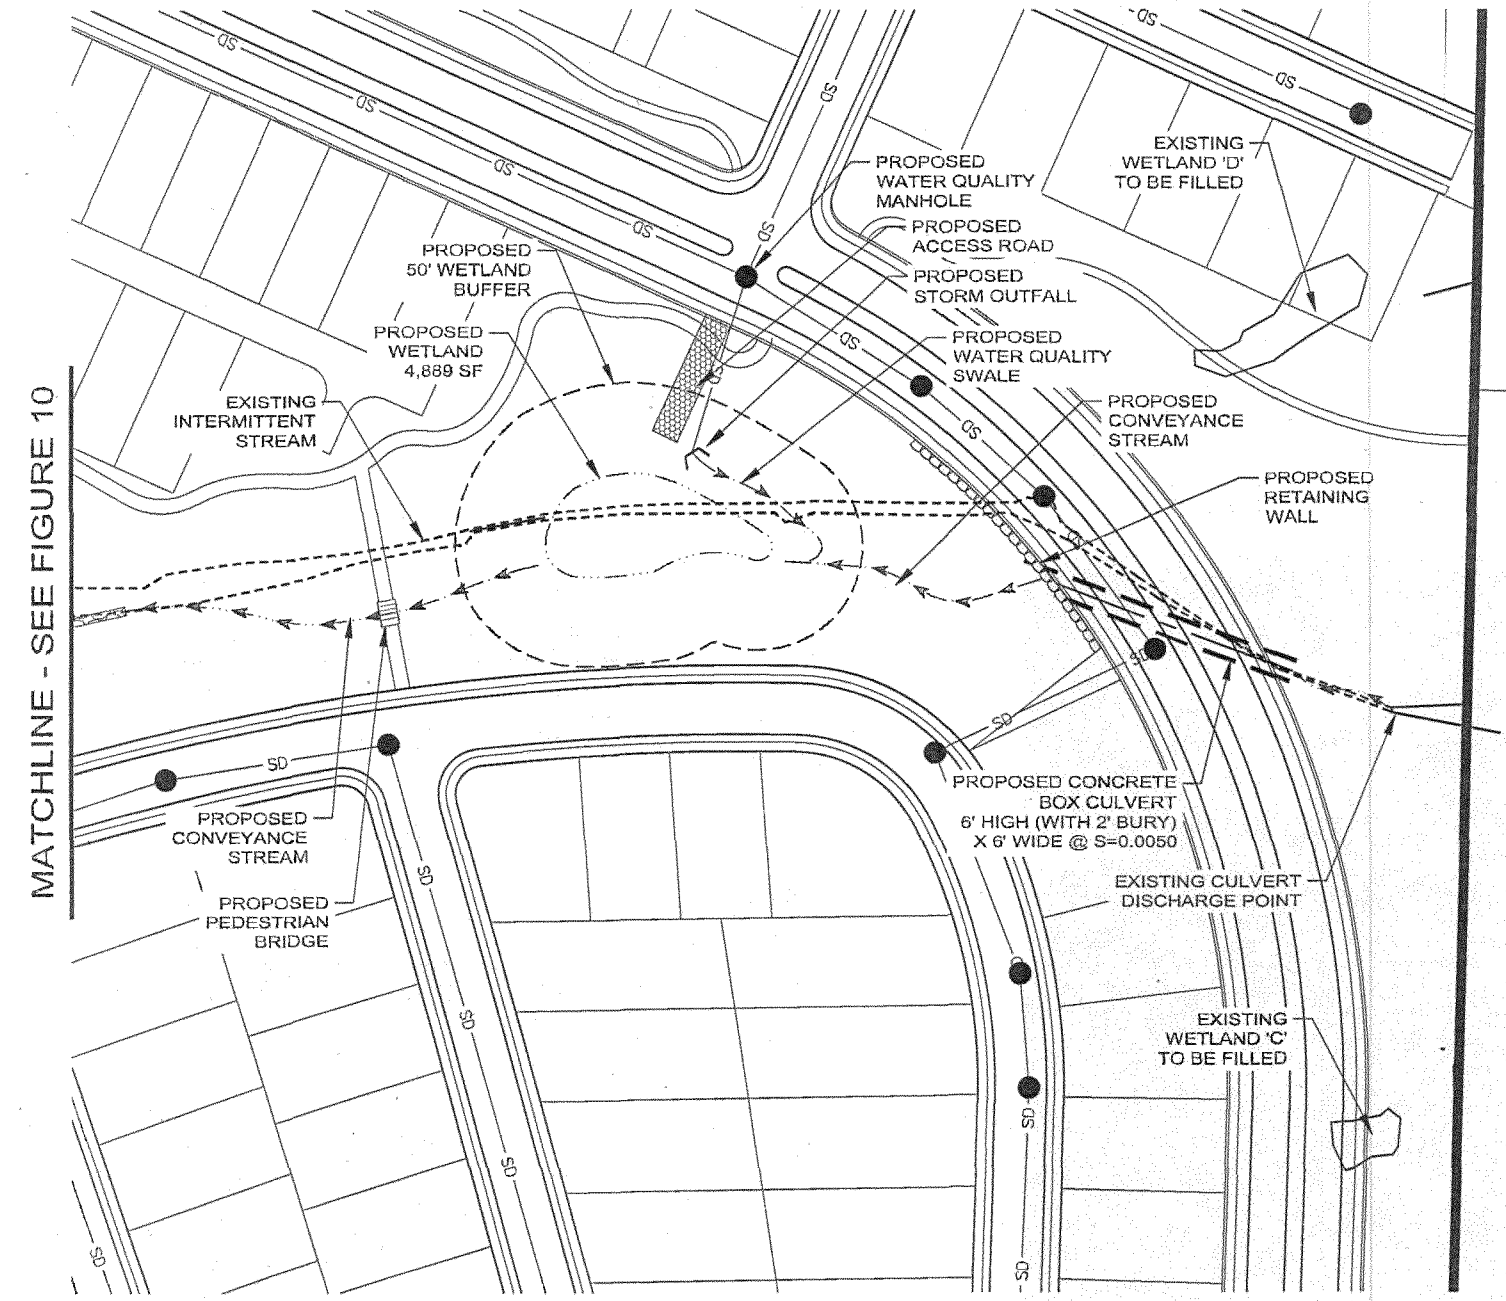

Corps No. NWP-2013-93

POLYGON NW COMPANY
[T] (360) 695-7700 [F] 360-693-4442
WWW.POLYGONHOMES.COM

[T] 503-941-9484 [F] 503-941-9485

SWCA
ENVIRONMENTAL CONSULTANTS

DATE: 3/4/2013

REVISIONS

NO.	DATE	DESCRIPTION

NORTH BETHANY

DRAINAGE FACILITY PLAN EAST

PROJECT NO.: 395-017
TYPE: Planning
REVIEWED BY:

FIG 11

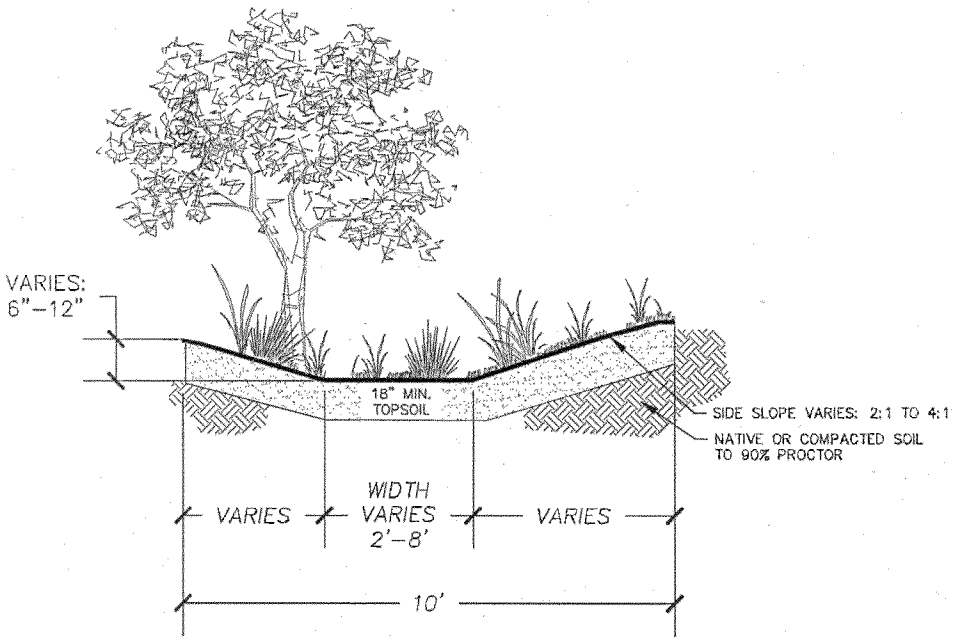

CONVEYANCE SWALE CROSS SECTION

NTS

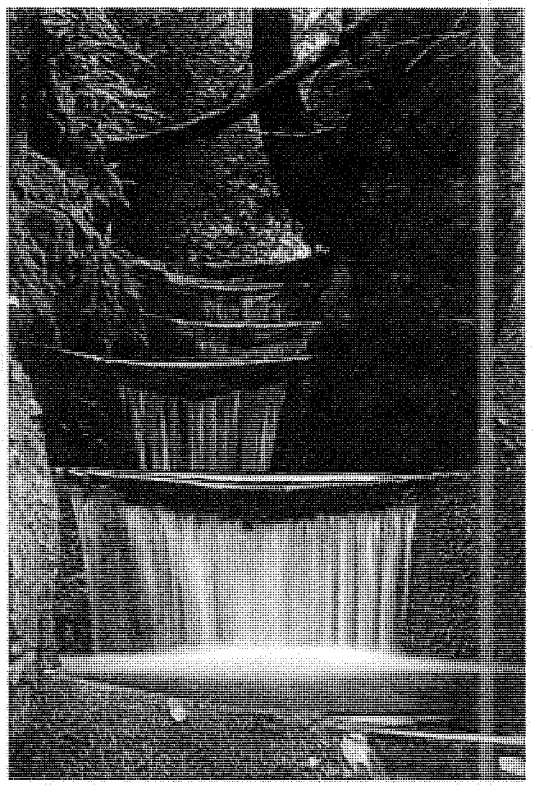

TYPICAL TIERED WATERFALL

NTS

Corps No. NWP-2013-93

POLYGON NW COMPANY
[T] (360) 695-7700 [F] 360-693-4442
WWW.POLYGONHOMES.COM

Pacific Community Design
[T] 503-943-9484 [F] 503-943-9485

SWCA
ENVIRONMENTAL CONSULTANTS

DATE: 2/28/2013

REVISIONS

NO.	DATE	DESCRIPTION

NORTH BETHANY

DRAINAGE FACILITY DETAILS

PROJECT NO.: 395-017
TYPE: Planning
REVIEWED BY:

FIG 12

N:\proj\395-017\QP Drawings\03 Planning\Sheets\Written\DOS Submittal\395017_REZ04_STORM.dwg - SHEET: DETAILS Mar 04, 2013 - 12:09pm zee