SITE VICINITY MAP
Creekside Terrace
S&A # 2319

Schott & Associates
P.O. Box 589
Aurora, OR. 97002
503.678.6007

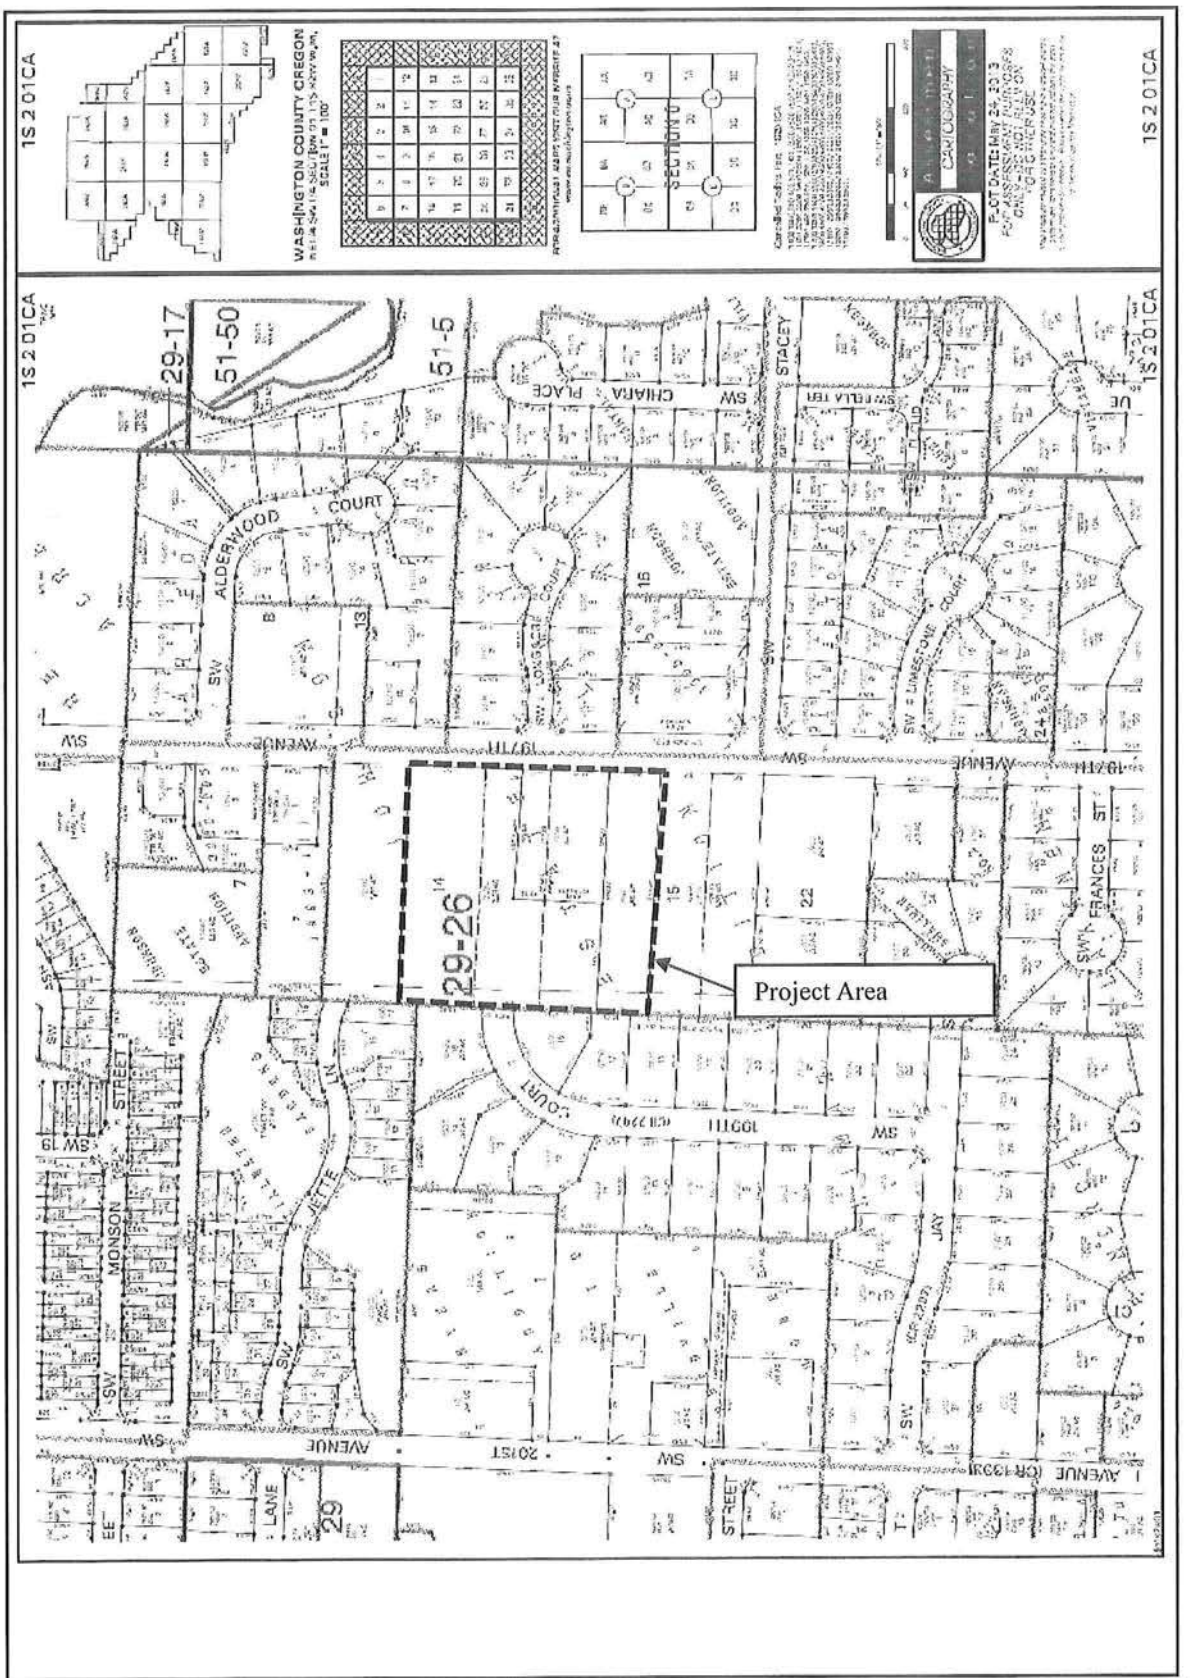


TAX MAP (T1S R2W Sec.1CA Tax Lot 3000, 2900, 2800)
Creekside Terrace
S&A # 2319

Schott & Associates
P.O. Box 589
Aurora, OR. 97002
503.678.6007

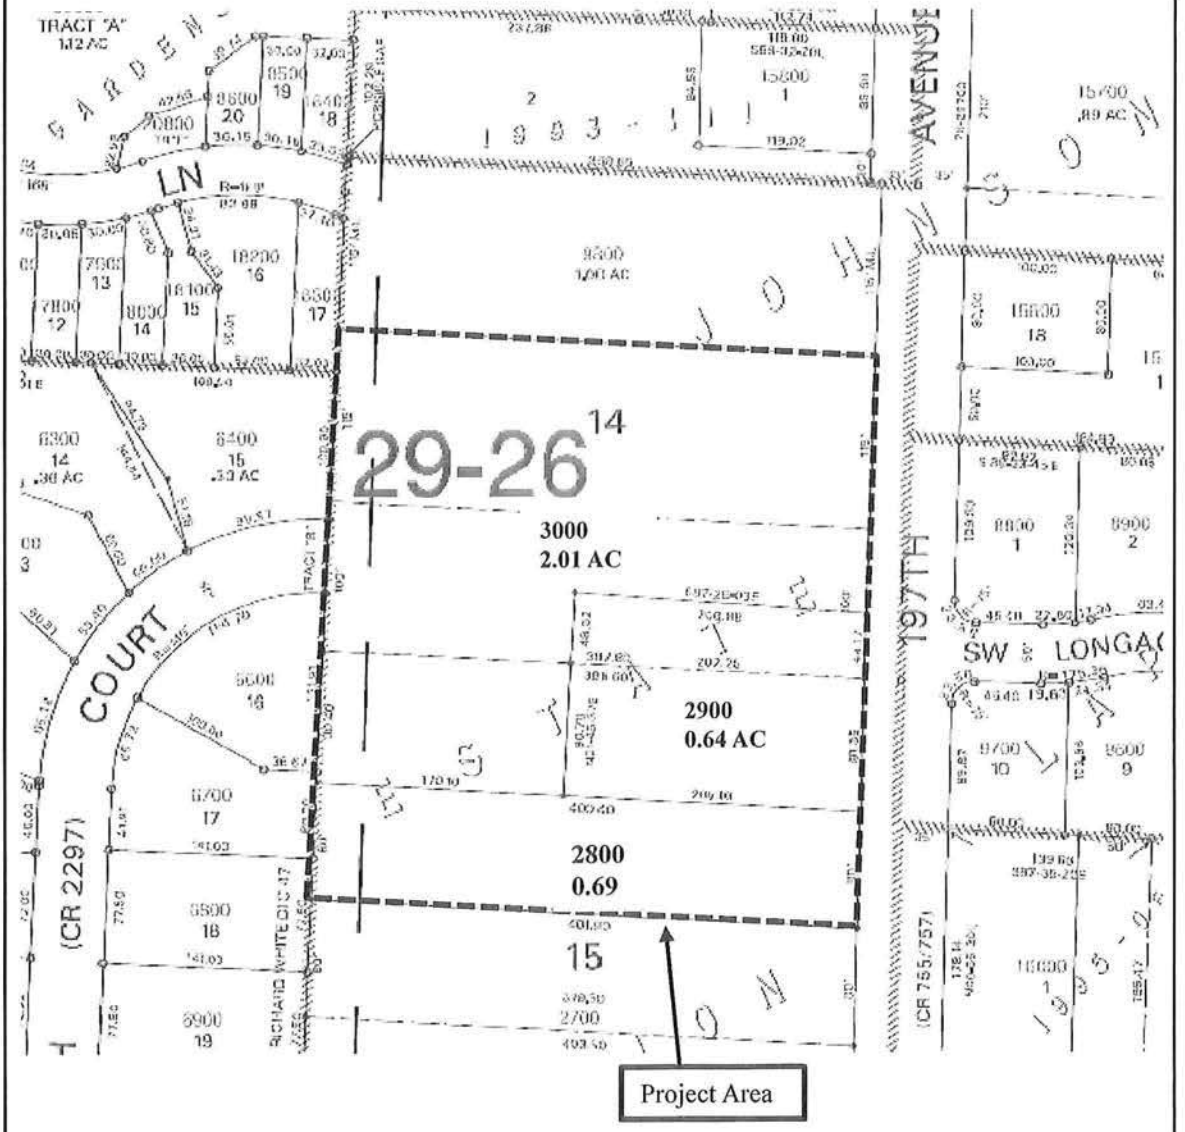


TAX MAP (T1S R2W Sec. 1CA Tax Lot 3000, 2900, 2800)
Creekside Terrace
S&A # 2319

Schott & Associates
P.O. Box 589
Aurora, OR. 97002
503.678.6007

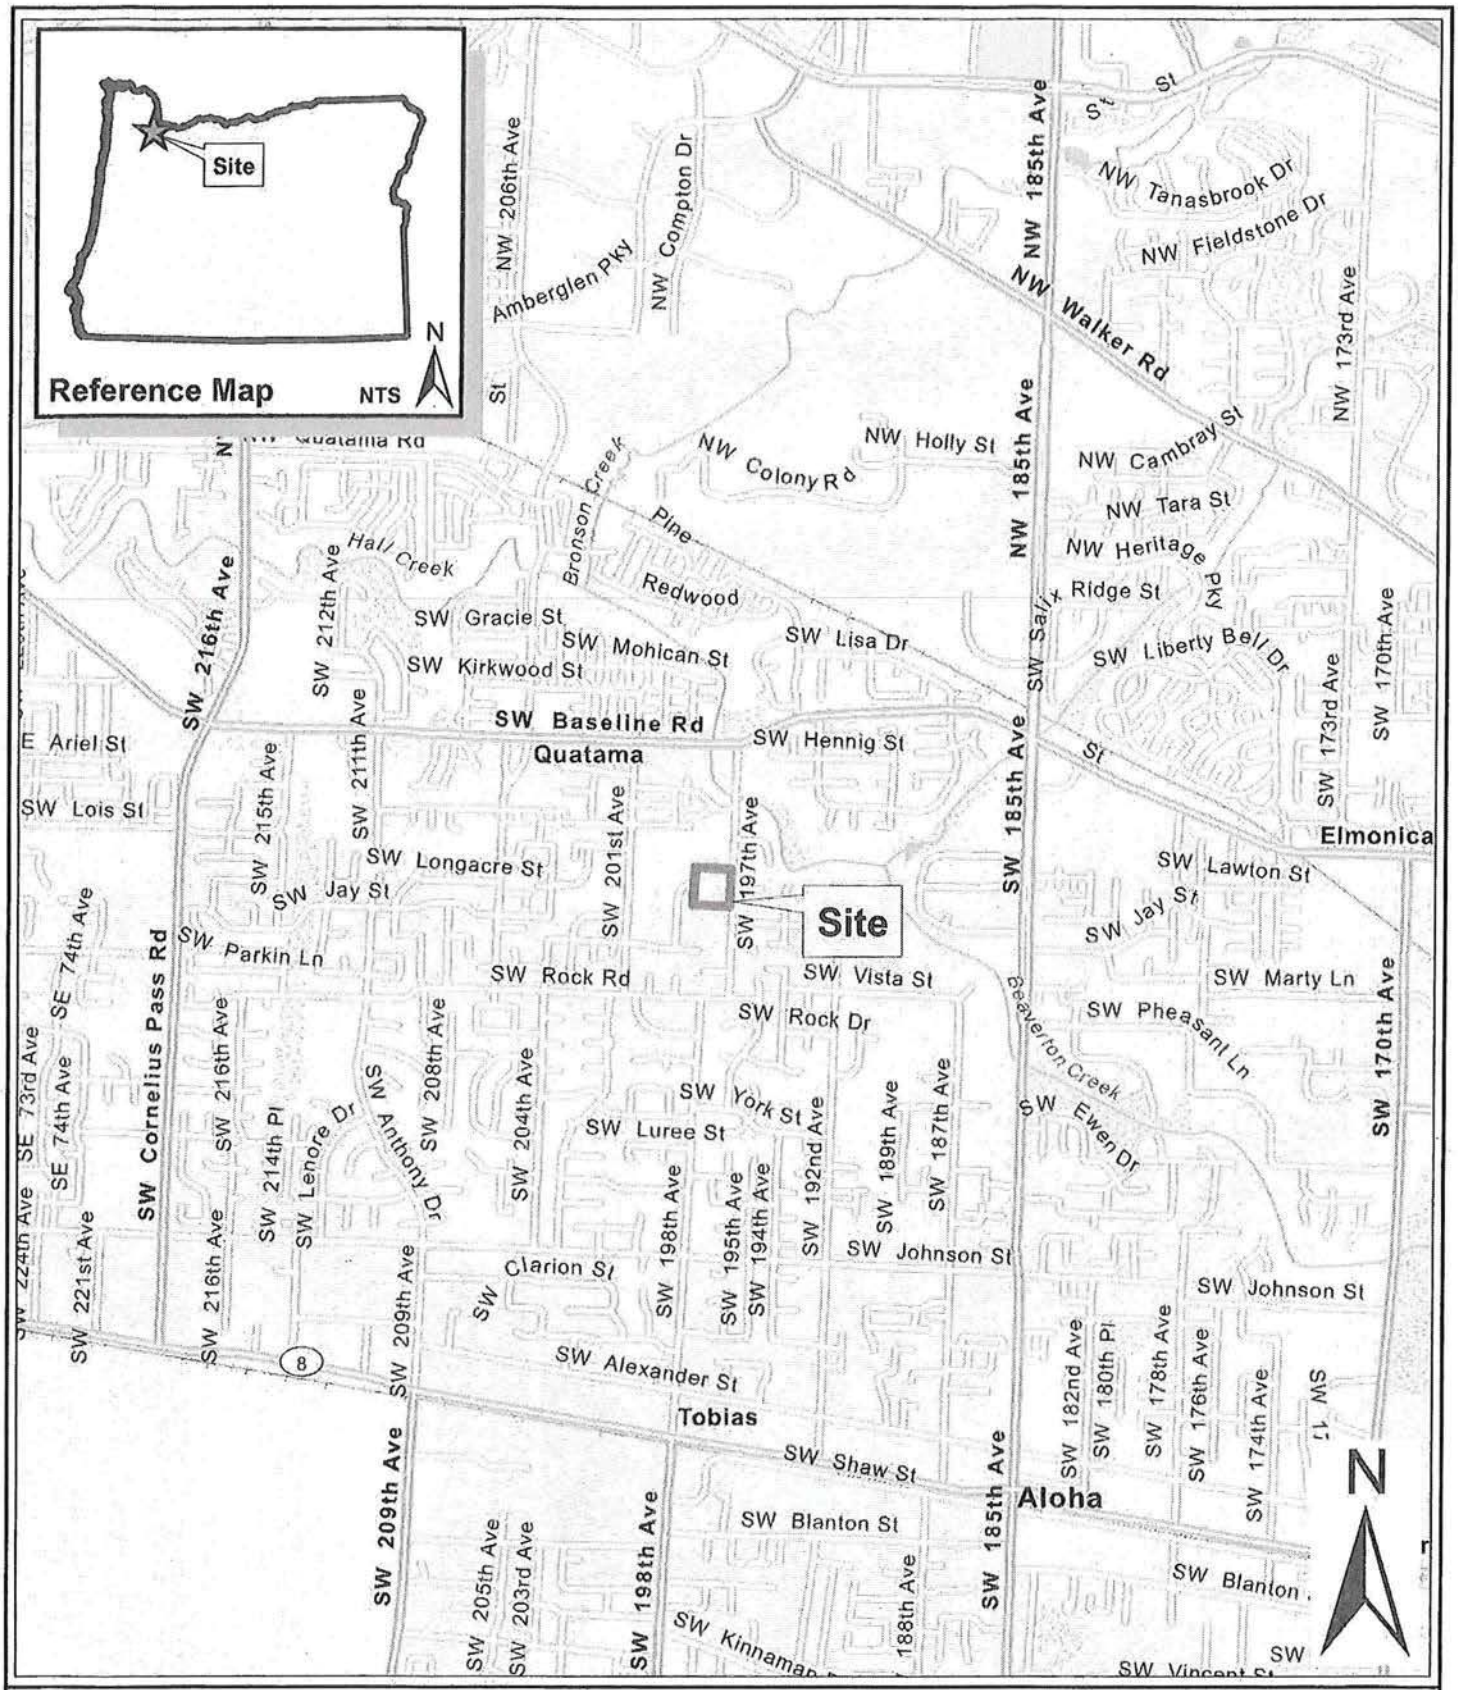



NW ENGINEERS
Engineering & Planning
3409 NW JOHN OLSEN PLACE
HILLSBORO, OREGON 97124
T: 503.601.4401
F: 503.601.4402
W: www.nw-eng.com


# Site Vicinity Map
# Creekside Terrace
# Washington County, Oregon

Source:
Metro Data Resource Center's RLIS, November, 2014 and Oregon Spatial Data Library

| |
|---|
| Date: 01/30/2015 |
| Scale: 1 in. = 2,000 ft. |
| Project #: N0316 |
| Drawn By: CEB |

Path: P:\N0316\03 Working\3.3 GIS\3.3.3 Maps\3.3.3.3 Plan\ACOE\N0316-VICINITY-MAP.mxd

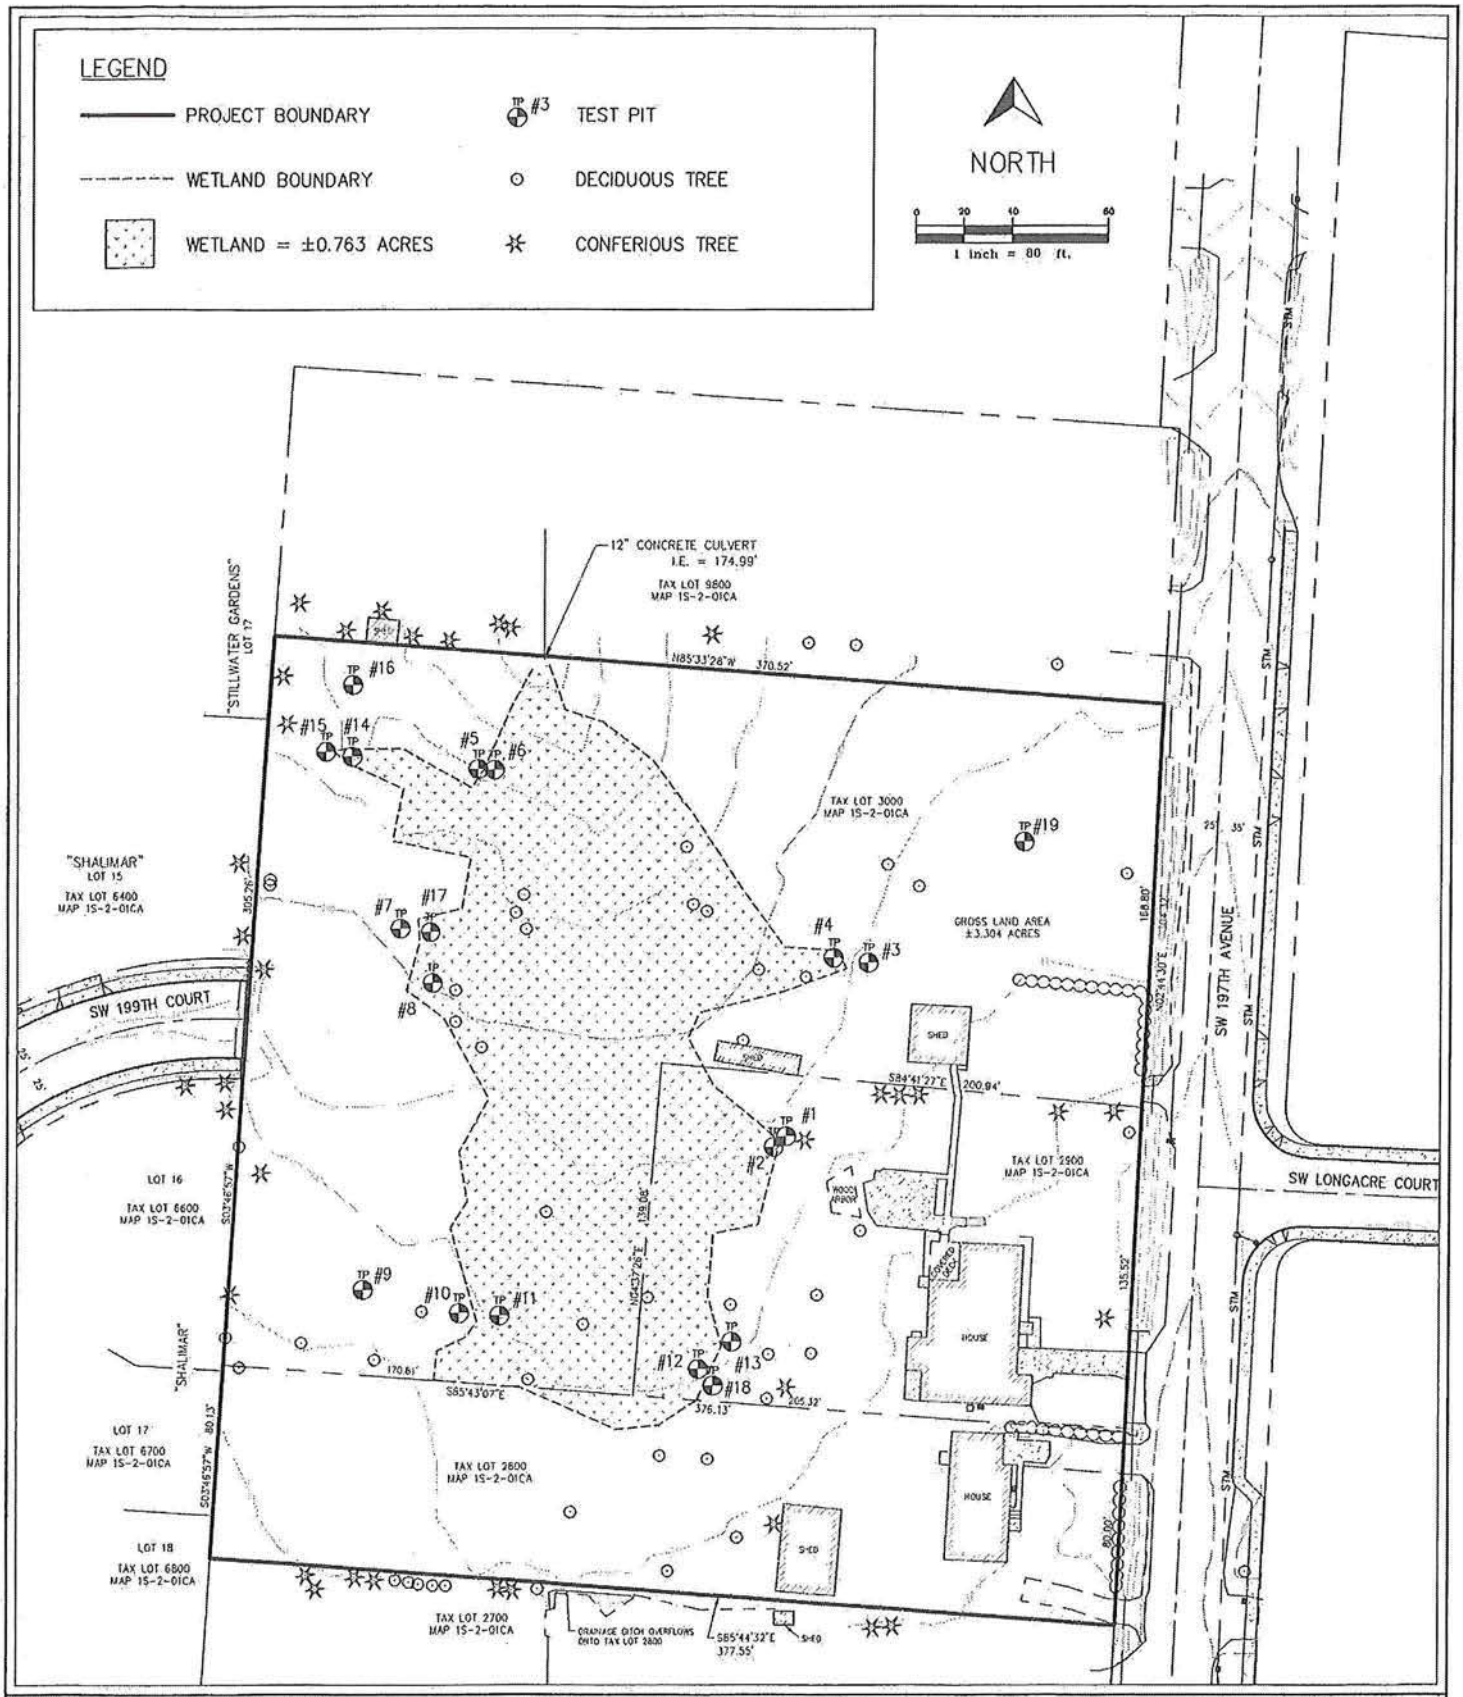



NW ENGINEERS
Engineering & Planning
3409 NW John Olson Place
Hillsboro, OR 97124
503 601 4401 503 601 4402 - fax


# Existing Conditions Map
# Creekside Terrace
# Washington County, Oregon

Sources:
Survey Prepared By: NW Surveying, Inc.

| |
|---|
| Date: 02/19/2015 |
| Scale: Scale: 1" = 80' |
| Project #: N0316 |
| Drawn By: CEB |


ChrisB, Plotted: Feb 19, 2015 - 3:40pm, P:\N0316\dwg\Env\Exh\N0316-EXCD.dwg

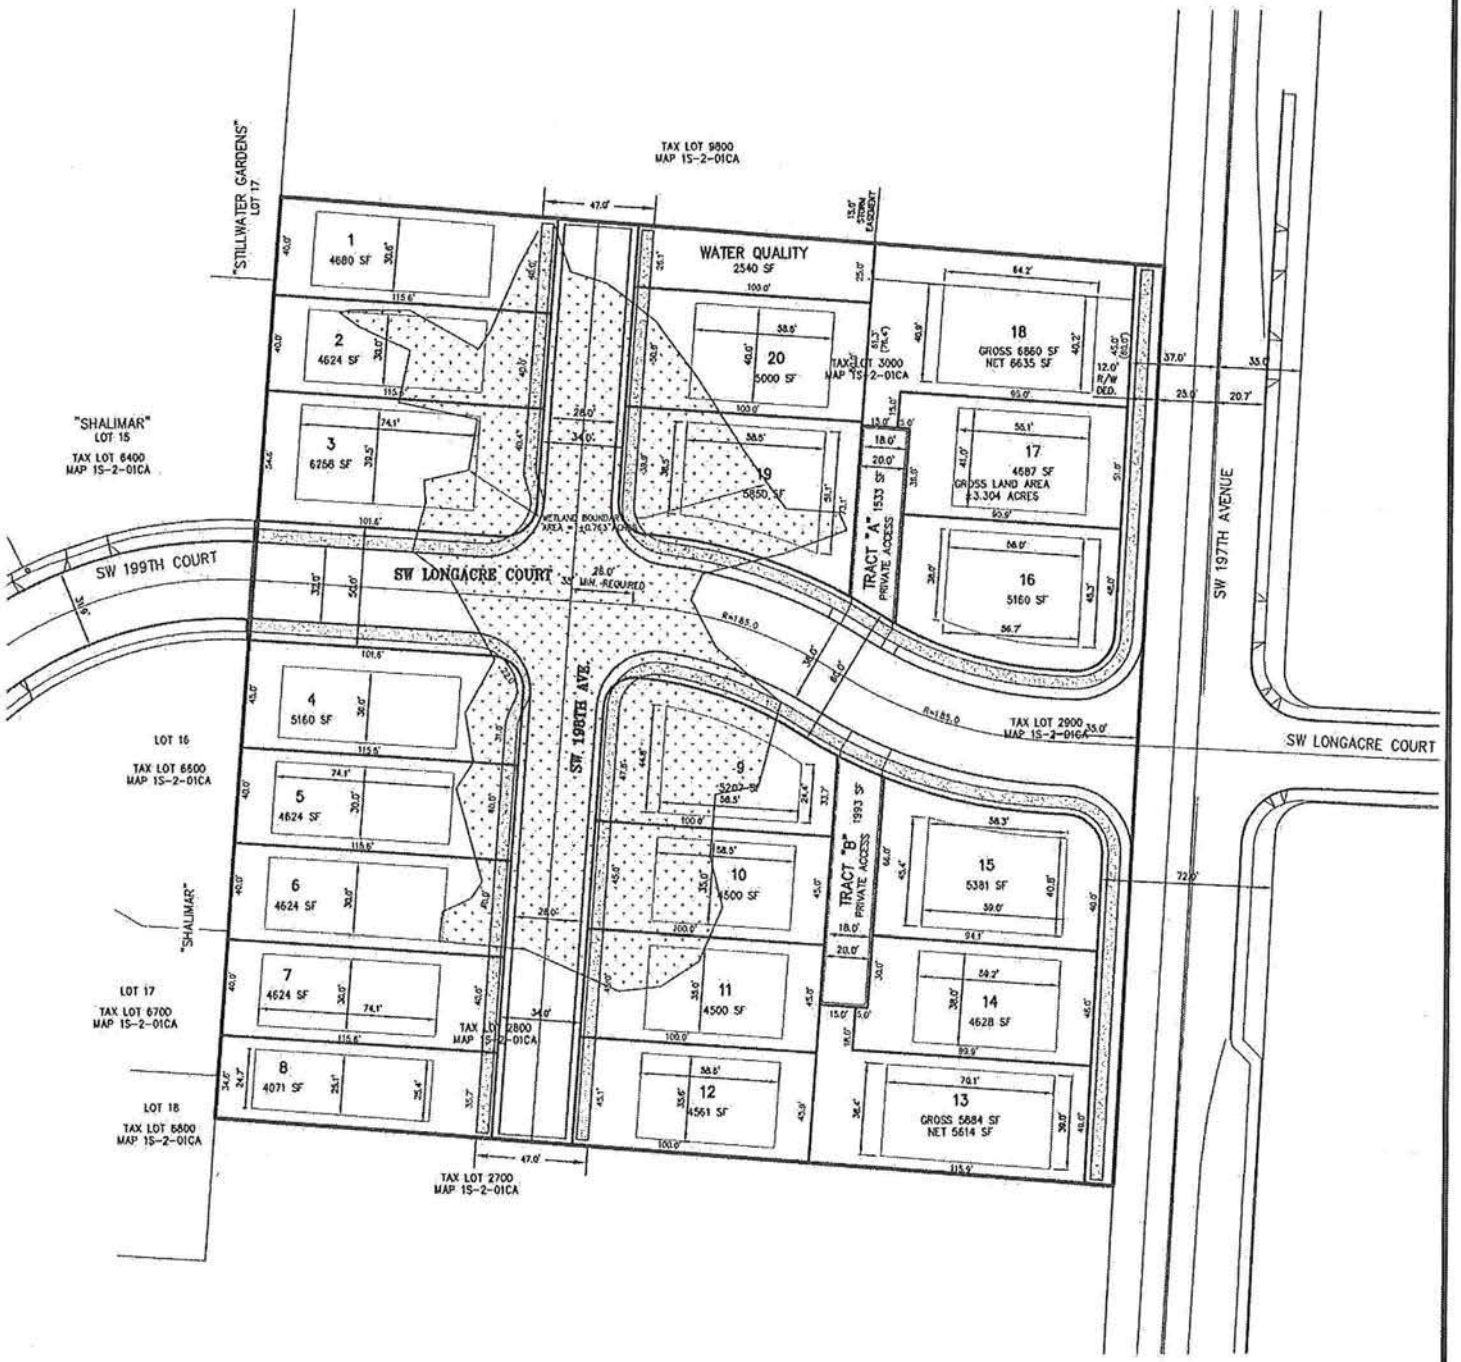


8 1/2 x 11 SCALE: 1 inch = 160 ft.

PREPARED FOR:

RIVERSIDE HOMES, L.L.C.
17933 NW EVERGREEN PWY. STE. 370
BEAVERTON, OR. 97006

NW ENGINEERS
Engineering & Planning
3409 NW John Olsen Place
Hillsboro, OR 97124
503 601 4401 503 601 4402 - fax

DRAWING TITLE:

PRELIMINARY SITE PLAN

JOB NO.: N0316

DRAWING NO.: 1 of 1

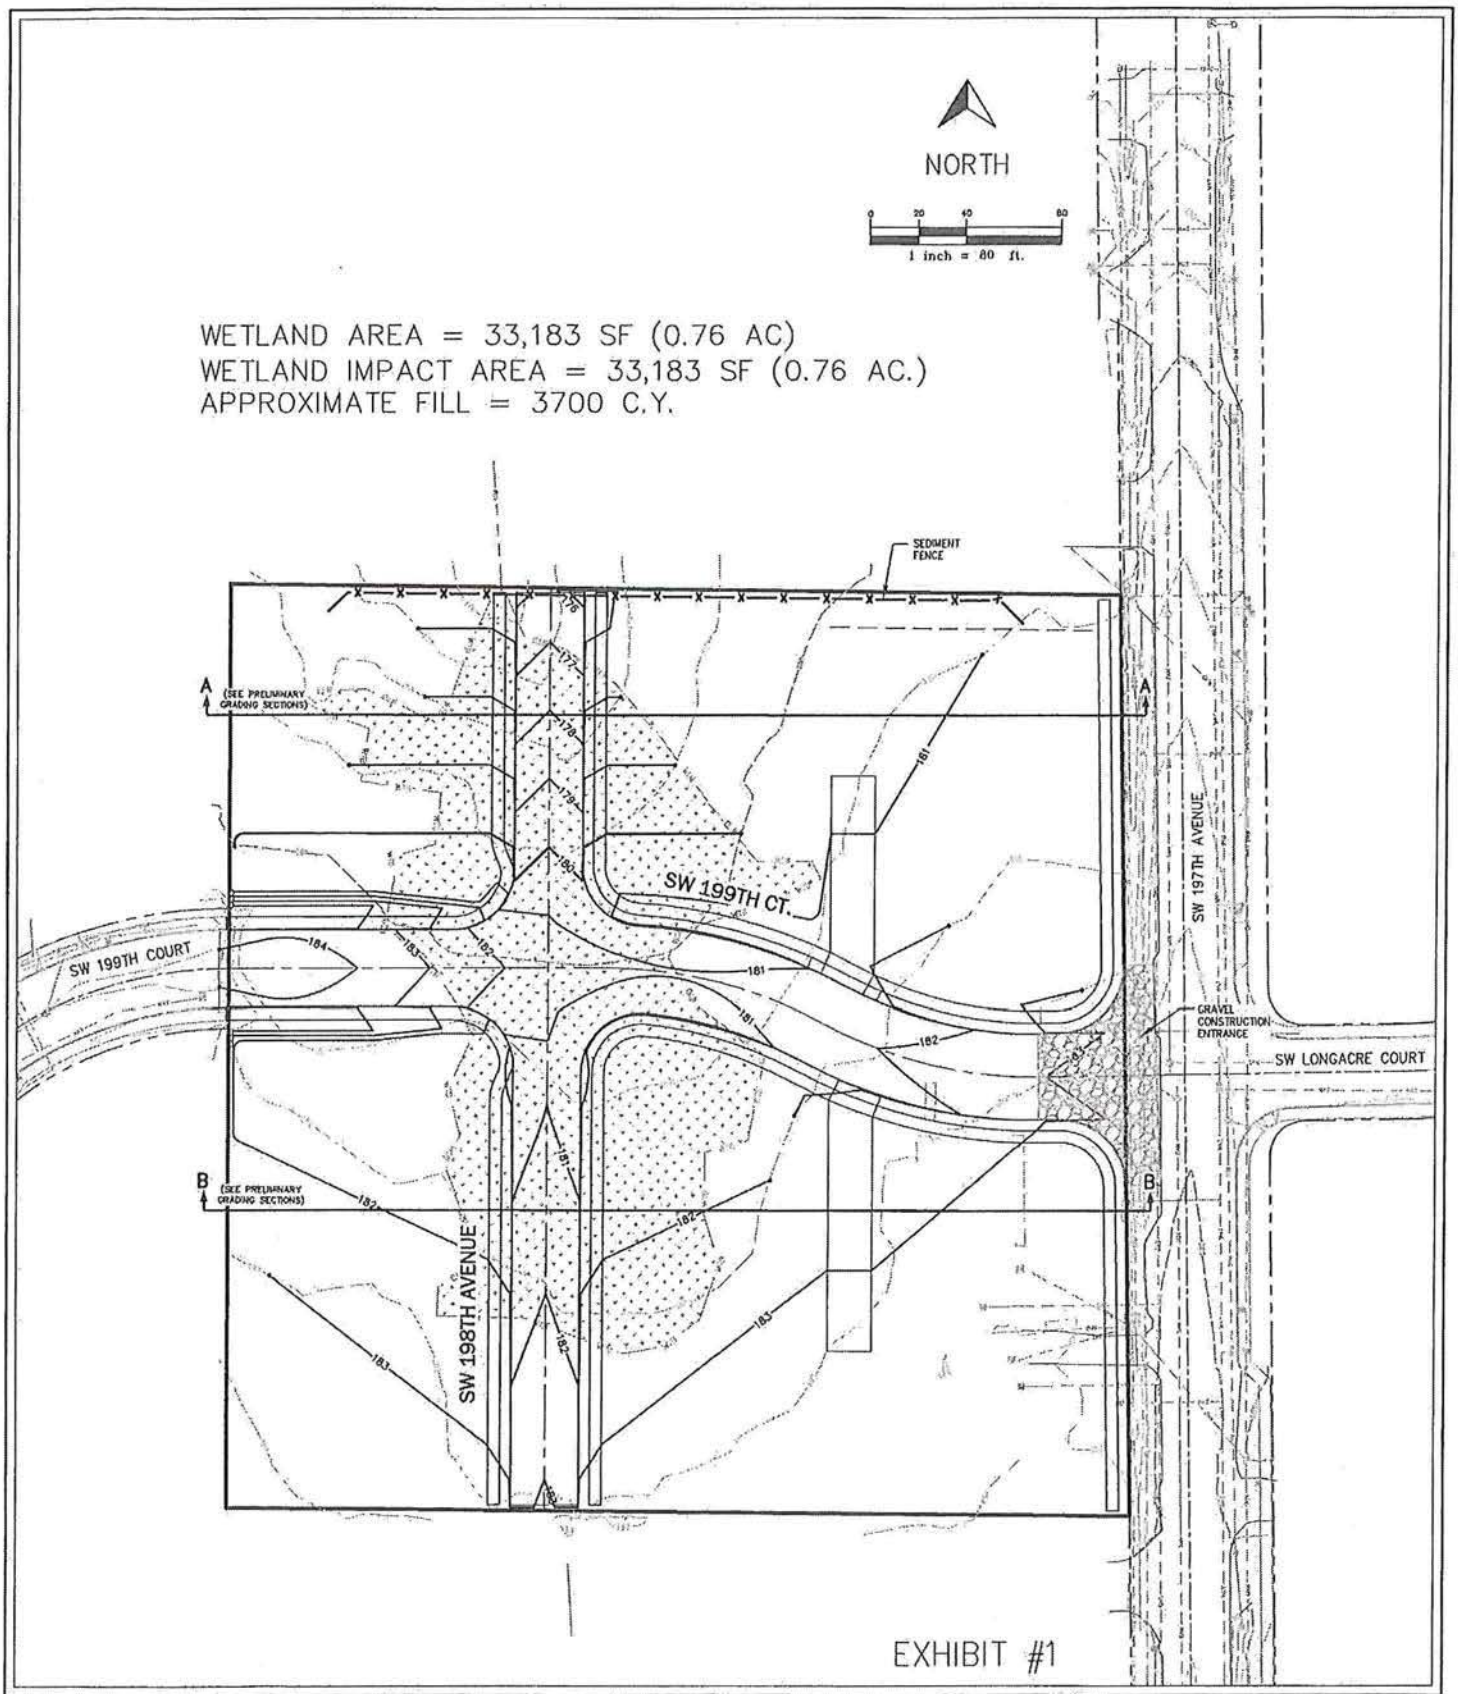


NW ENGINEERS
Engineering & Planning
3409 NW John Olsen Place
Hillsboro, OR 97124
503 601 4401 503 601 4402 - fax

# Preliminary Grading & Erosion Control Plan
# Creekside Terrace
# Washington County, Oregon

Sources:
Survey Prepared By: NW Surveying, Inc.

| |
|---|
| Date: 03/13/2015 |
| Scale: Scale: 1" = 80' |
| Project #: N0316 |
| Drawn By: SMW |

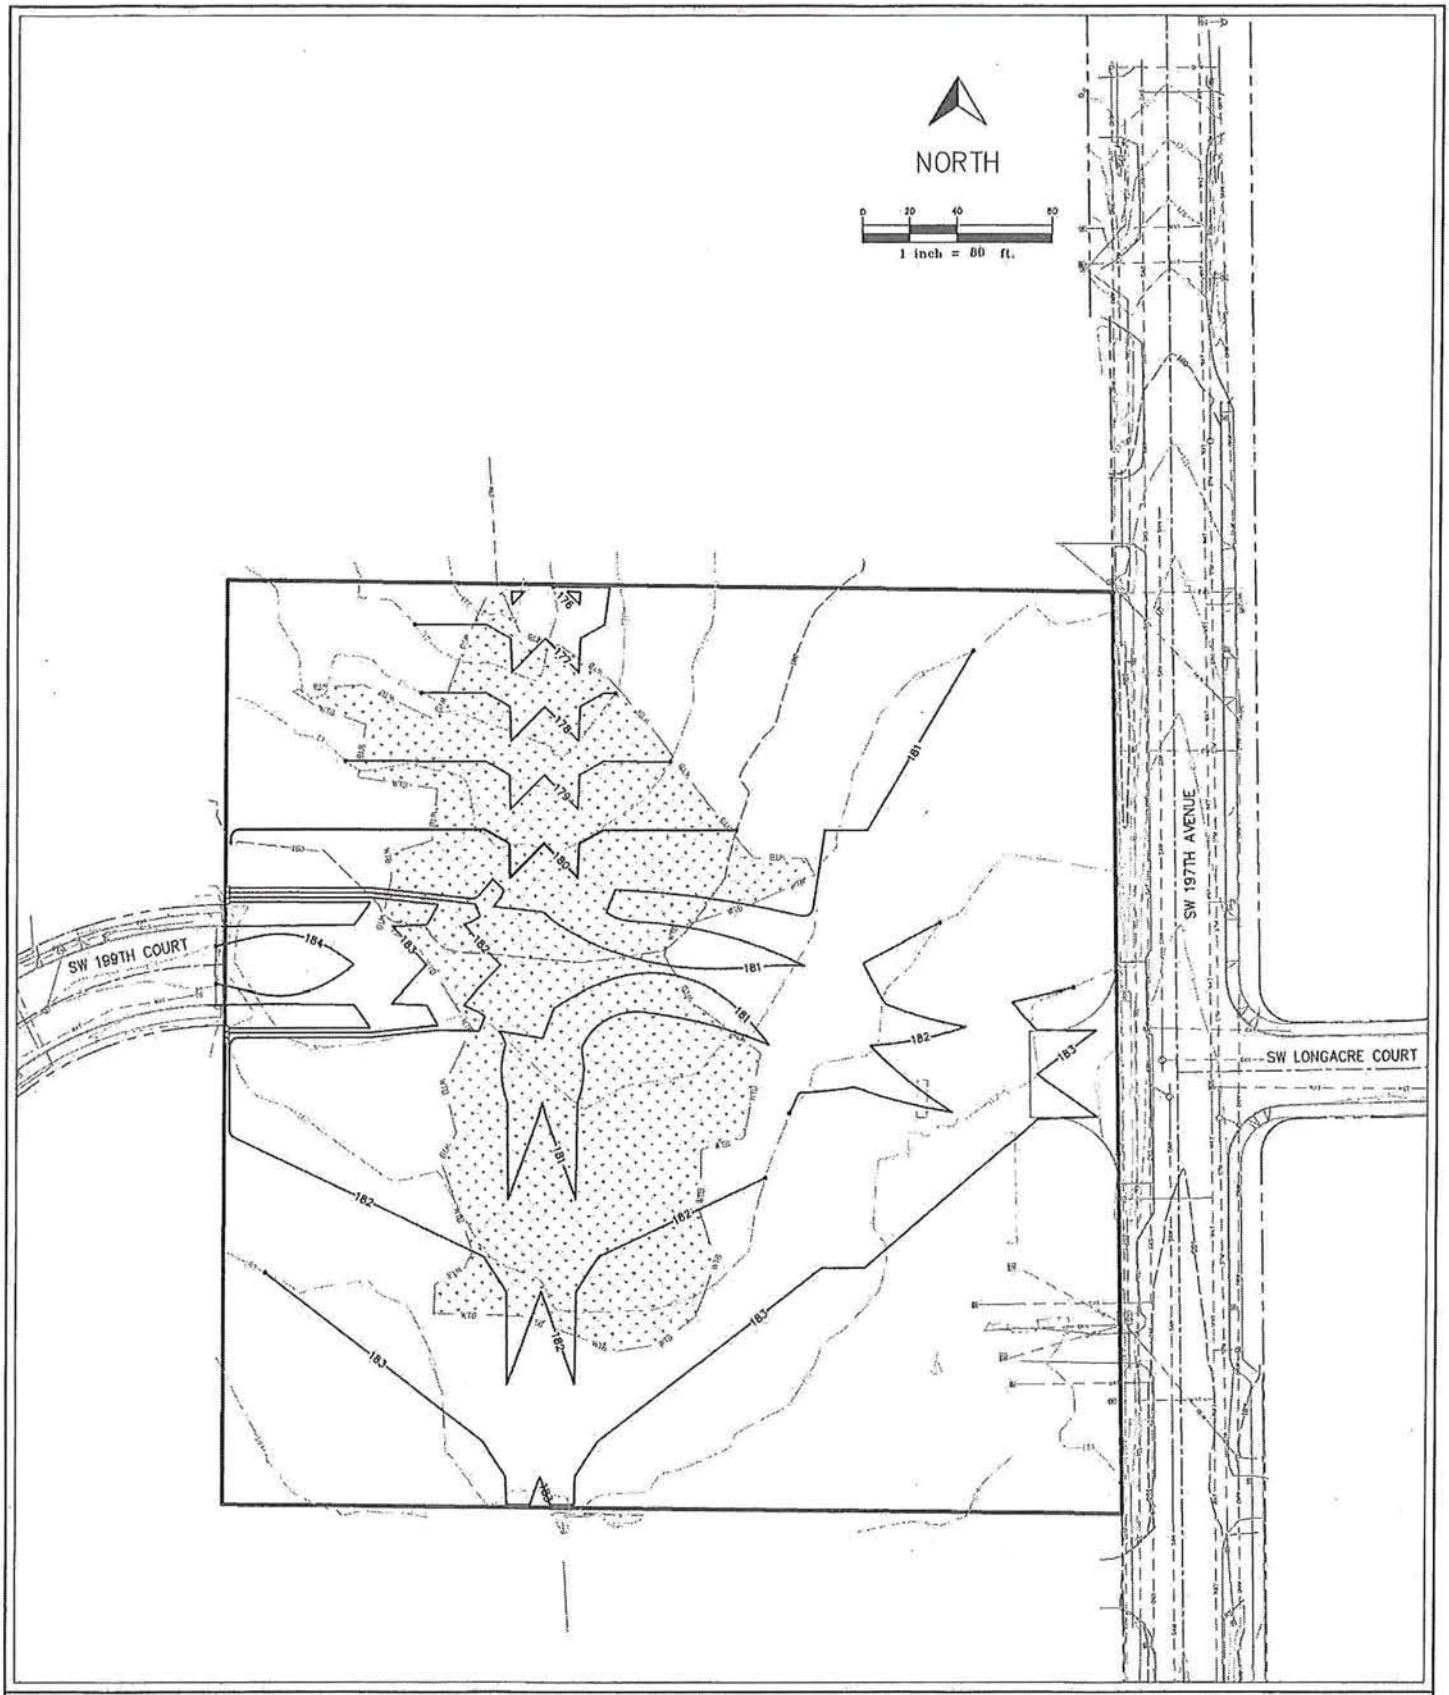


NW ENGINEERS
Engineering & Planning
3409 NW John Olsen Place
Hillsboro, OR 97124
503 601 4401 503 601 4402 - fax

# Preliminary Grading Plan
# Creekside Terrace
# Washington County, Oregon

Sources:
Survey Prepared By: NW Surveying, Inc.

| |
|---|
| Date: 03/13/2015 |
| Scale: Scale: 1" = 80' |
| Project #: N0316 |
| Drawn By: SMW |

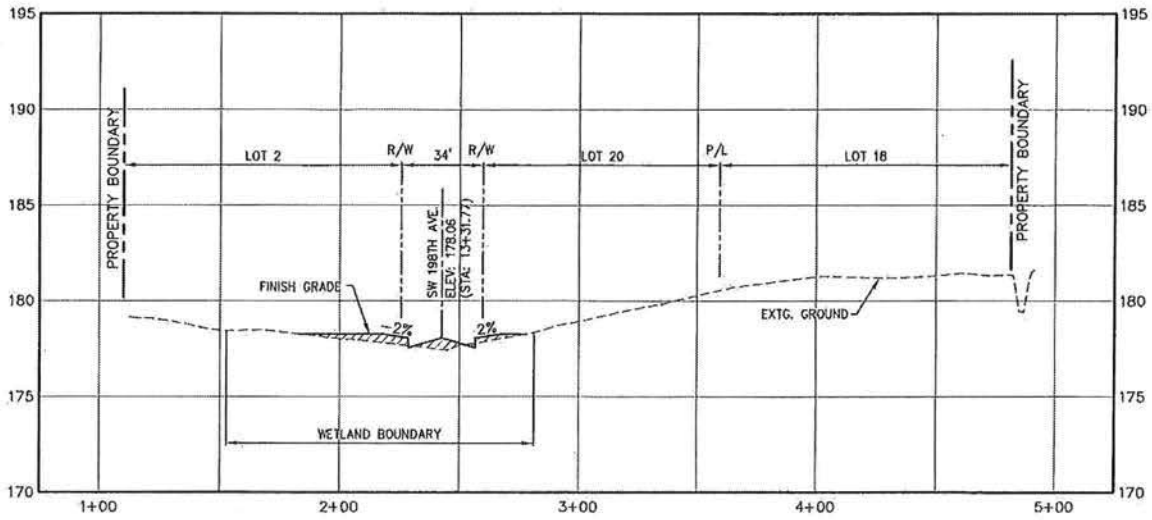


## SECTION A-A

HORIZONTAL SCALE: 1" = 80'
VERTICAL SCALE 1" = 10'

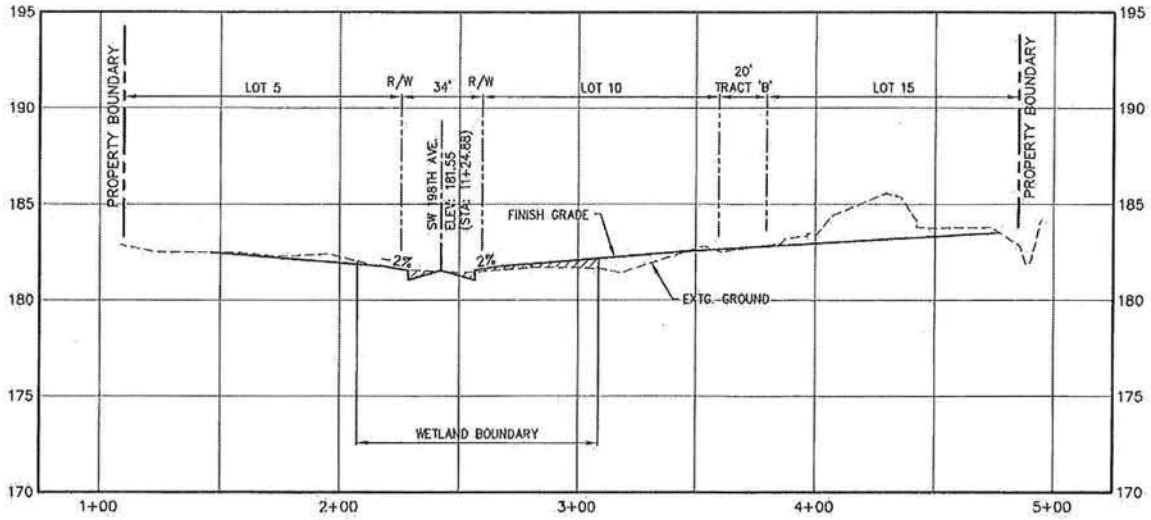


## SECTION B-B

HORIZONTAL SCALE: 1" = 80'
VERTICAL SCALE 1" = 10'

NW ENGINEERS
Engineering & Planning
3409 NW John Olsen Place
Hillsboro, OR 97124
503 601 4401 503 601 4402 - fax

# Preliminary Grading Sections
# Creekside Terrace
# Washington County, Oregon

Sources:
Survey Prepared By: NW Surveying, Inc.

| |
|---|
| Date: 03/13/2015 |
| Scale: Scale: 1" = 80' |
| Project #: N0316 |
| Drawn By: SMW |

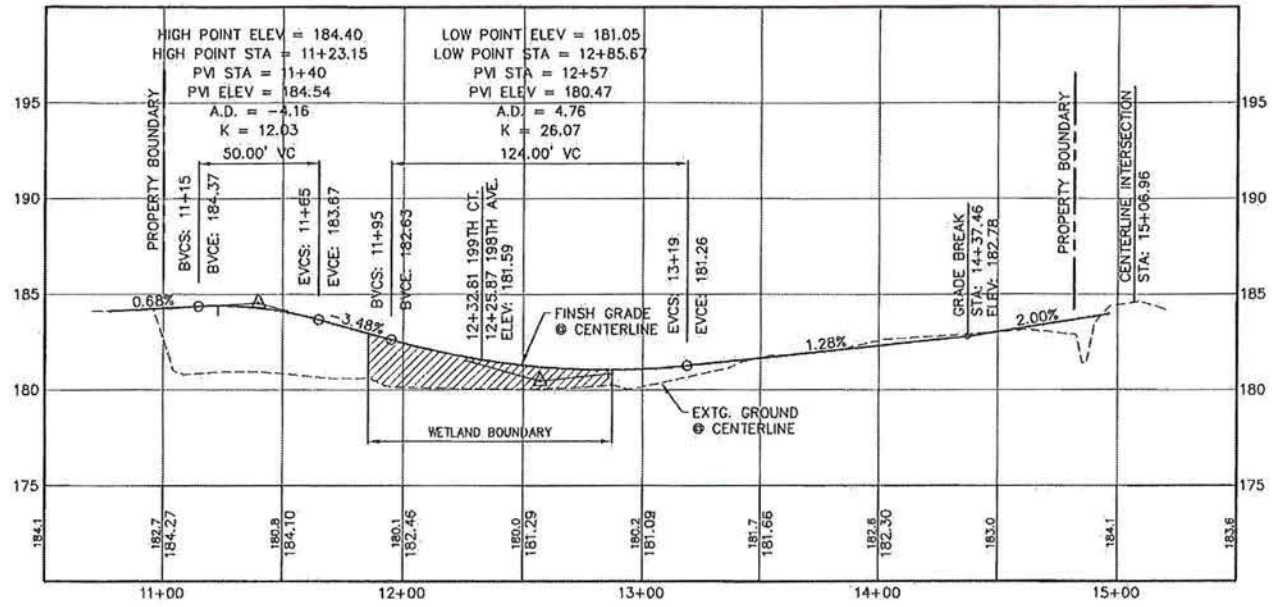


## 199TH COURT PROFILE

HORIZONTAL SCALE: 1" = 80'
VERTICAL SCALE 1" = 10'

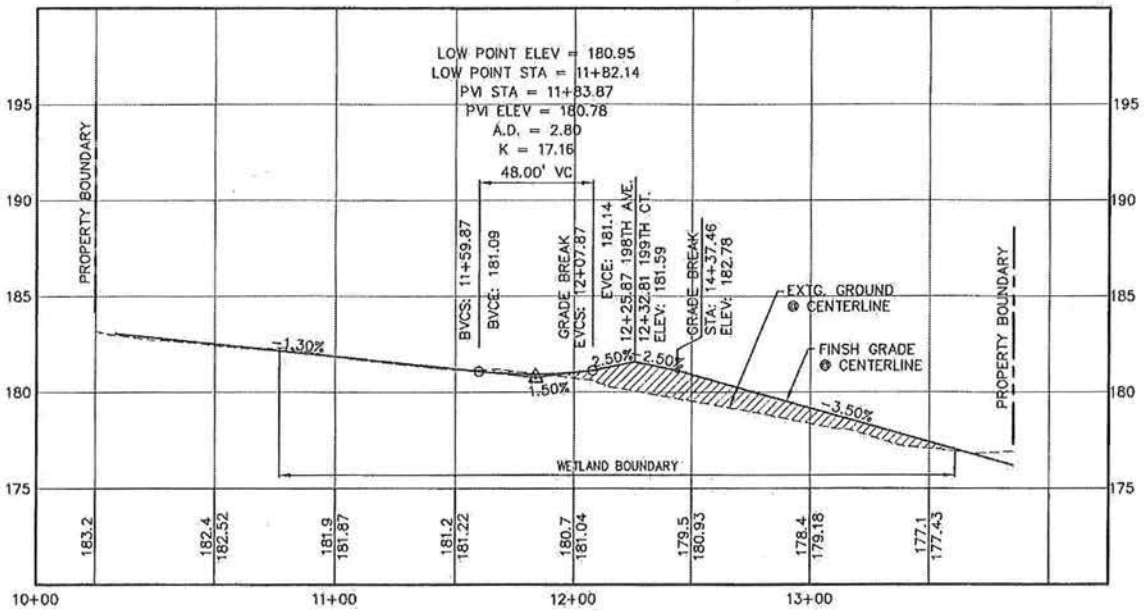


## SW 198TH AVENUE PROFILE

HORIZONTAL SCALE: 1" = 80'
VERTICAL SCALE 1" = 10'

NW ENGINEERS
Engineering & Planning
3409 NW John Olsen Place
Hillsboro, OR 97124
503 601 4401 503 601 4402 - fax

# Preliminary Street Profiles
# Creekside Terrace
# Washington County, Oregon

Sources:
Survey Prepared By: NW Surveying, Inc.

Date: 03/13/2015
Scale: Scale: 1" = 80'
Project #: N0316
Drawn By: SMW

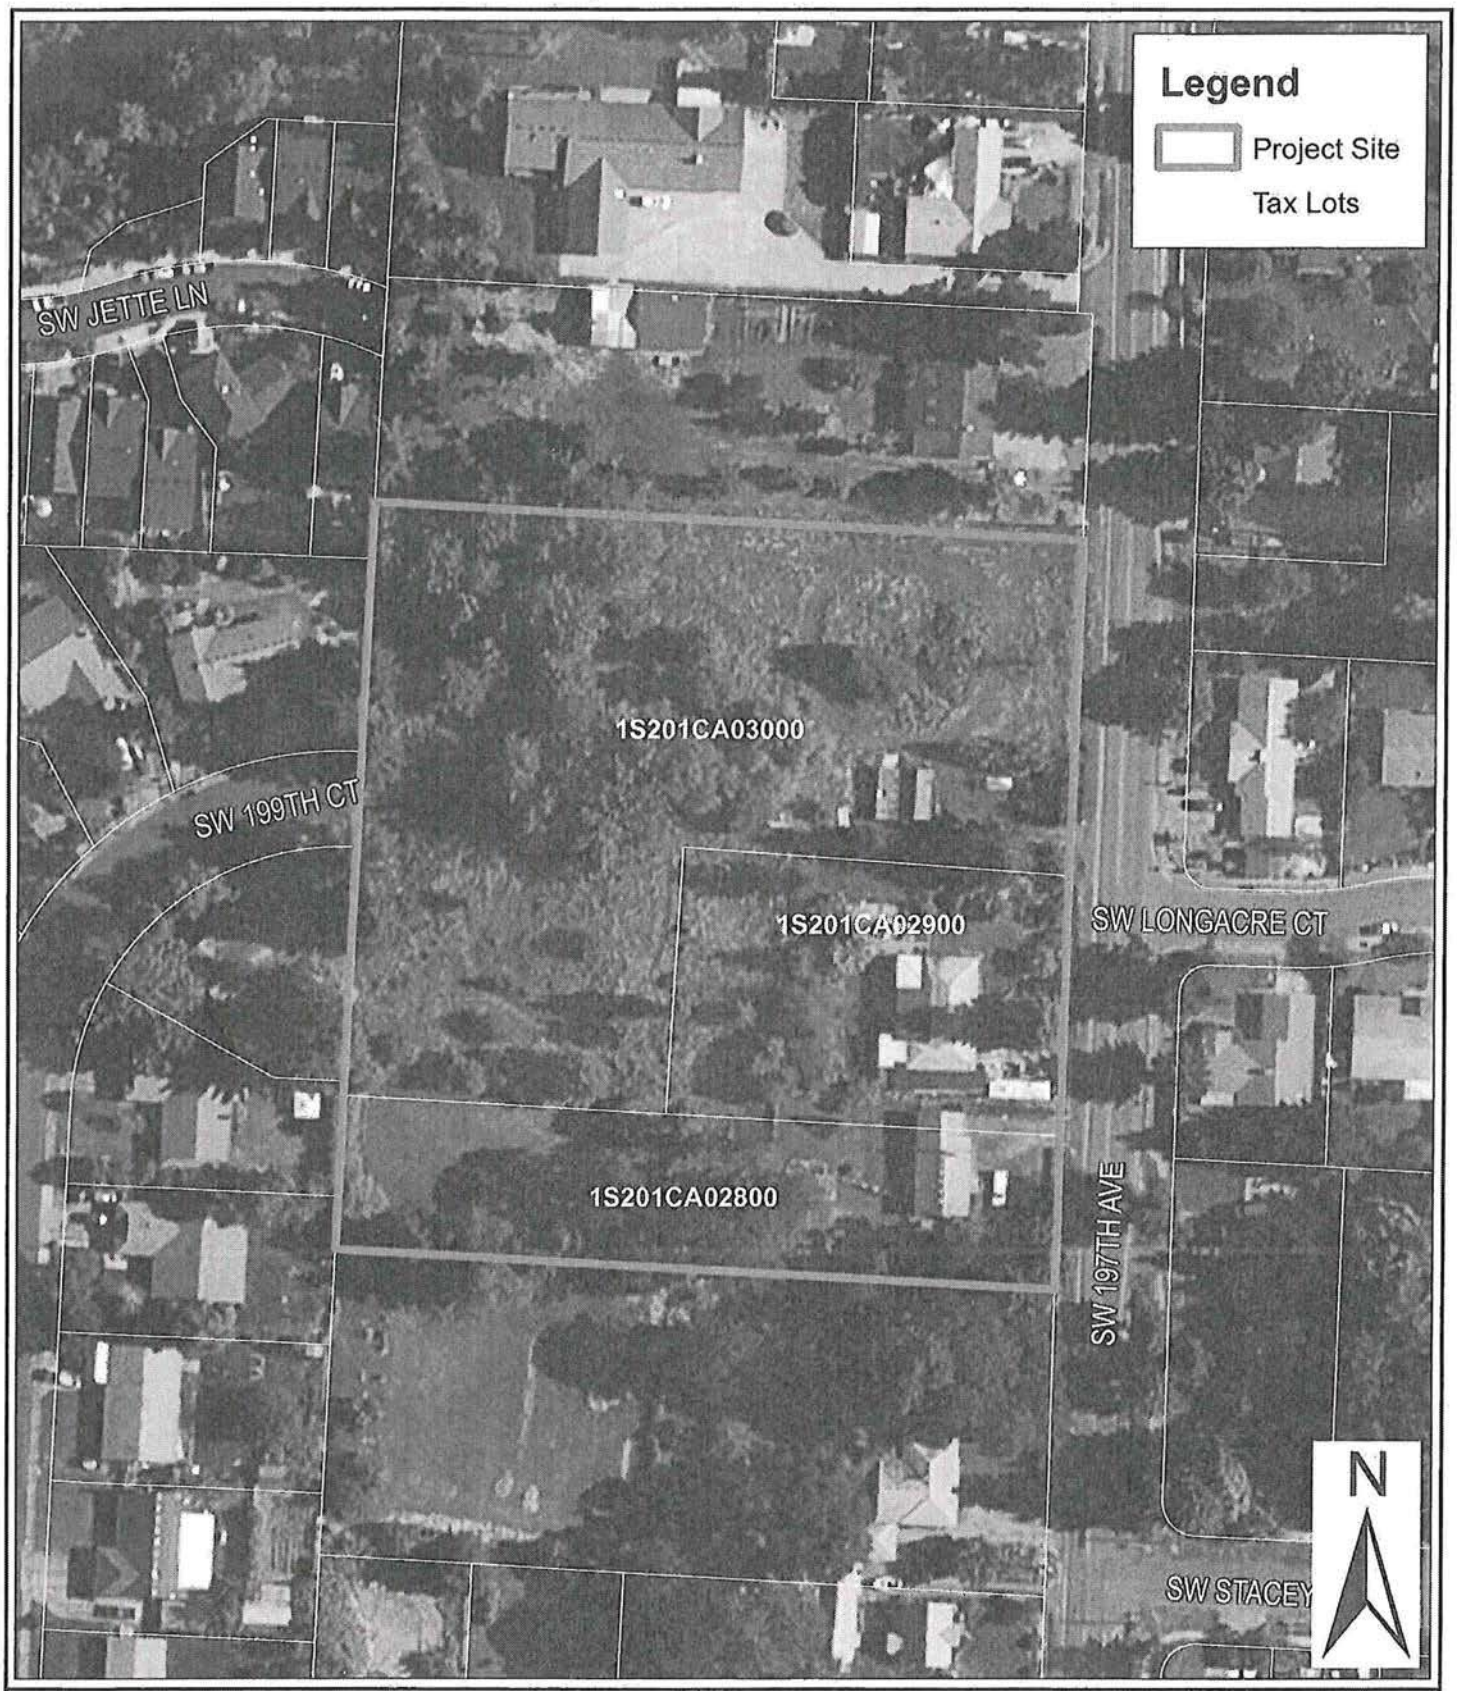


NW ENGINEERS
Engineering & Planning
3409 NW JOHN OLSEN PLACE
HILLSBORO, OREGON 97124
T: 503.601.4401
F: 503.601.4402
W: www.nw-eng.com

# Aerial Photograph
# Creekside Terrace
# Washington County, Oregon

Source:
Metro Data Resource Center's RLIS, November, 2014 and ESRI Basemap

| | |
|---|---|
| Date: | 01/30/2015 |
| Scale: | 1 in. = 100 ft. |
| Project #: | N0316 |
| Drawn By: | CEB |

Path: P:\N0316\03 Working\3.3 GIS\3.3.3 Maps\3.3.3.3 Plan\ACOE\N0316-AERIAL.mxd