BRIDGETON FLOODWALL - BLOCKS 1 TO 4

LEGEND

- PROPOSED FLOODWALL ALIGNMENT
- PROPOSED CLOSURE STRUCTURE
- PARCEL BOUNDARY
- BLOCK BOUNDARY

N

SCALE: 1"= 40'
40' 0 40'

File Last Saved By: GSENCIUS

US Army Corps of Engineers
PORTLAND DISTRICT

FOR DISCUSSION ONLY

MARK	DESCRIPTION	DATE	APPR.

DESIGNED BY:
DRAWN BY: STORMZAND
SUBMITTED BY:
PLOT SCALE: 1:1
SIZE: ANSI D
DATE:
CHECKED BY:
PLOT DATE:
FILE NAME: PMLS_BRIDGETON_WALL.dwg
SOLICITATION NO.:
CONTRACT NO.:
DRAWING NUMBER:

U.S. ARMY CORPS OF ENGINEERS
PORTLAND DISTRICT
PORTLAND, OREGON

PORTLAND METRO LEVEE SYSTEM

BRIDGETON
FLOOD PROTECTION

SHEET IDENTIFICATION

SNO NOS

BRIDGETON FLOODWALL - BLOCKS 5 TO 8

LEGEND

- PROPOSED FLOODWALL ALIGNMENT
- PROPOSED CLOSURE STRUCTURE
- PARCEL BOUNDARY
- BLOCK BOUNDARY

N

SCALE: 1"= 40'
40' 0 40'

US Army Corps of Engineers
PORTLAND DISTRICT

FOR DISCUSSION ONLY

MARK	DESCRIPTION	DATE	APPR.

U.S. ARMY CORPS OF ENGINEERS
PORTLAND DISTRICT
PORTLAND, OREGON

DESIGNED BY:
DRAWN BY: STORMZAND
CHECKED BY:
SUBMITTED BY:
PLOT SCALE:
PLOT DATE:
SIZE: ANSI D
FILE NAME: PMLS_BRIDGETON_WALL.dwg
DATE:
SOLICITATION NO.:
CONTRACT NO.:
DRAWING NUMBER:

PORTLAND METRO LEVEE SYSTEM

BRIDGETON
FLOOD PROTECTION

SHEET IDENTIFICATION

SNO NOS

File Last Saved By: GSENCIUS

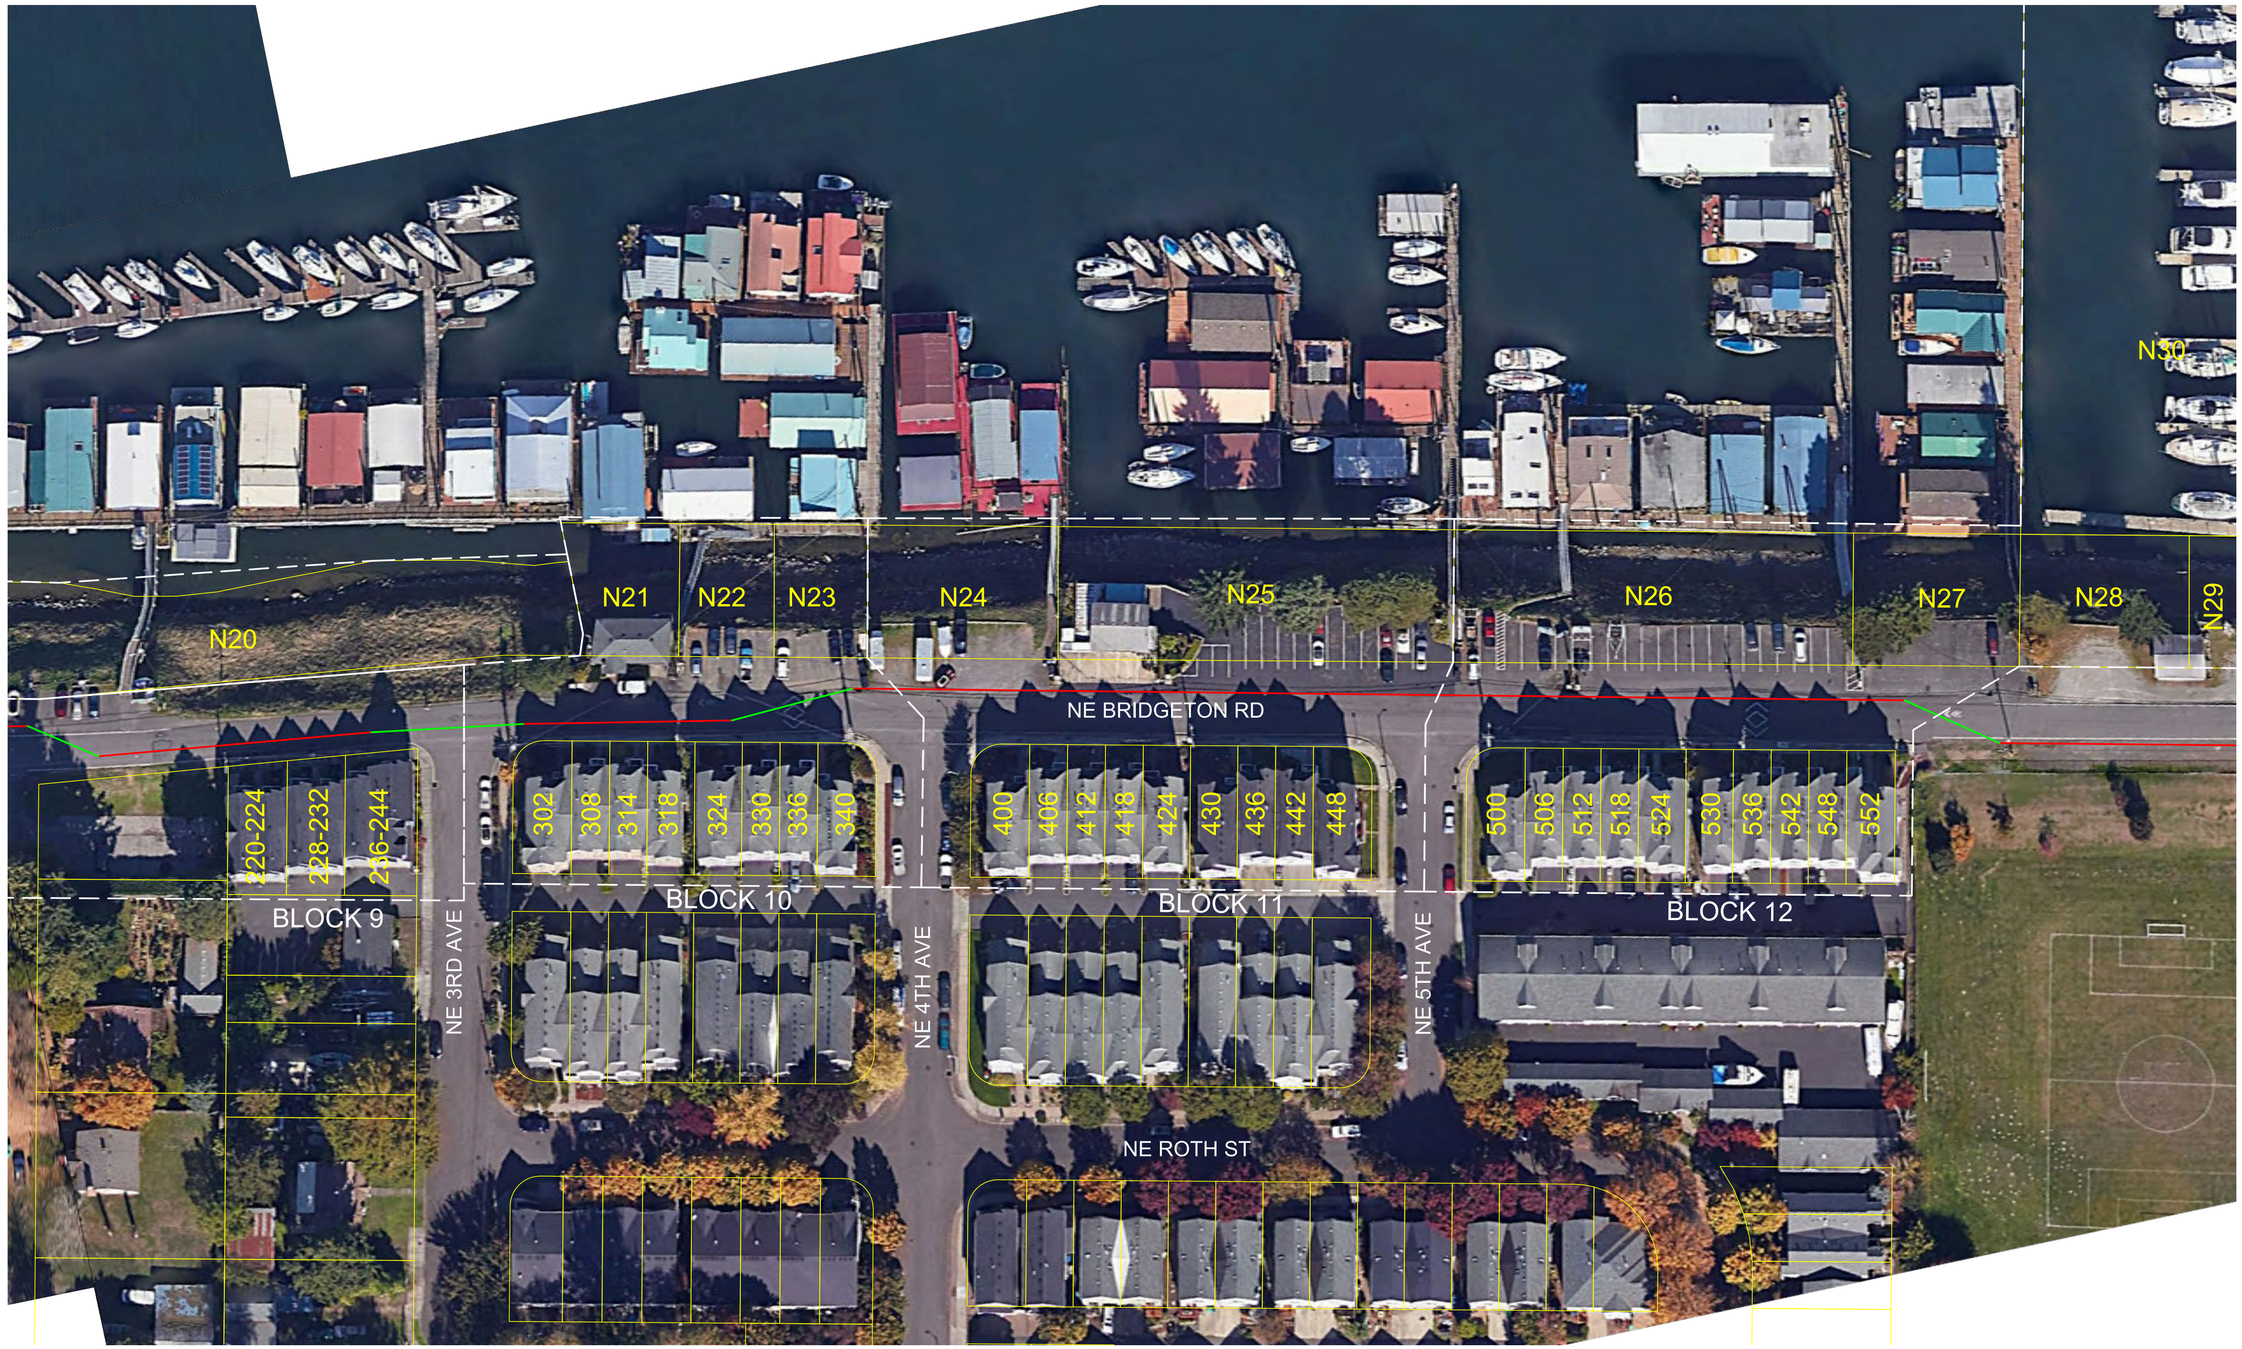

BRIDGETON FLOODWALL - BLOCKS 9 TO 12

LEGEND

- PROPOSED FLOODWALL ALIGNMENT
- PROPOSED CLOSURE STRUCTURE
- PARCEL BOUNDARY
- BLOCK BOUNDARY

N

SCALE: 1"= 40'
40' 0 40'

US Army Corps of Engineers®
PORTLAND DISTRICT

FOR DISCUSSION ONLY

MARK	DESCRIPTION	DATE	APPR.

U.S. ARMY CORPS OF ENGINEERS PORTLAND DISTRICT PORTLAND, OREGON	DESIGNED BY:	DATE:	
	DRAWN BY: STORMZANG	CHECKED BY:	SOLICITATION NO.:
	SUBMITTED BY:		CONTRACT NO.:
	PLOT SCALE: 1:1.15	PLOT DATE:	DRAWING NUMBER:
	SIZE: ANSI D	FILE NAME: PMLS_BRIDGETON_WALL.dwg	

PORTLAND METRO LEVEE SYSTEM

BRIDGETON
FLOOD PROTECTION

SHEET IDENTIFICATION

SNO NOS

File Last Saved By: GSTACKUS