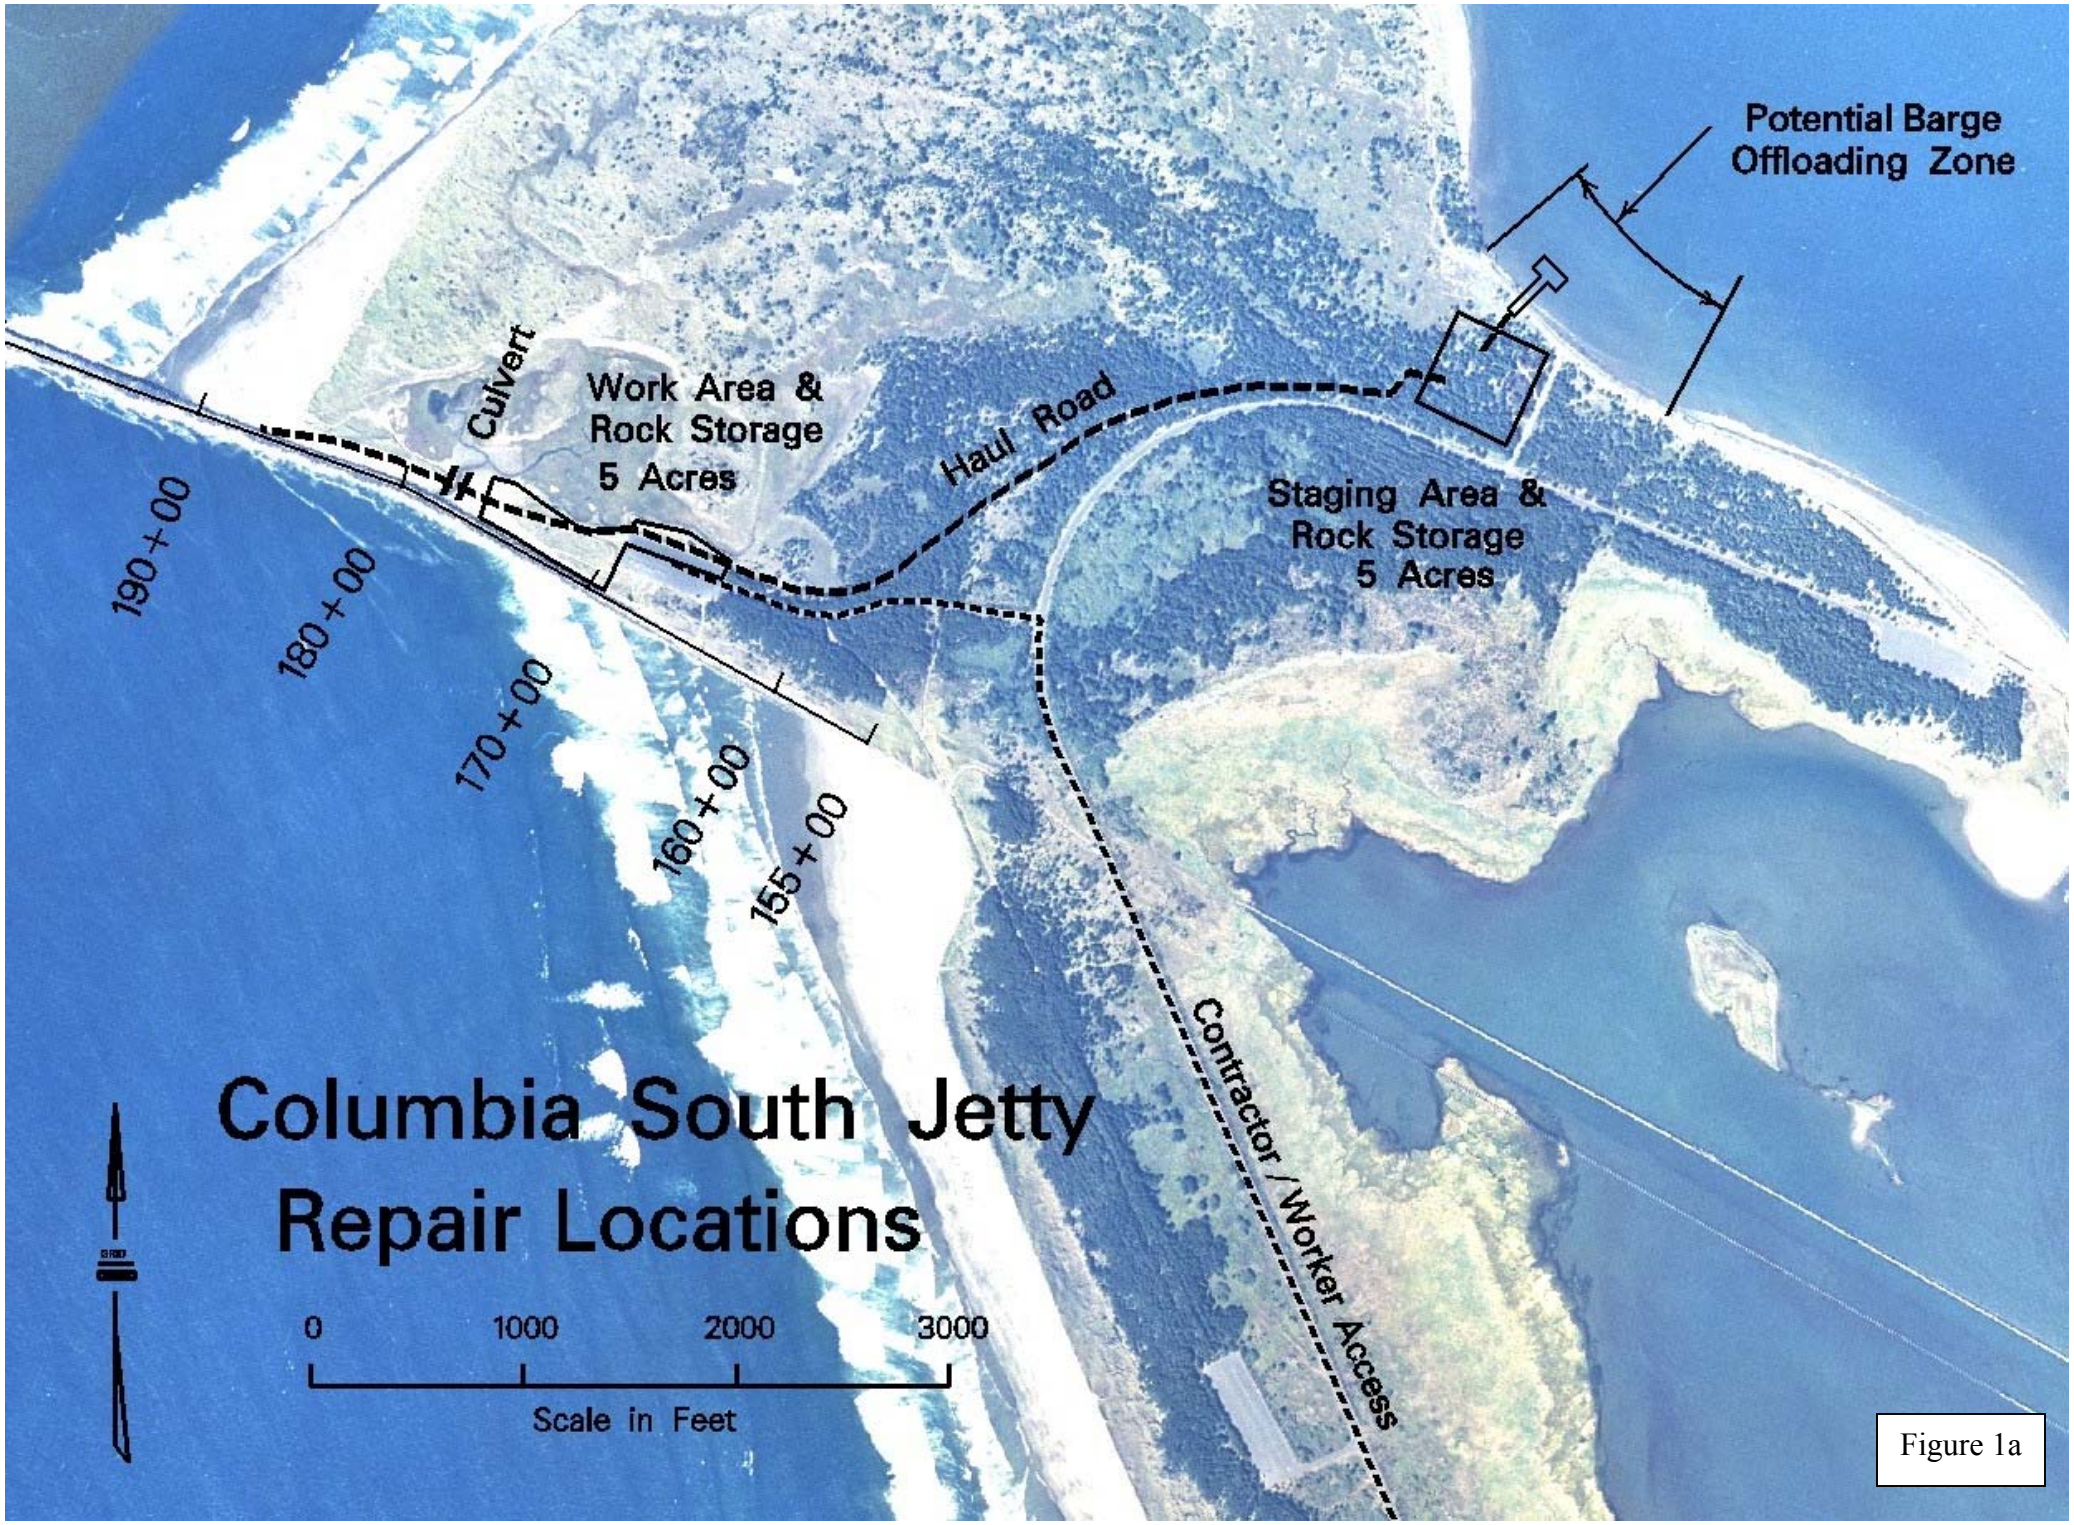
Potential Barge
Offloading Zone
Culvert
Work Area &
Rock Storage
5 Acres
Haul Road
Staging Area &
Rock Storage
5 Acres
190+00
180+00
170+00
160+00
155+00
Contractor / Worker Access
Columbia South Jetty
Repair Locations
0
1000
2000
3000
Scale in Feet

Figure 1a

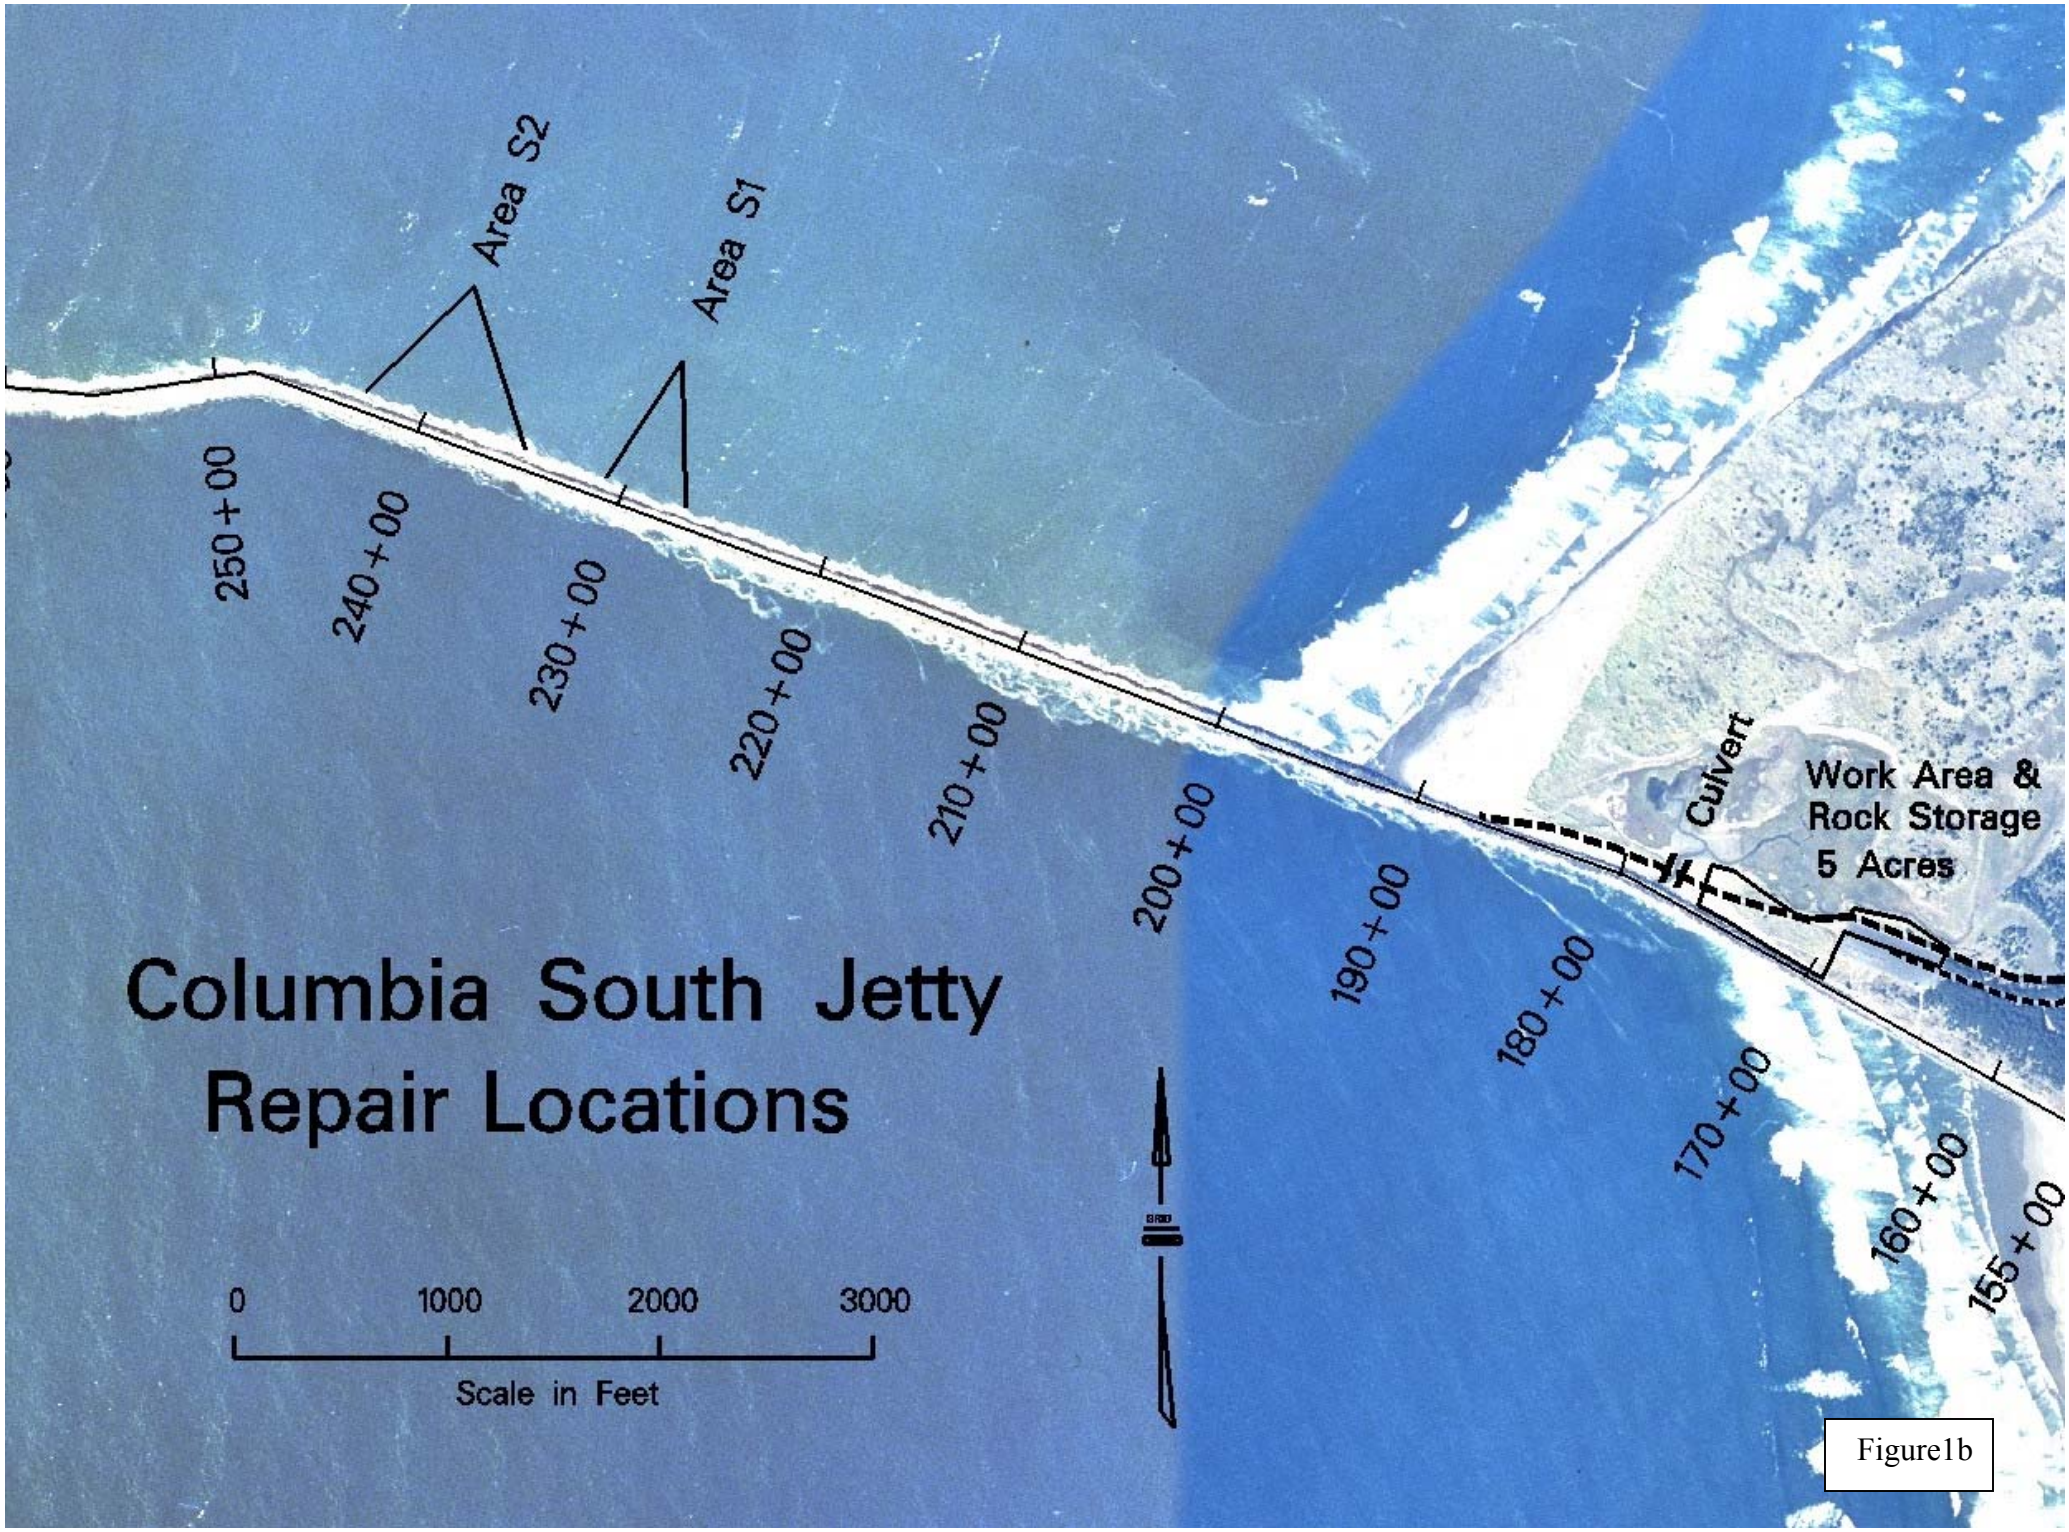
Columbia South Jetty
Repair Locations
Area S2
Area S1
250+00
240+00
230+00
220+00
210+00
200+00
190+00
180+00
170+00
160+00
155+00
Culvert
Work Area &
Rock Storage
5 Acres
0
1000
2000
3000
Scale in Feet

Figure1b

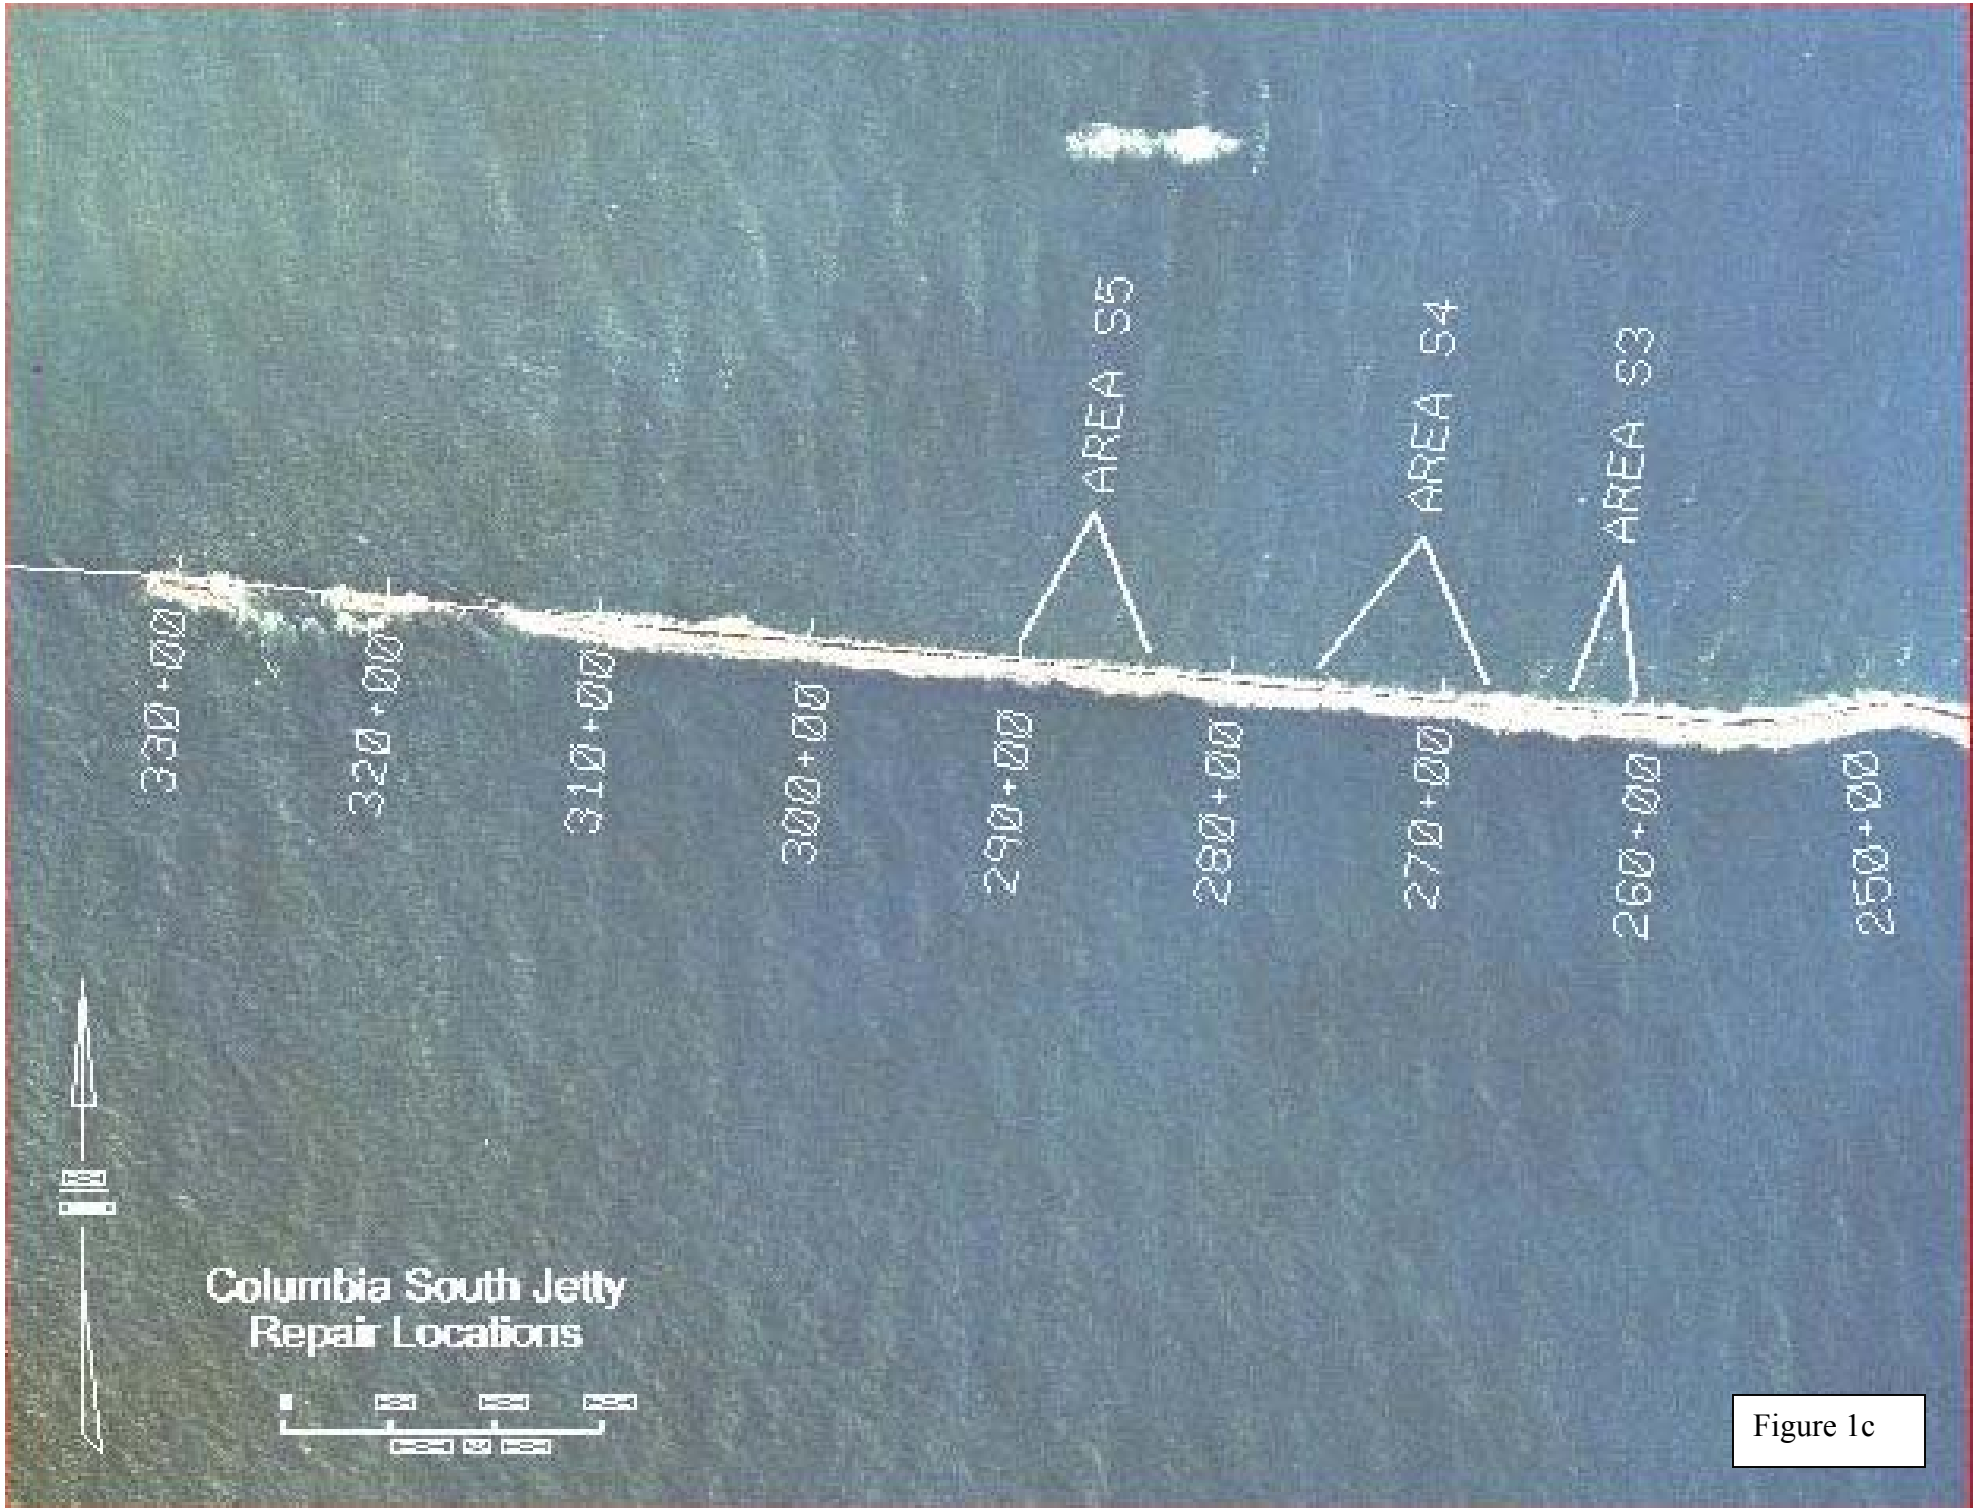
330+00
320+00
310+00
300+00
290+00
280+00
270+00
260+00
250+00
AREA S5
AREA S4
AREA S3
Columbia South Jetty
Repair Locations

Figure 1c