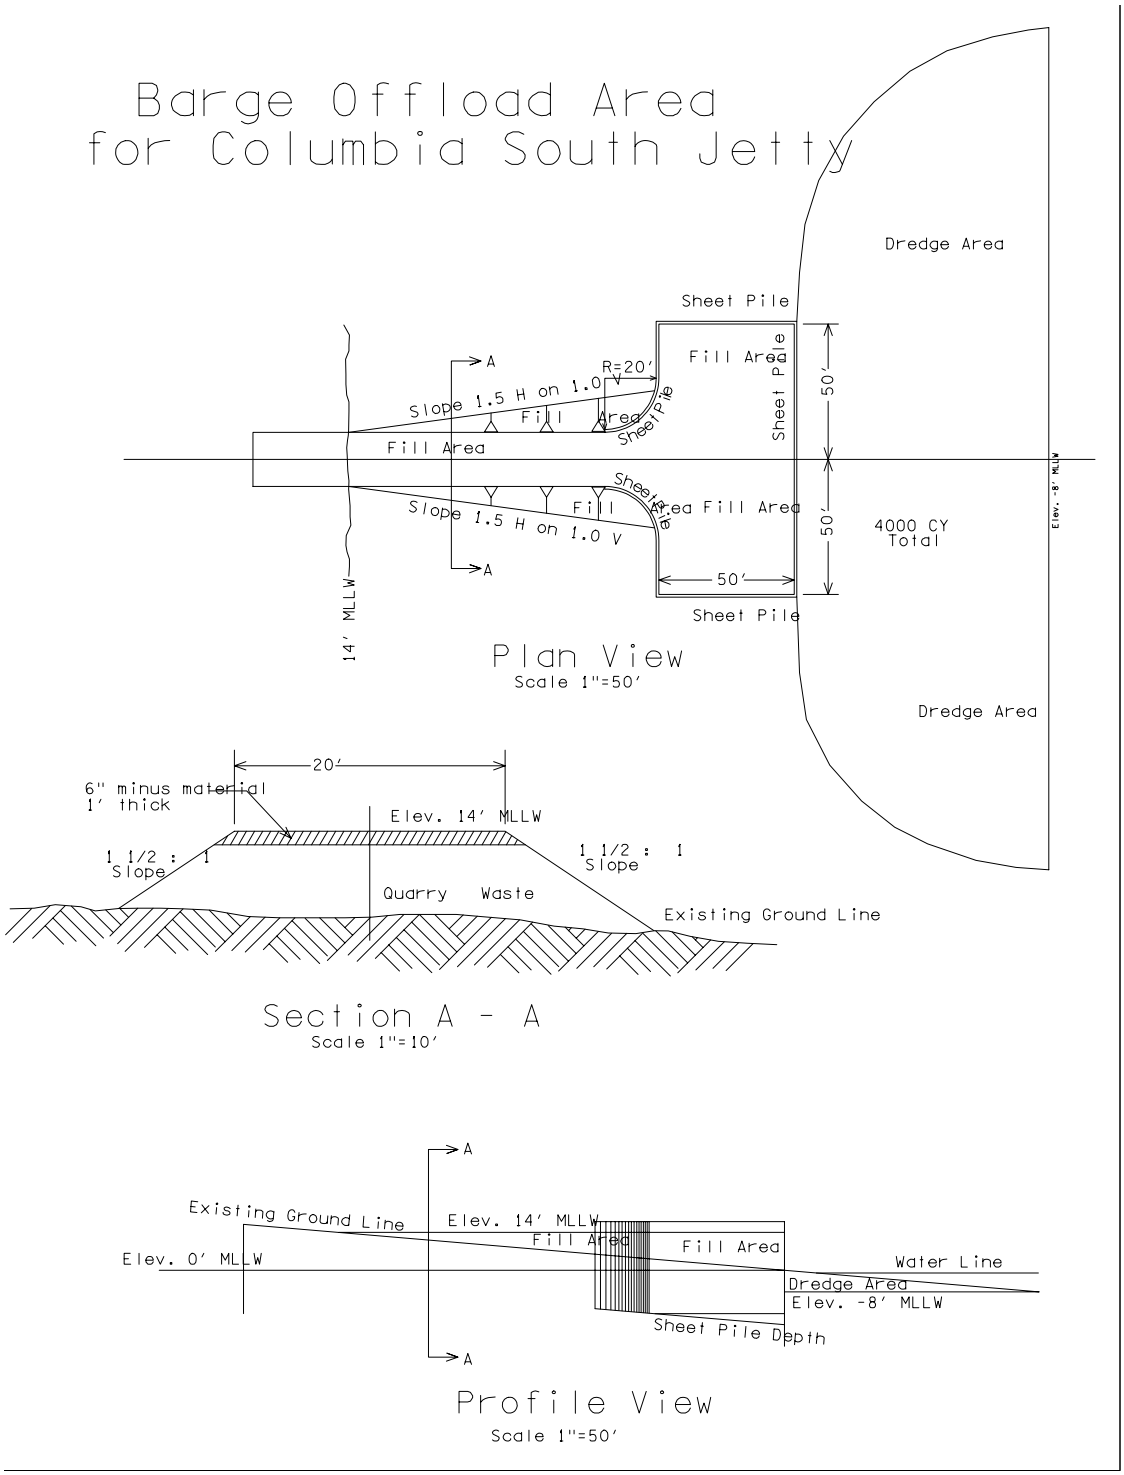
Barge Offload Area
for Columbia South Jetty
Dredge Area
Sheet Pile
Fill Area
Sheet Pile
R=20'
A
Slope 1.5 H on 1.0 V
Fill Area
Sheet Pile
50'
Fill Area
Sheet Pile
Fill Area
Fill Area
Slope 1.5 H on 1.0 V
A
50'
4000 CY
Total
Elev. -8' MLLW
14' MLLW
Sheet Pile
Plan View
Scale 1"=50'
Dredge Area
20'
6" minus material
1' thick
Elev. 14' MLLW
1 1/2 : 1
Slope
1 1/2 : 1
Slope
Quarry Waste
Existing Ground Line
Section A - A
Scale 1"=10'
A
Existing Ground Line
Elev. 14' MLLW
Fill Area
Fill Area
Elev. 0' MLLW
Water Line
Dredge Area
Elev. -8' MLLW
Sheet Pile Depth
A
Profile View
Scale 1"=50'

Figure 4