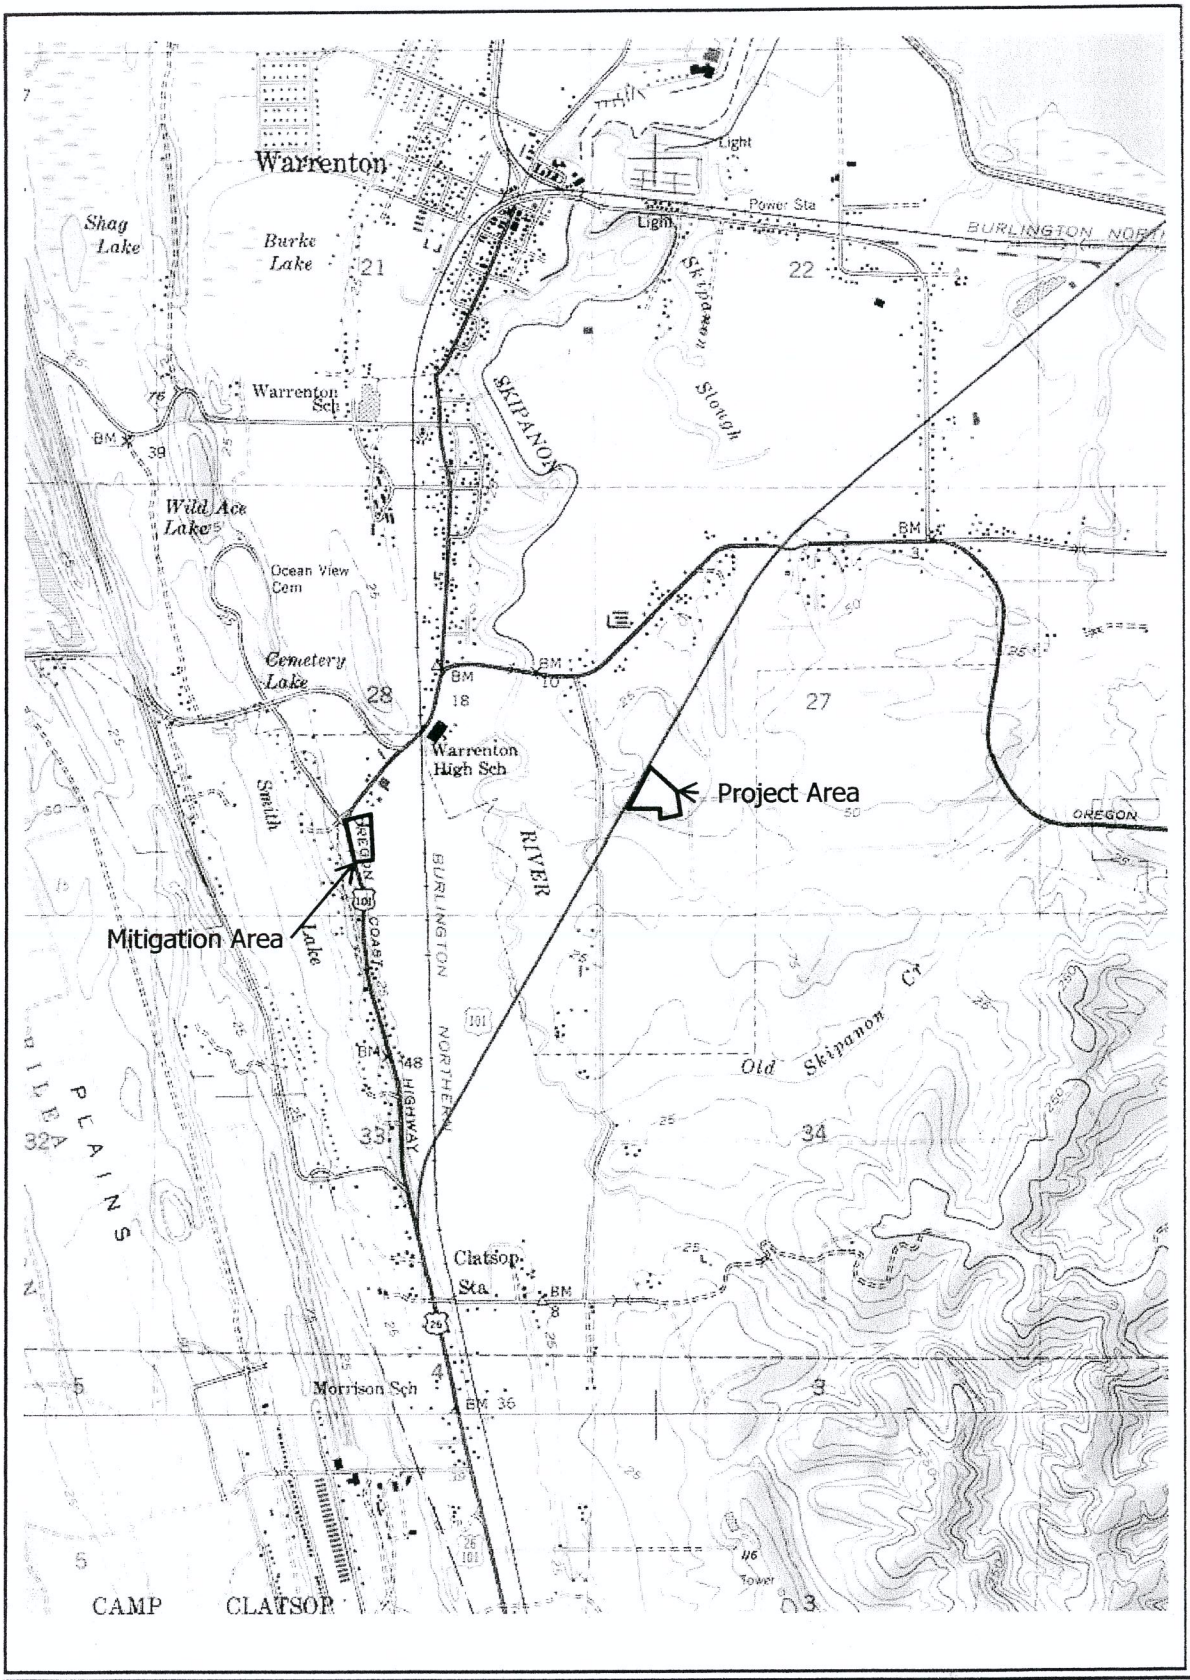

Impact Site and Mitigation Site Locations North Coast Retail Center S&A#2178	Schott & Associates P.O. Box 589 Aurora, OR. 97002 503.678.6007

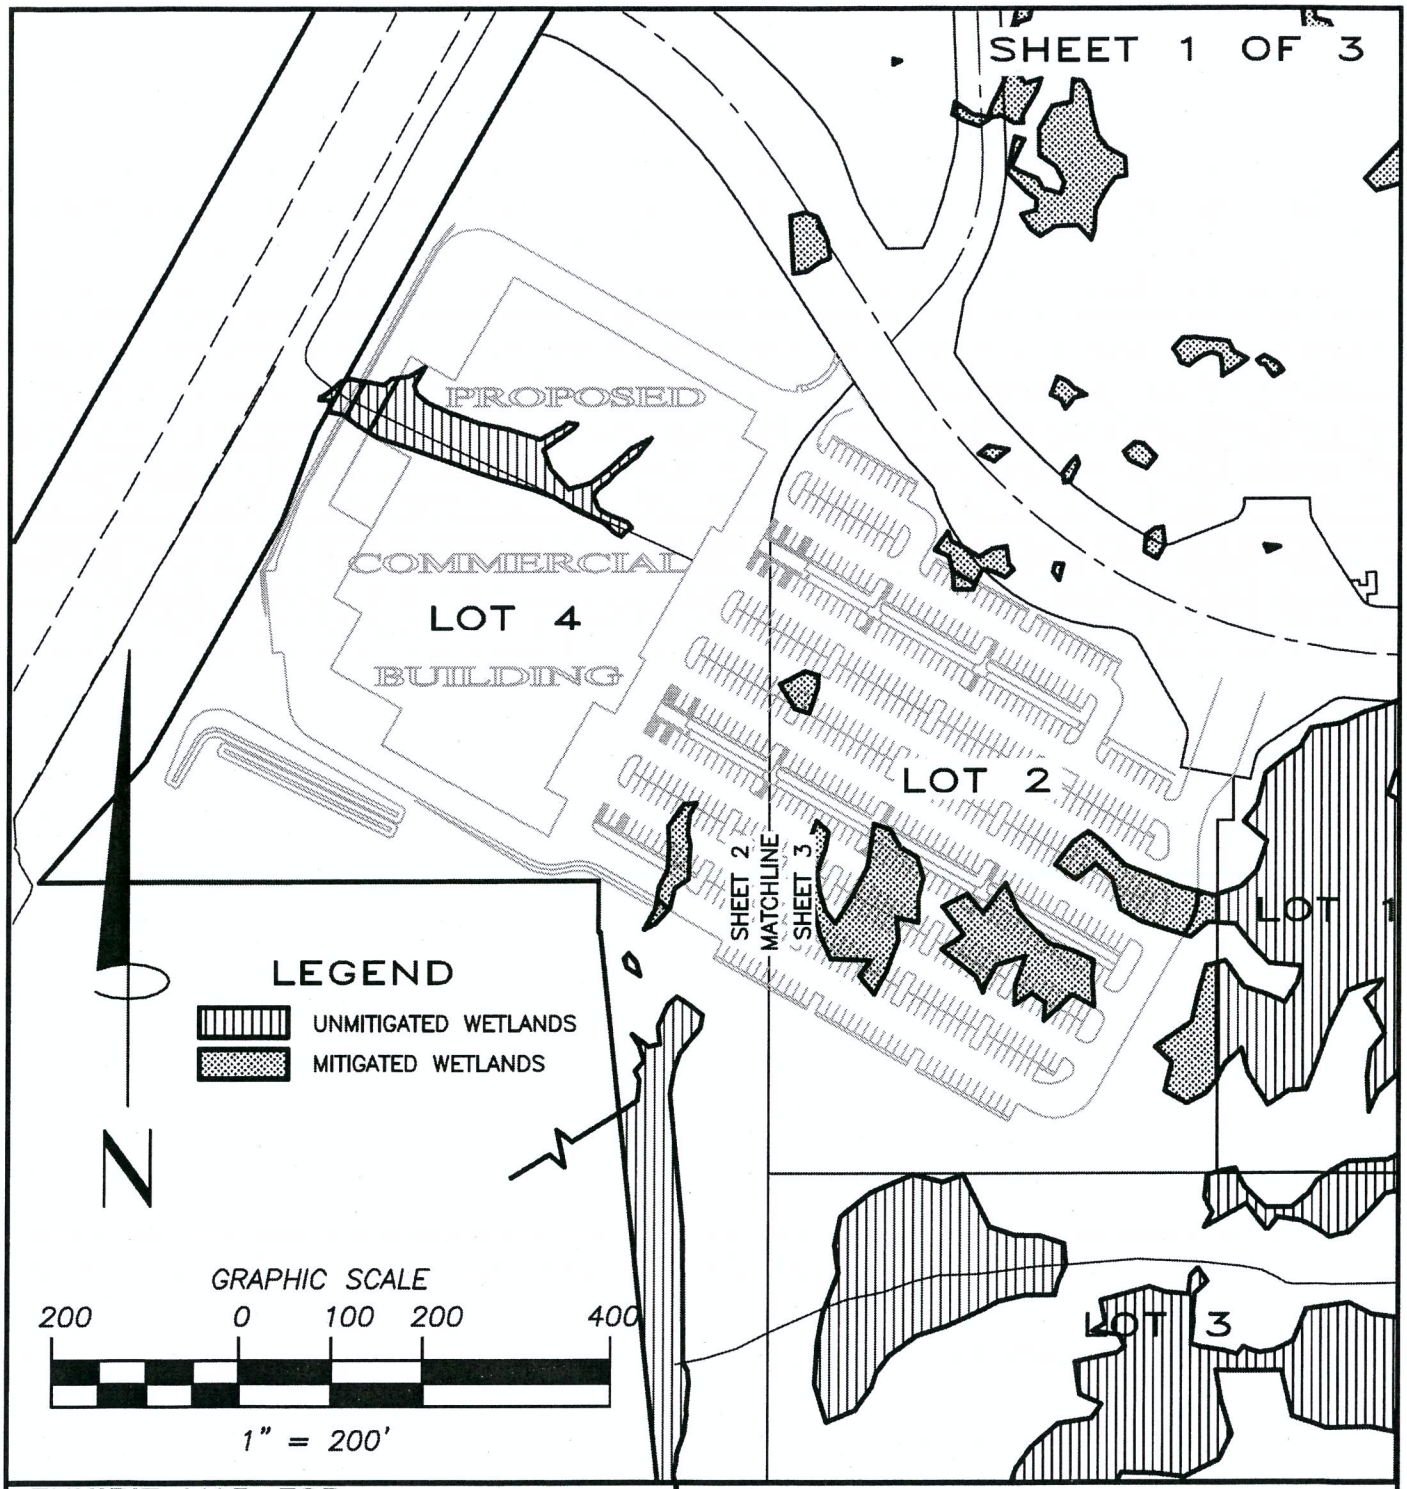

EXHIBIT MAP FOR:

NORTH COAST RETAIL

WETLAND EXHIBIT MAP

FOR

SCHOTT & ASSOCIATES INC

SW 1/4 SECTION 27, T8N, R10W, W.M.

WARRENTON, CLATSOP COUNTY, OR

HLB otak

- SURVEYING
- CIVIL ENGINEERING
- PLANNING
- WATER RIGHTS
- WETLAND CONSULTING

PACIFIC COUNTY
1715-B N. PACIFIC AVE.
LONG BEACH, WA 98631
(360) 642-4454
FAX: (360) 642-4054

CLATSOP COUNTY
4253-A HWY 101 N.
GEARHART, OR 97138
(503) 738-3425
FAX: (503) 738-7455

TILLAMOOK COUNTY
10445 NEAH-KAH-NIE CRK RD.
MANZANITA, OR 97130
(503) 368-5394
FAX: (503) 368-5847

WWW.HLB-OTAK.COM

DATE	JOB NO.	EQUIPMENT	FIELD	DRAWN	CHECKED
FEB 1, 2012	66650	NA	NA	CDG	DNB

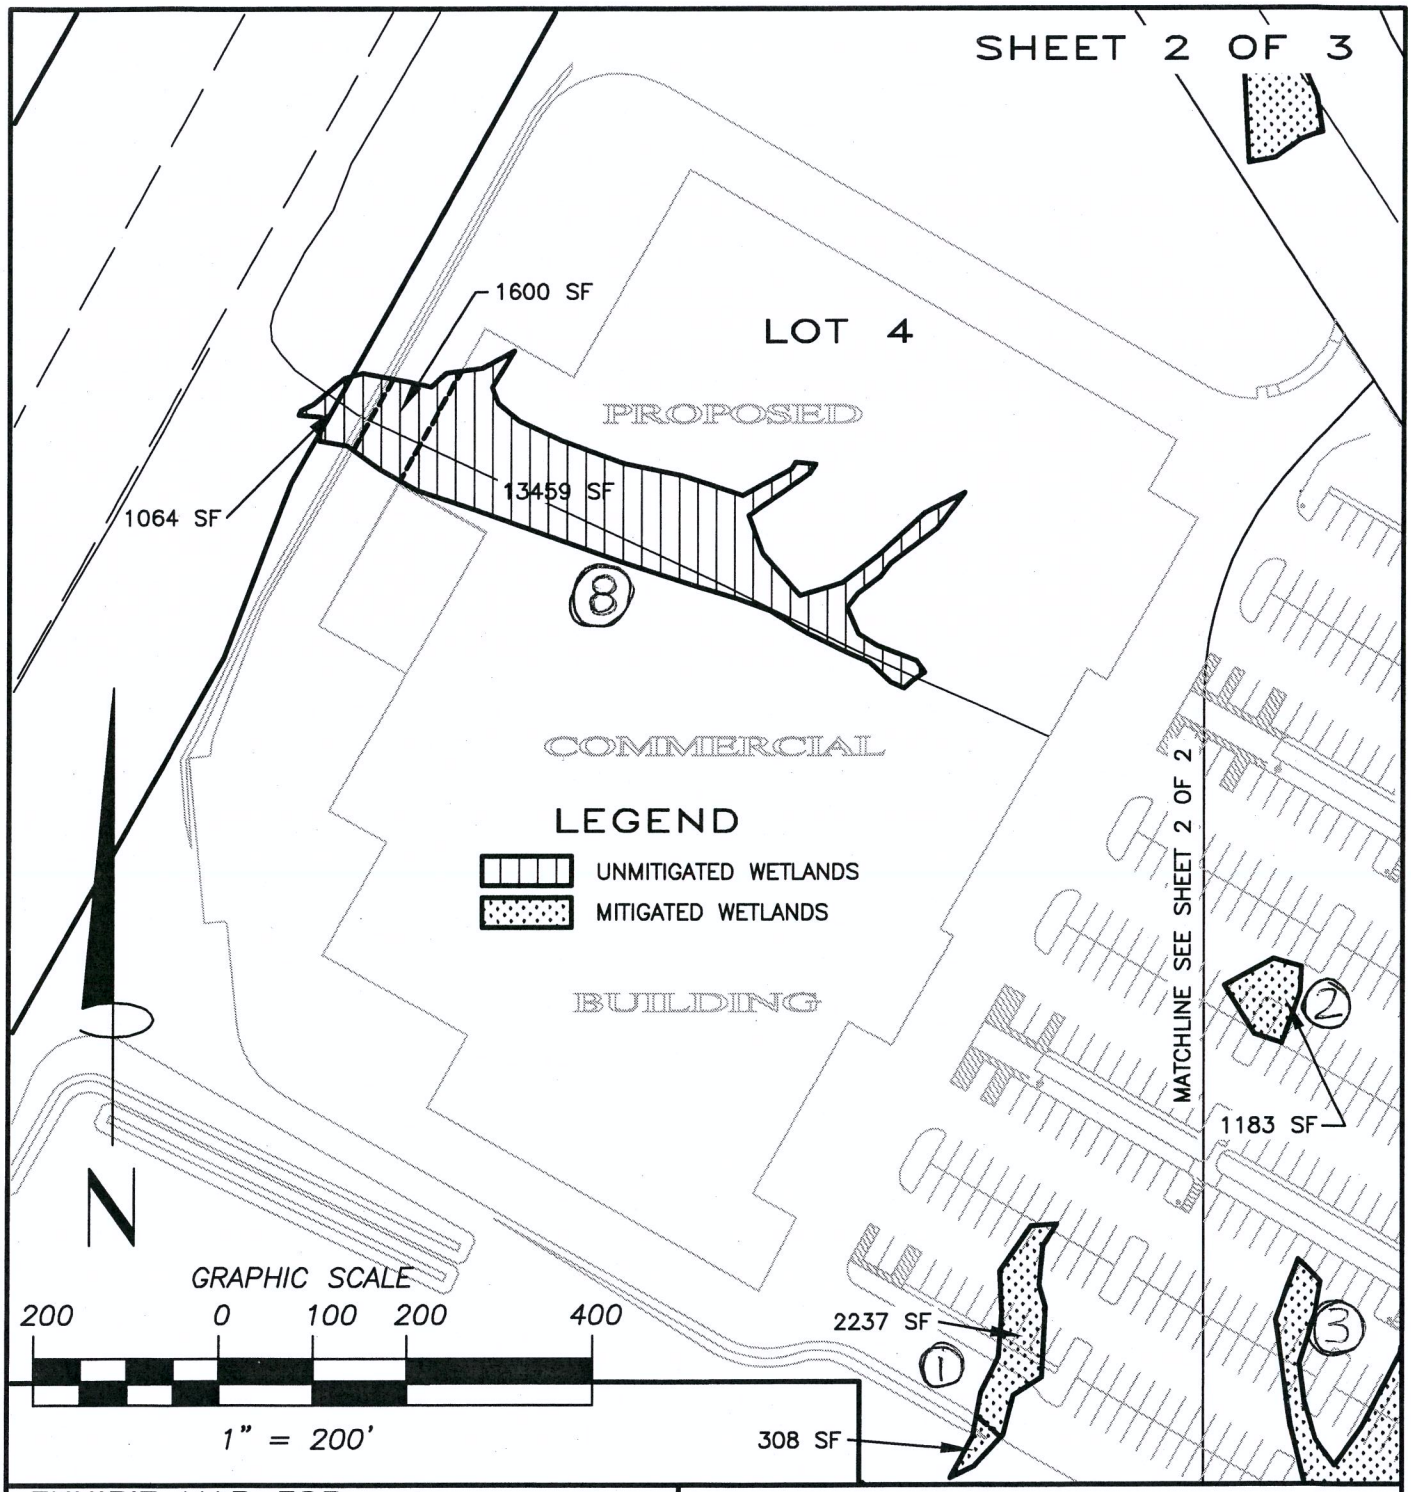

EXHIBIT MAP FOR:

NORTH COAST RETAIL

WETLAND EXHIBIT MAP
FOR
SCHOTT & ASSOCIATES INC

SW 1/4 SECTION 27, T8N, R10W, W.M.
WARRENTON, CLATSOP COUNTY, OR

HLB otak

- SURVEYING
- CIVIL ENGINEERING
- PLANNING
- WATER RIGHTS
- WETLAND CONSULTING

PACIFIC COUNTY
1715-B N. PACIFIC AVE.
LONG BEACH, WA 98631
(360) 642-4454
FAX: (360) 642-4054

CLATSOP COUNTY
4253-A HWY 101 N.
GEARHART, OR 97138
(503) 738-3425
FAX: (503) 738-7455

TILLAMOOK COUNTY
10445 NEAH-KAH-NIE CRK RD.
MANZANITA, OR 97130
(503) 368-5394
FAX: (503) 368-5847

WWW.HLB-OTAK.COM

DATE	JOB NO.	EQUIPMENT	FIELD	DRAWN	CHECKED
FEB 1, 2012	66650	NA	NA	CDG	DNB

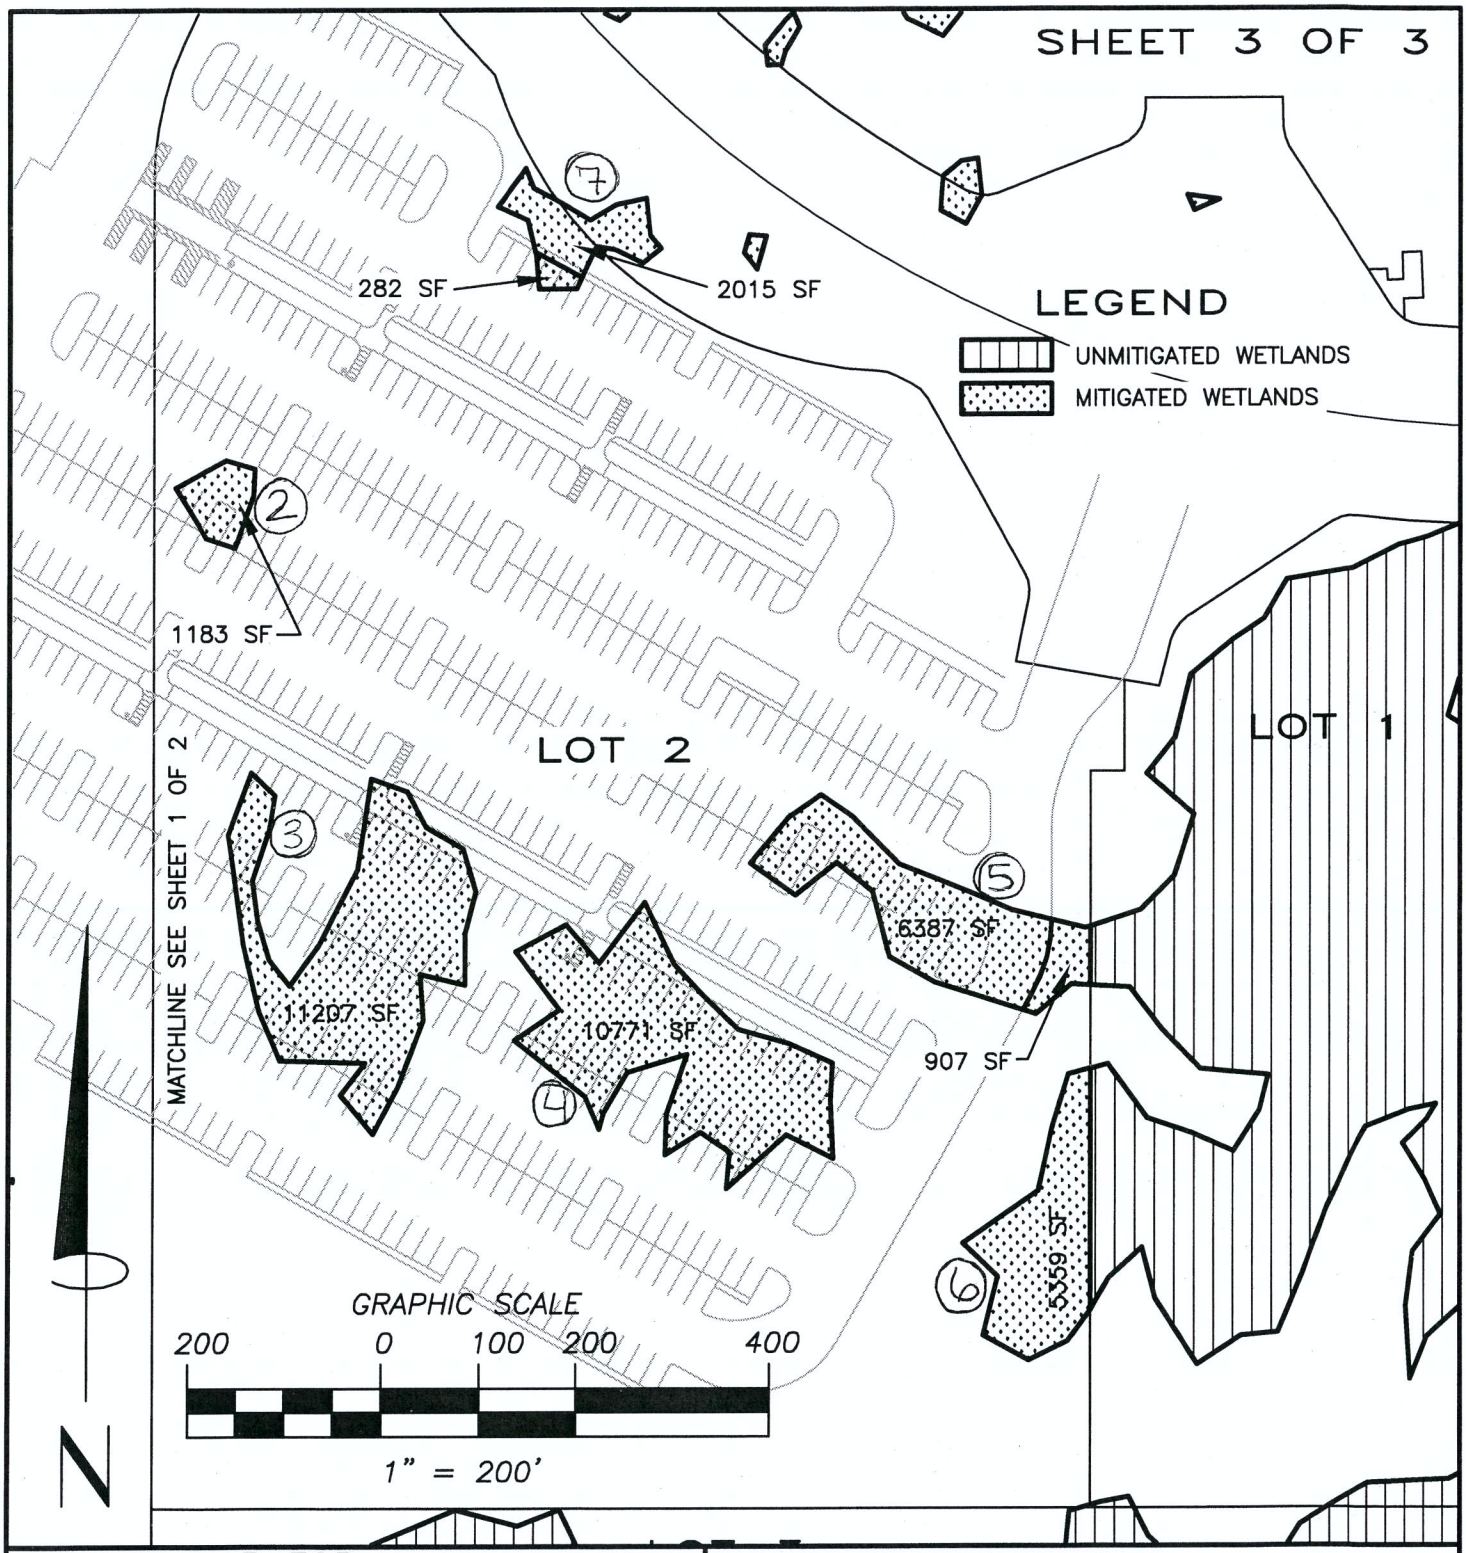

EXHIBIT MAP FOR:

NORTH COAST RETAIL

WETLAND EXHIBIT MAP
FOR
SCHOTT & ASSOCIATES INC

SW 1/4 SECTION 27, T8N, R10W, W.M.
WARRENTON, CLATSOP COUNTY, OR

HLB otak

- SURVEYING
- CIVIL ENGINEERING
- PLANNING
- WATER RIGHTS
- WETLAND CONSULTING

PACIFIC COUNTY
1715-B N. PACIFIC AVE.
LONG BEACH, WA 98631
(360) 642-4454
FAX: (360) 642-4054

CLATSOP COUNTY
4253-A HWY 101 N.
GEARHART, OR 97138
(503) 738-3425
FAX: (503) 738-7455

TILLAMOOK COUNTY
10445 NEAH-KAH-NIE CRK RD.
MANZANITA, OR 97130
(503) 368-5394
FAX: (503) 368-5847

WWW.HLB-OTAK.COM

DATE	JOB NO.	EQUIPMENT	FIELD	DRAWN	CHECKED
FEB 1, 2012	66650	NA	NA	CDG	

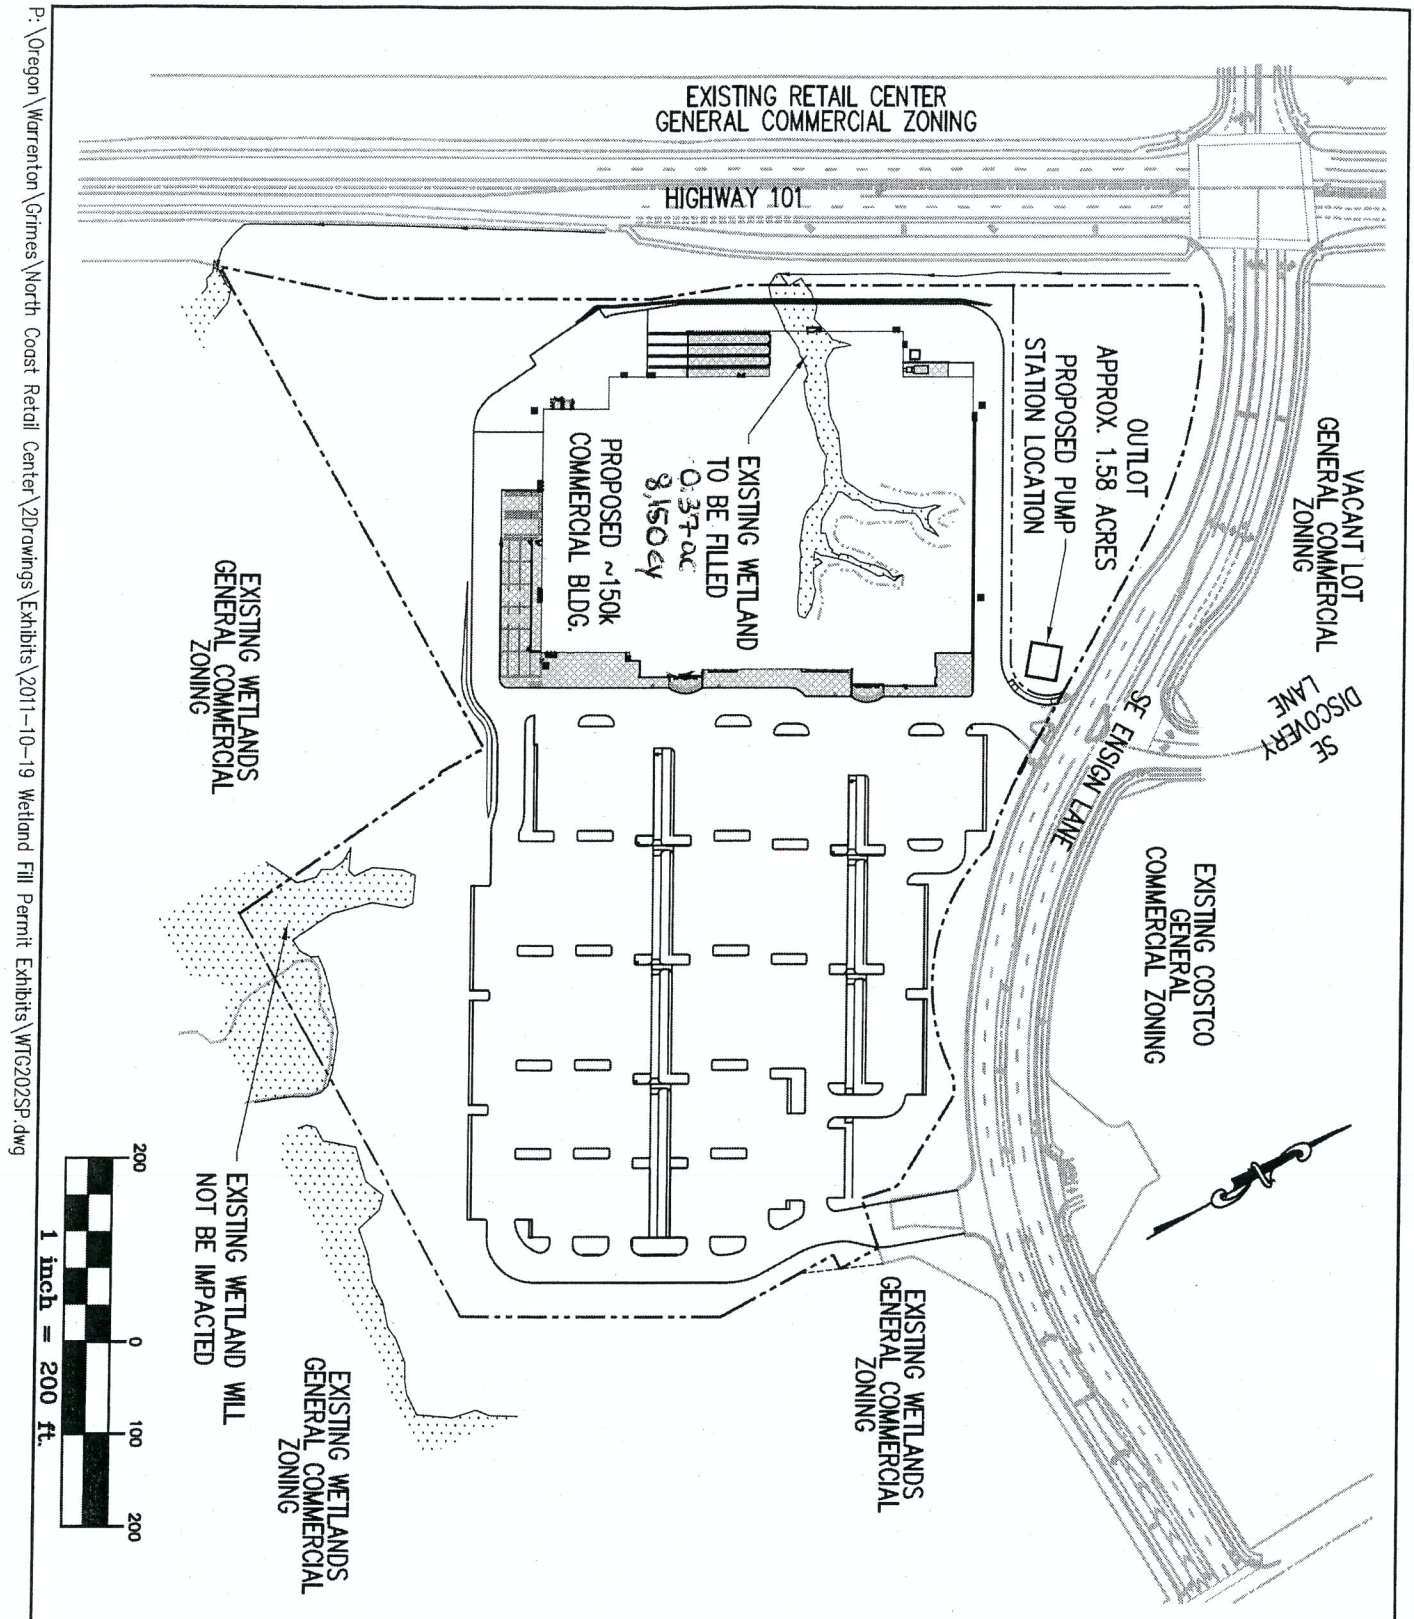

P:\Oregon\Warrenton\Grimes\North Coast Retail Center\2Drawings\Exhibits\2011-10-19 Wetland Fill Permit Exhibits\WTG202SP.dwg

PACLAND

6400 S.E. Lake Road,
Suite 300
Portland, OR 97222

T (503) 659-9500
F (503) 659-2227
www.PacLand.com

NORTH COAST RETAIL CENTER
WARRENTON, OR
SITE DEVELOPMENT PLAN

SCALE: 1" = 200'

10/19/2011

EXHIBIT C