CORPS OF ENGINEERS

U.S. ARMY

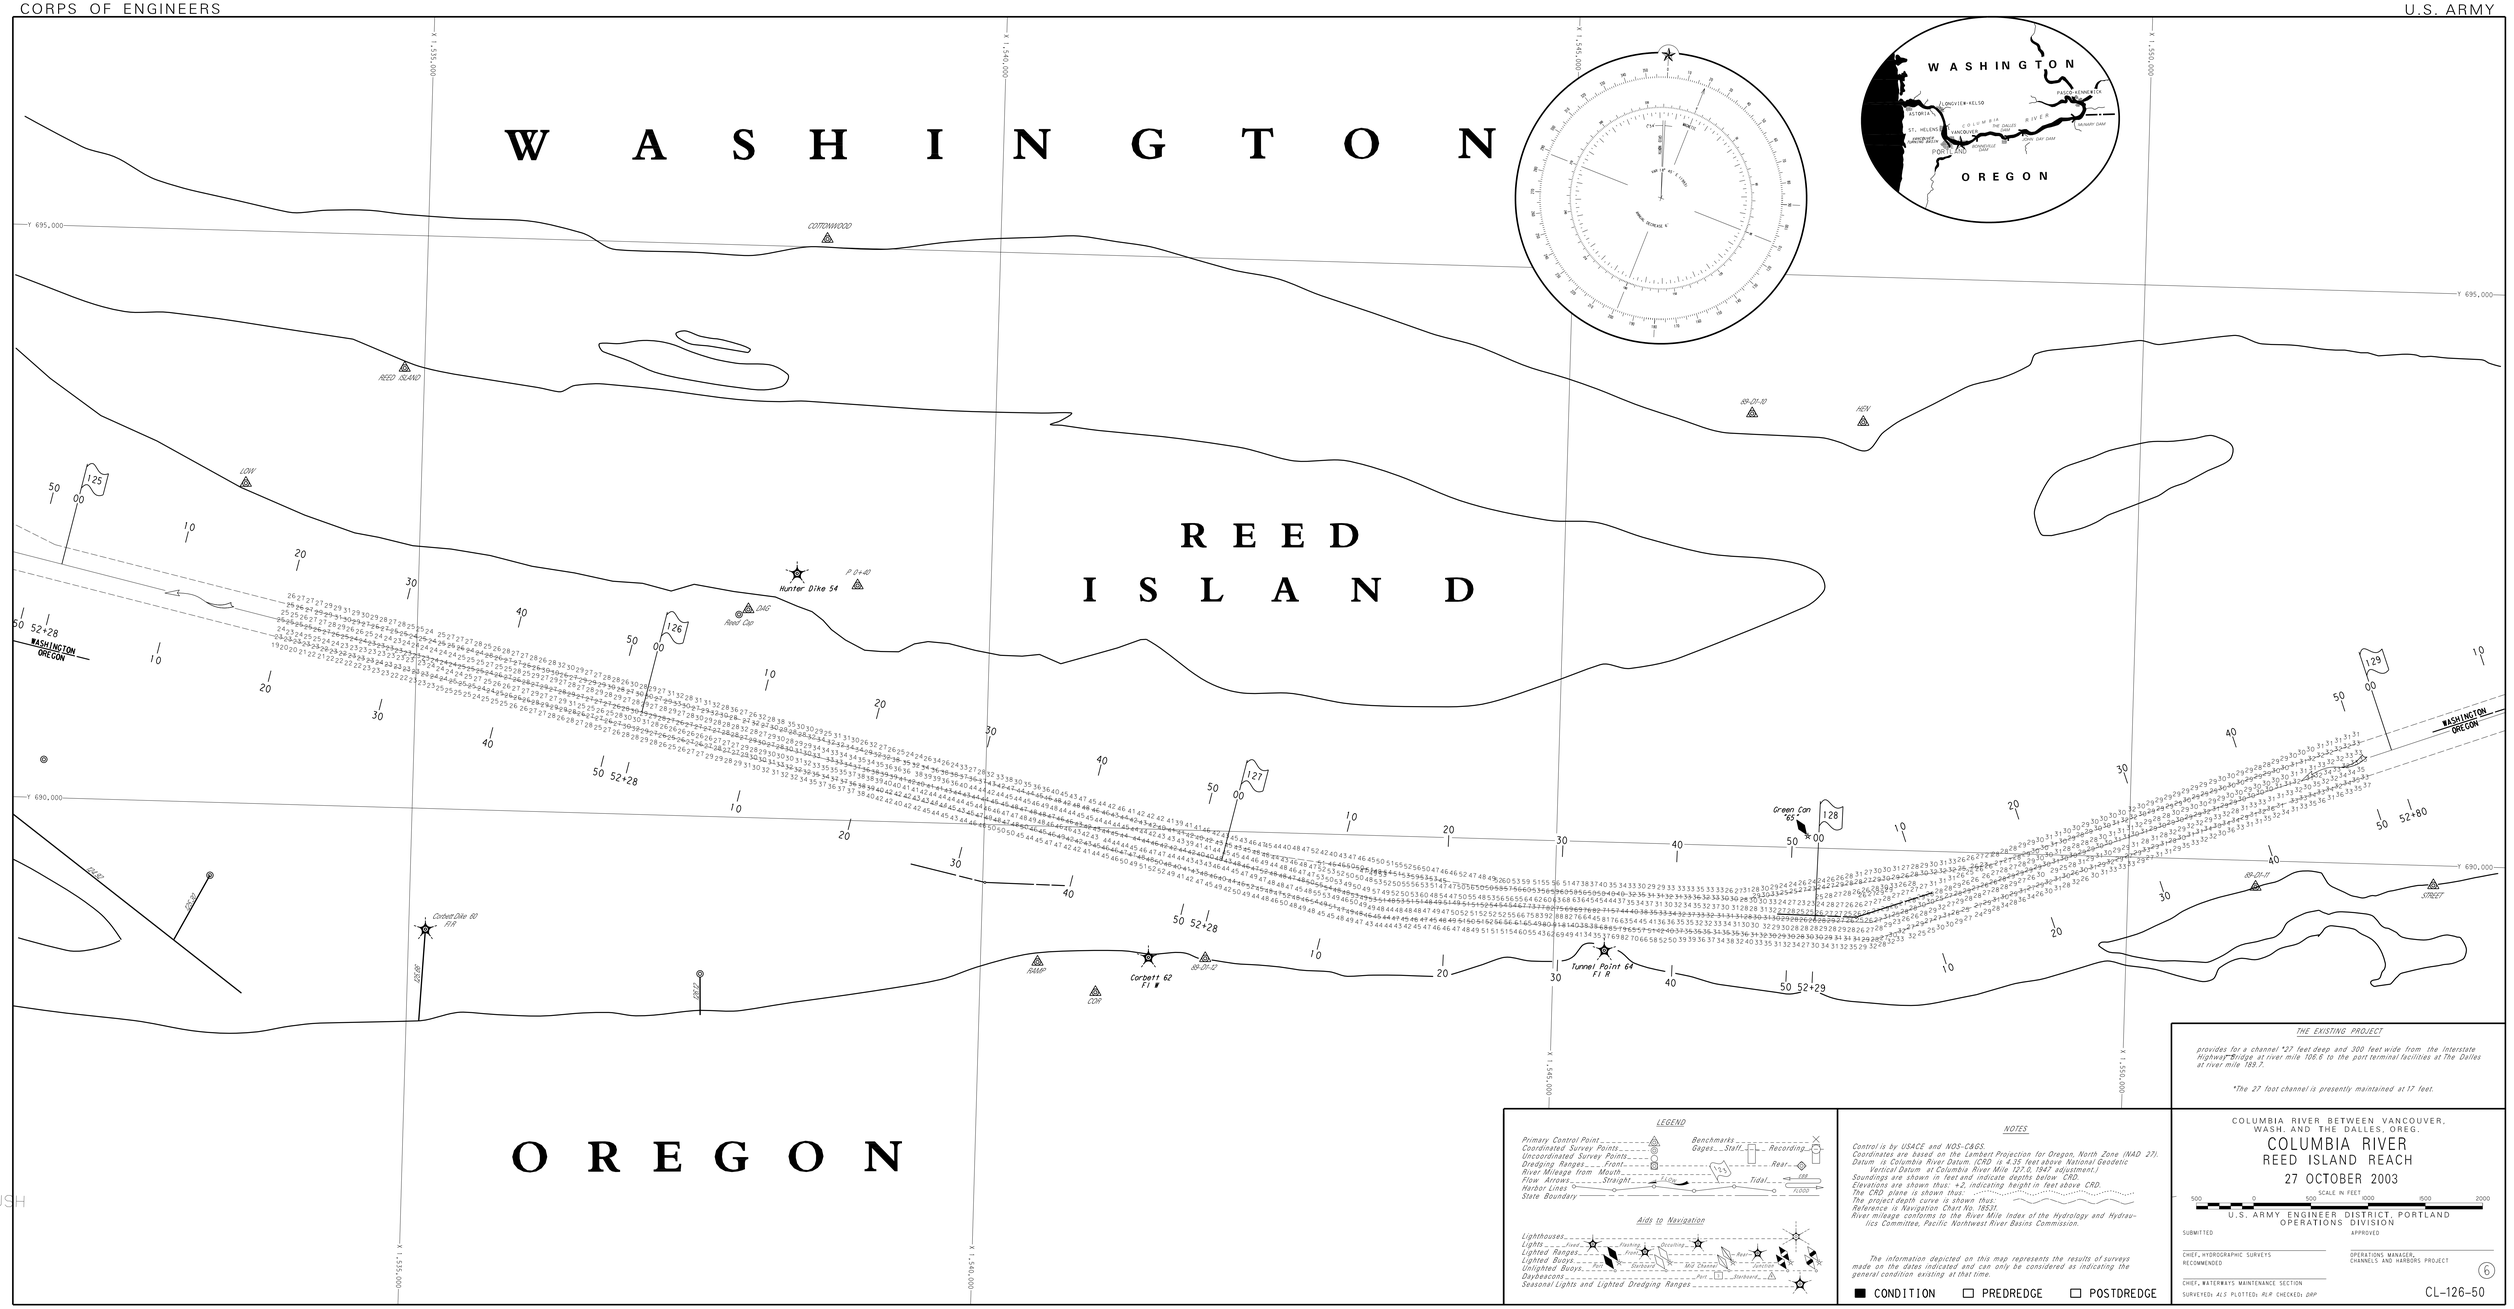

THE EXISTING PROJECT

provides for a channel *27 feet deep and 300 feet wide from the Interstate Highway Bridge at river mile 106.6 to the port terminal facilities at The Dalles at river mile 189.5.

*The 27 foot channel is presently maintained at 17 feet.

LEGEND

Primary Control Point
Coordinated Survey Points
Uncoordinated Survey Points
Dredging Ranges — Front
River Mileage from Mouth
Flow Arrows — Straight
Harbor Lines
State Boundary

Benchmarks
Gages — Staff
Recording
Rear
Tidal
FLOOD

Aids to Navigation

Lighthouses
Lights — Fixed
Lighted Ranges
Lighted Buoys — Red
Unlighted Buoys
Daybeacons — Port
Seasonal Lights and Lighted Dredging Ranges

Flashing
Occulting
Front
Rear
Can
Conical
Red Danger
Starboard

NOTES

Control is by USACE and NOS-C&GS.
Coordinates are based on the Lambert Projection for Oregon, North Zone (NAD 27).
Datum is Columbia River Datum. (CRD is 4.35 feet above National Geodetic Vertical Datum at Columbia River Mile 127.0, 1947 adjustment.)
Soundings are shown in feet and indicate depths below CRD.
Elevations are shown thus: +2, indicating height in feet above CRD.
The CRD plane is shown thus:
The project depth curve is shown thus:
Reference is Navigation Chart No. 18531.
River mileage conforms to the River Mile Index of the Hydrology and Hydraulics Committee, Pacific Northwest River Basins Commission.

The information depicted on this map represents the results of surveys made on the dates indicated and can only be considered as indicating the general condition existing at that time.

■ CONDITION ☐ PREDREDGE ☐ POSTDREDGE

COLUMBIA RIVER BETWEEN VANCOUVER, WASH. AND THE DALLES, OREG.

COLUMBIA RIVER
REED ISLAND REACH

27 OCTOBER 2003

SCALE IN FEET
500 0 500 1000 1500 2000

U.S. ARMY ENGINEER DISTRICT, PORTLAND
OPERATIONS DIVISION

SUBMITTED

CHIEF, HYDROGRAPHIC SURVEYS
RECOMMENDED

CHIEF, WATERWAYS MAINTENANCE SECTION

SURVEYED: ALS PLOTTED: ALH CHECKED: DRP

APPROVED

OPERATIONS MANAGER,
CHANNELS AND HARBORS PROJECT

6

CL-126-50

BRUSH

DISTRIBUTION COPY