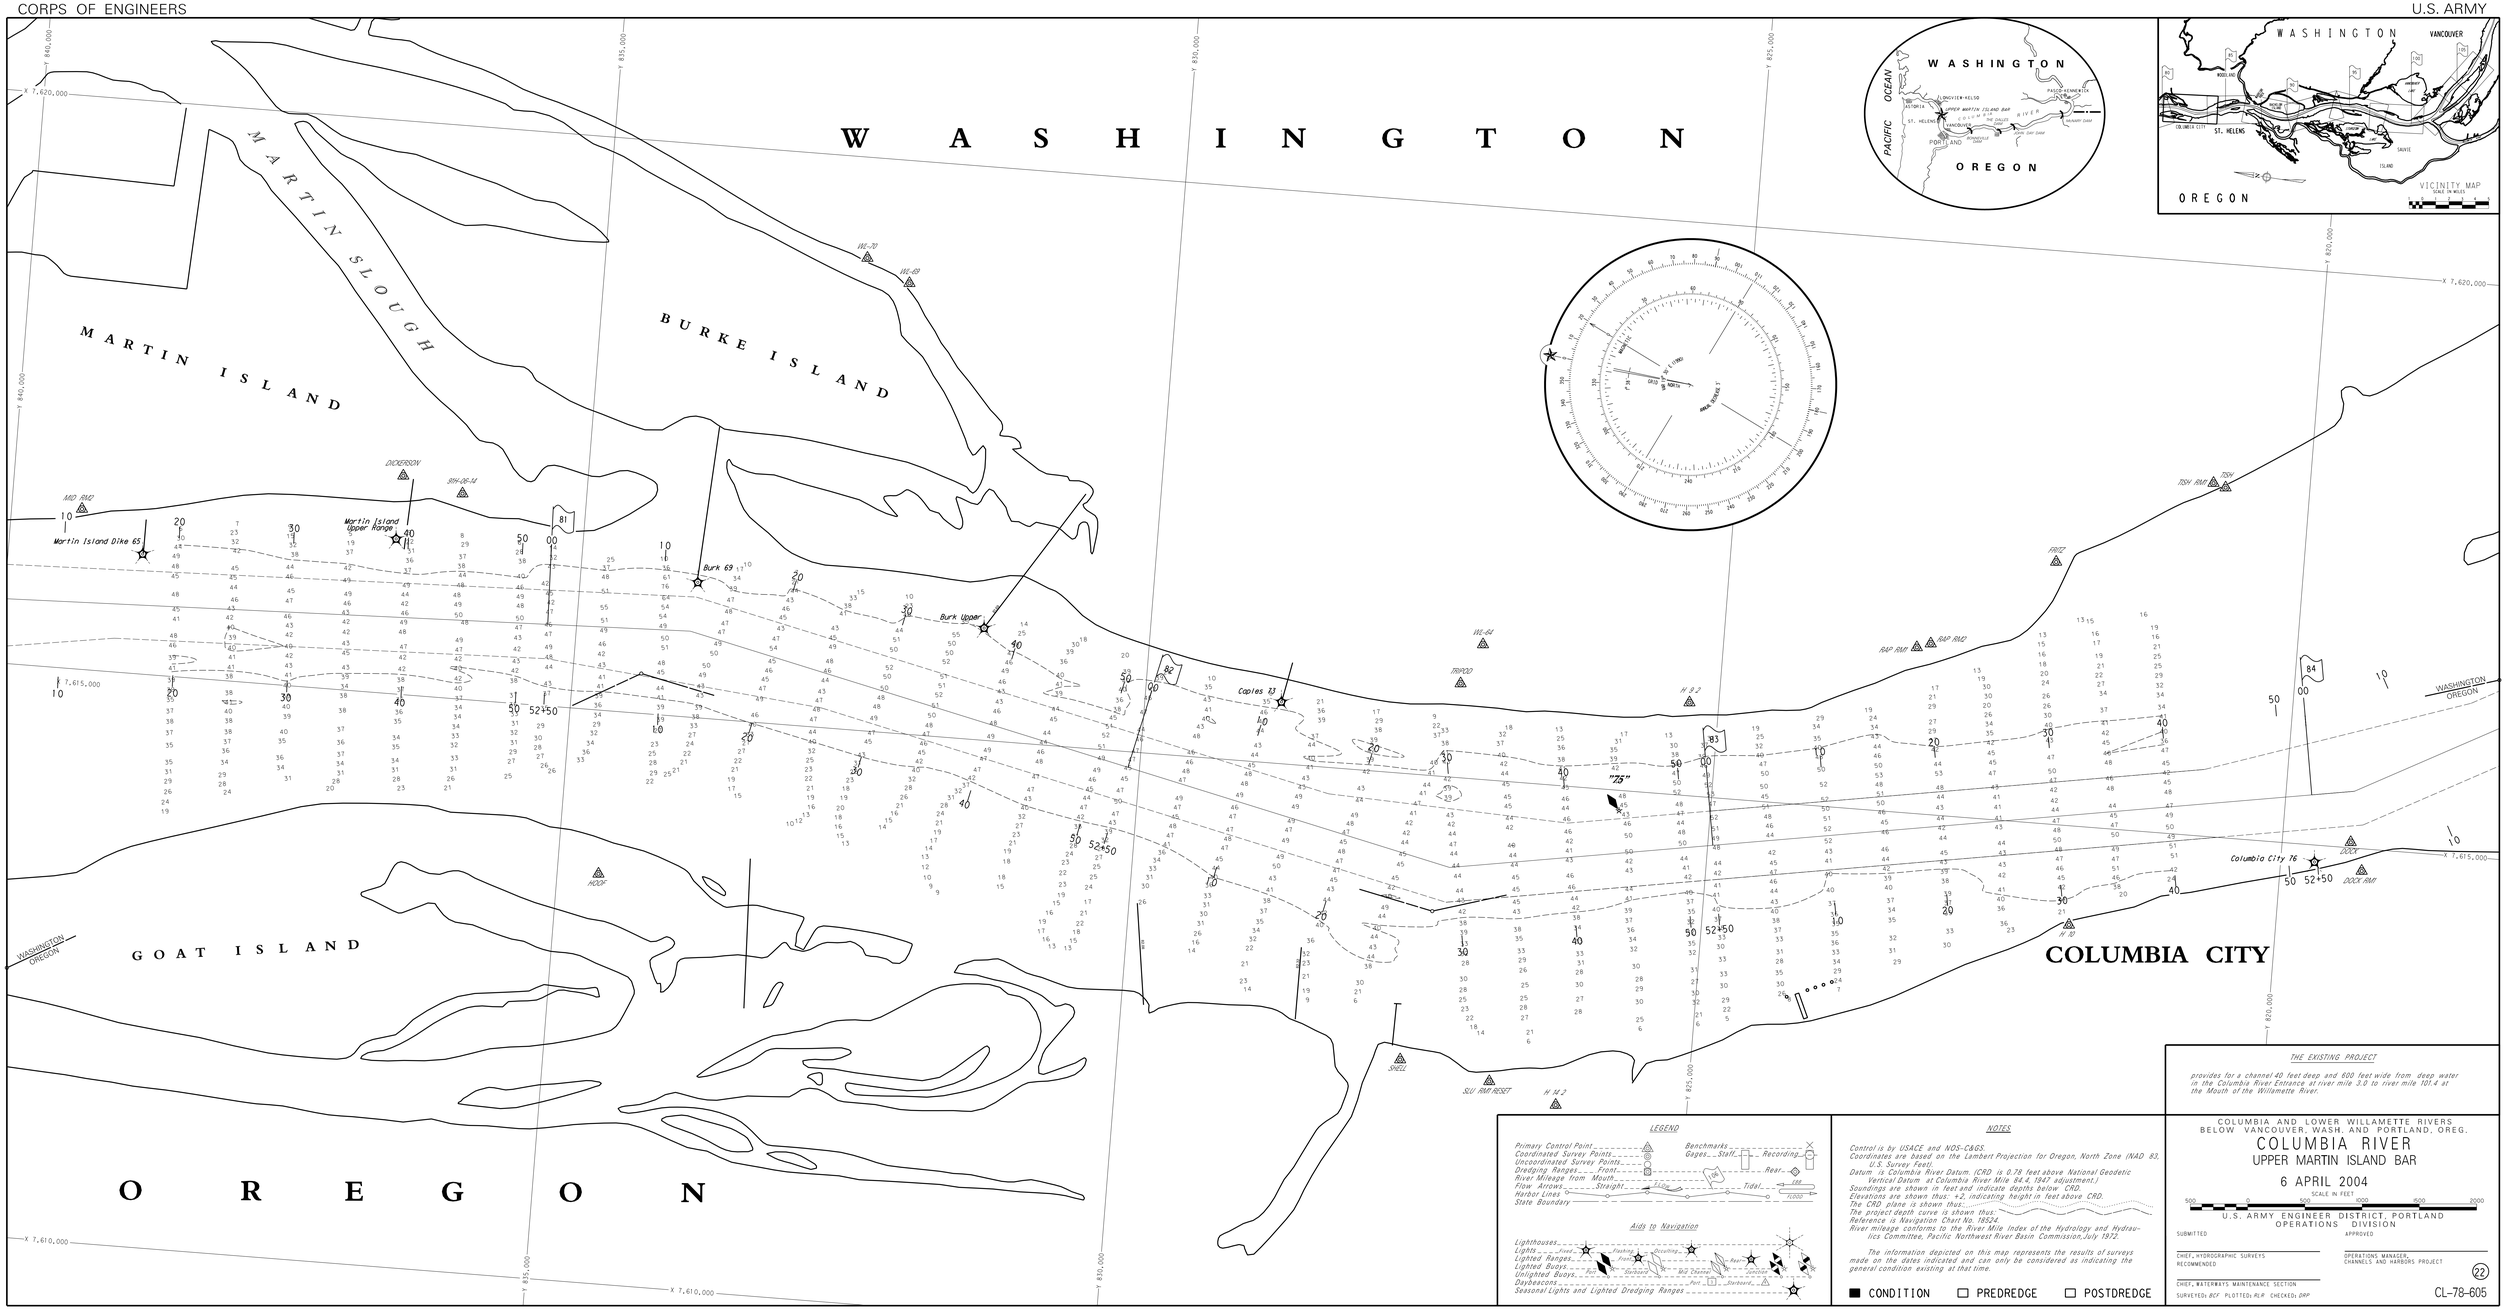
WASHINGTON
MARTIN SLOUGH
MARTIN ISLAND
BURKE ISLAND
GOAT ISLAND
COLUMBIA CITY
OREGON
Martin Island Dike 65
Martin Island Upper Range
Burk 69
Burk Upper
Coples 73
Columbia City 76
WASHINGTON
OREGON
VANCOUVER
COLUMBIA CITY
ST. HELENS
SAUVIE ISLAND
VICINITY MAP
SCALE IN MILES
PACIFIC OCEAN
UPPER MARTIN ISLAND BAR
PORTLAND
LEGEND
Primary Control Point
Coordinated Survey Points
Uncoordinated Survey Points
Dredging Ranges
River Mileage from Mouth
Flow Arrows
Harbor Lines
State Boundary
Benchmarks
Gages
Aids to Navigation
Lighthouses
Lights
Lighted Ranges
Lighted Buoys
Unlighted Buoys
Daybeacons
Seasonal Lights and Lighted Dredging Ranges
NOTES
Control is by USACE and NOS-C&GS.
Coordinates are based on the Lambert Projection for Oregon, North Zone (NAD 83, U.S. Survey Feet).
Datum is Columbia River Datum. (CRD is 0.78 feet above National Geodetic Vertical Datum at Columbia River Mile 94.4, 1947 adjustment.)
Soundings are shown in feet and indicate depths below CRD.
Elevations are shown thus: +2, indicating height in feet above CRD.
The CRD plane is shown thus:
The project depth curve is shown thus:
Reference is Navigation Chart No. 18524.
River mileage conforms to the River Mile Index of the Hydrology and Hydraulics Committee, Pacific Northwest River Basin Commission, July 1972.
The information depicted on this map represents the results of surveys made on the dates indicated and can only be considered as indicating the general condition existing at that time.
CONDITION
PREDREDGE
POSTDREDGE
THE EXISTING PROJECT
provides for a channel 40 feet deep and 600 feet wide from deep water in the Columbia River Entrance at river mile 3.0 to river mile 101.4 at the Mouth of the Willamette River.
COLUMBIA AND LOWER WILLAMETTE RIVERS
BELOW VANCOUVER, WASH. AND PORTLAND, OREG.
COLUMBIA RIVER
UPPER MARTIN ISLAND BAR
6 APRIL 2004
SCALE IN FEET
U.S. ARMY ENGINEER DISTRICT, PORTLAND
OPERATIONS DIVISION
SUBMITTED
APPROVED
CHIEF, HYDROGRAPHIC SURVEYS
RECOMMENDED
OPERATIONS MANAGER, CHANNELS AND HARBORS PROJECT
CHIEF, WATERWAYS MAINTENANCE SECTION
SURVEYED: 6/27 PLOTTED: RLM CHECKED: DRP
22
CL-78-605