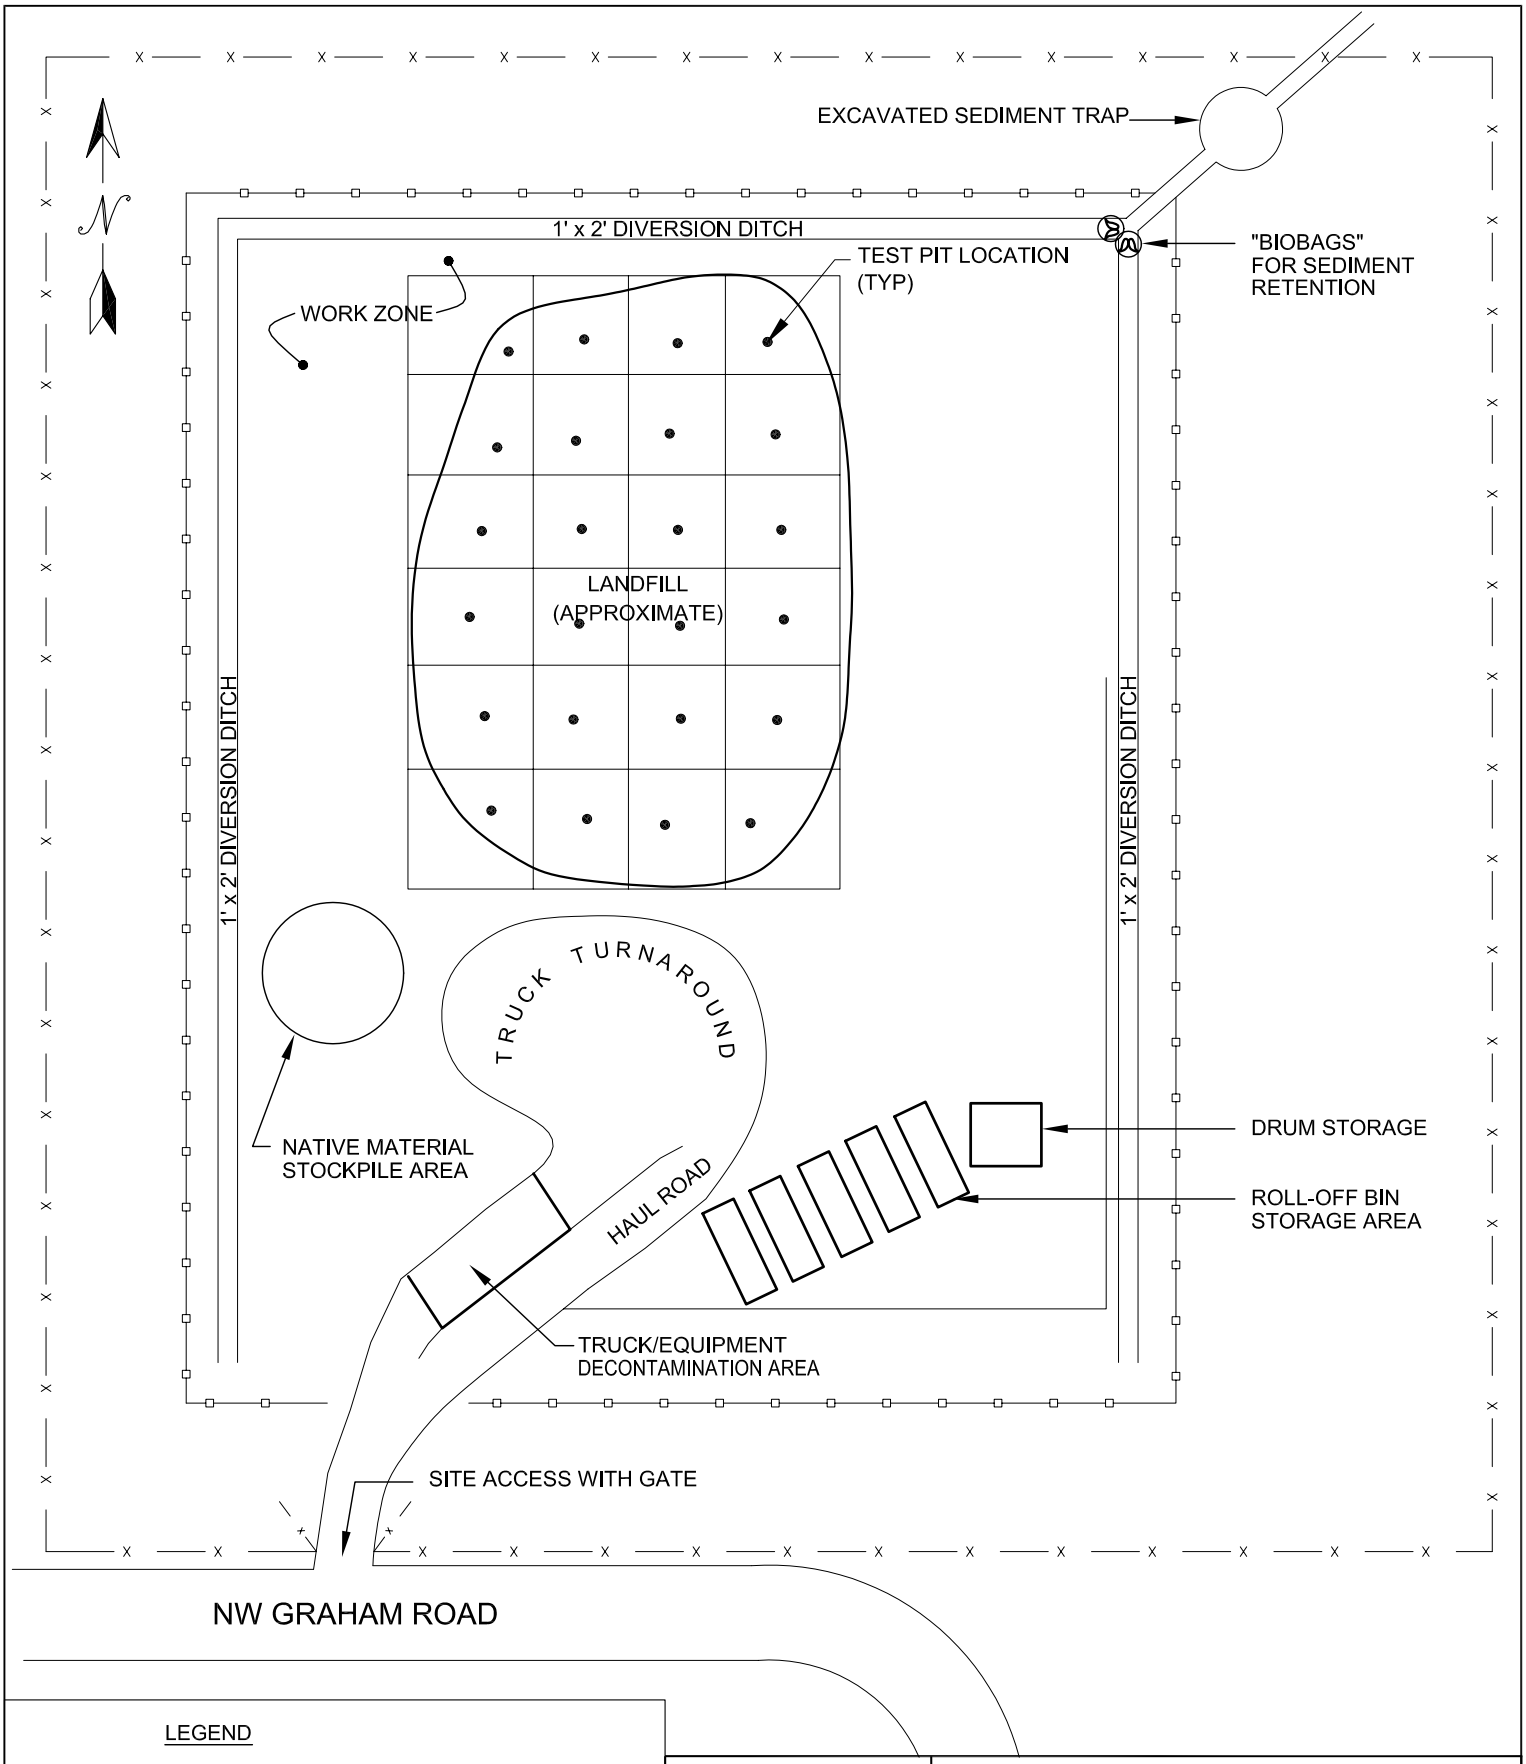

LEGEND

6' CHAIN LINK FENCE

36" SILT FENCE

NATURAL DRAINAGE DIRECTION

LOCATIONS APPROXIMATE
NOT TO SCALE

FARALLON CONSULTING
320 3rd Ave. NE, Suite 200
Issaquah, WA 98027

FIGURE 1

PROPOSED SAMPLE LOCATIONS
NORTH PACIFIC DIVISION LABORATORY SITE
1491 NW GRAHAM ROAD
TROUTDALE, OREGON

FARALLON PN: 820-003

Drawn By: DEW	Checked By: MM	Date: 4/17/03	Disk Reference: 820003