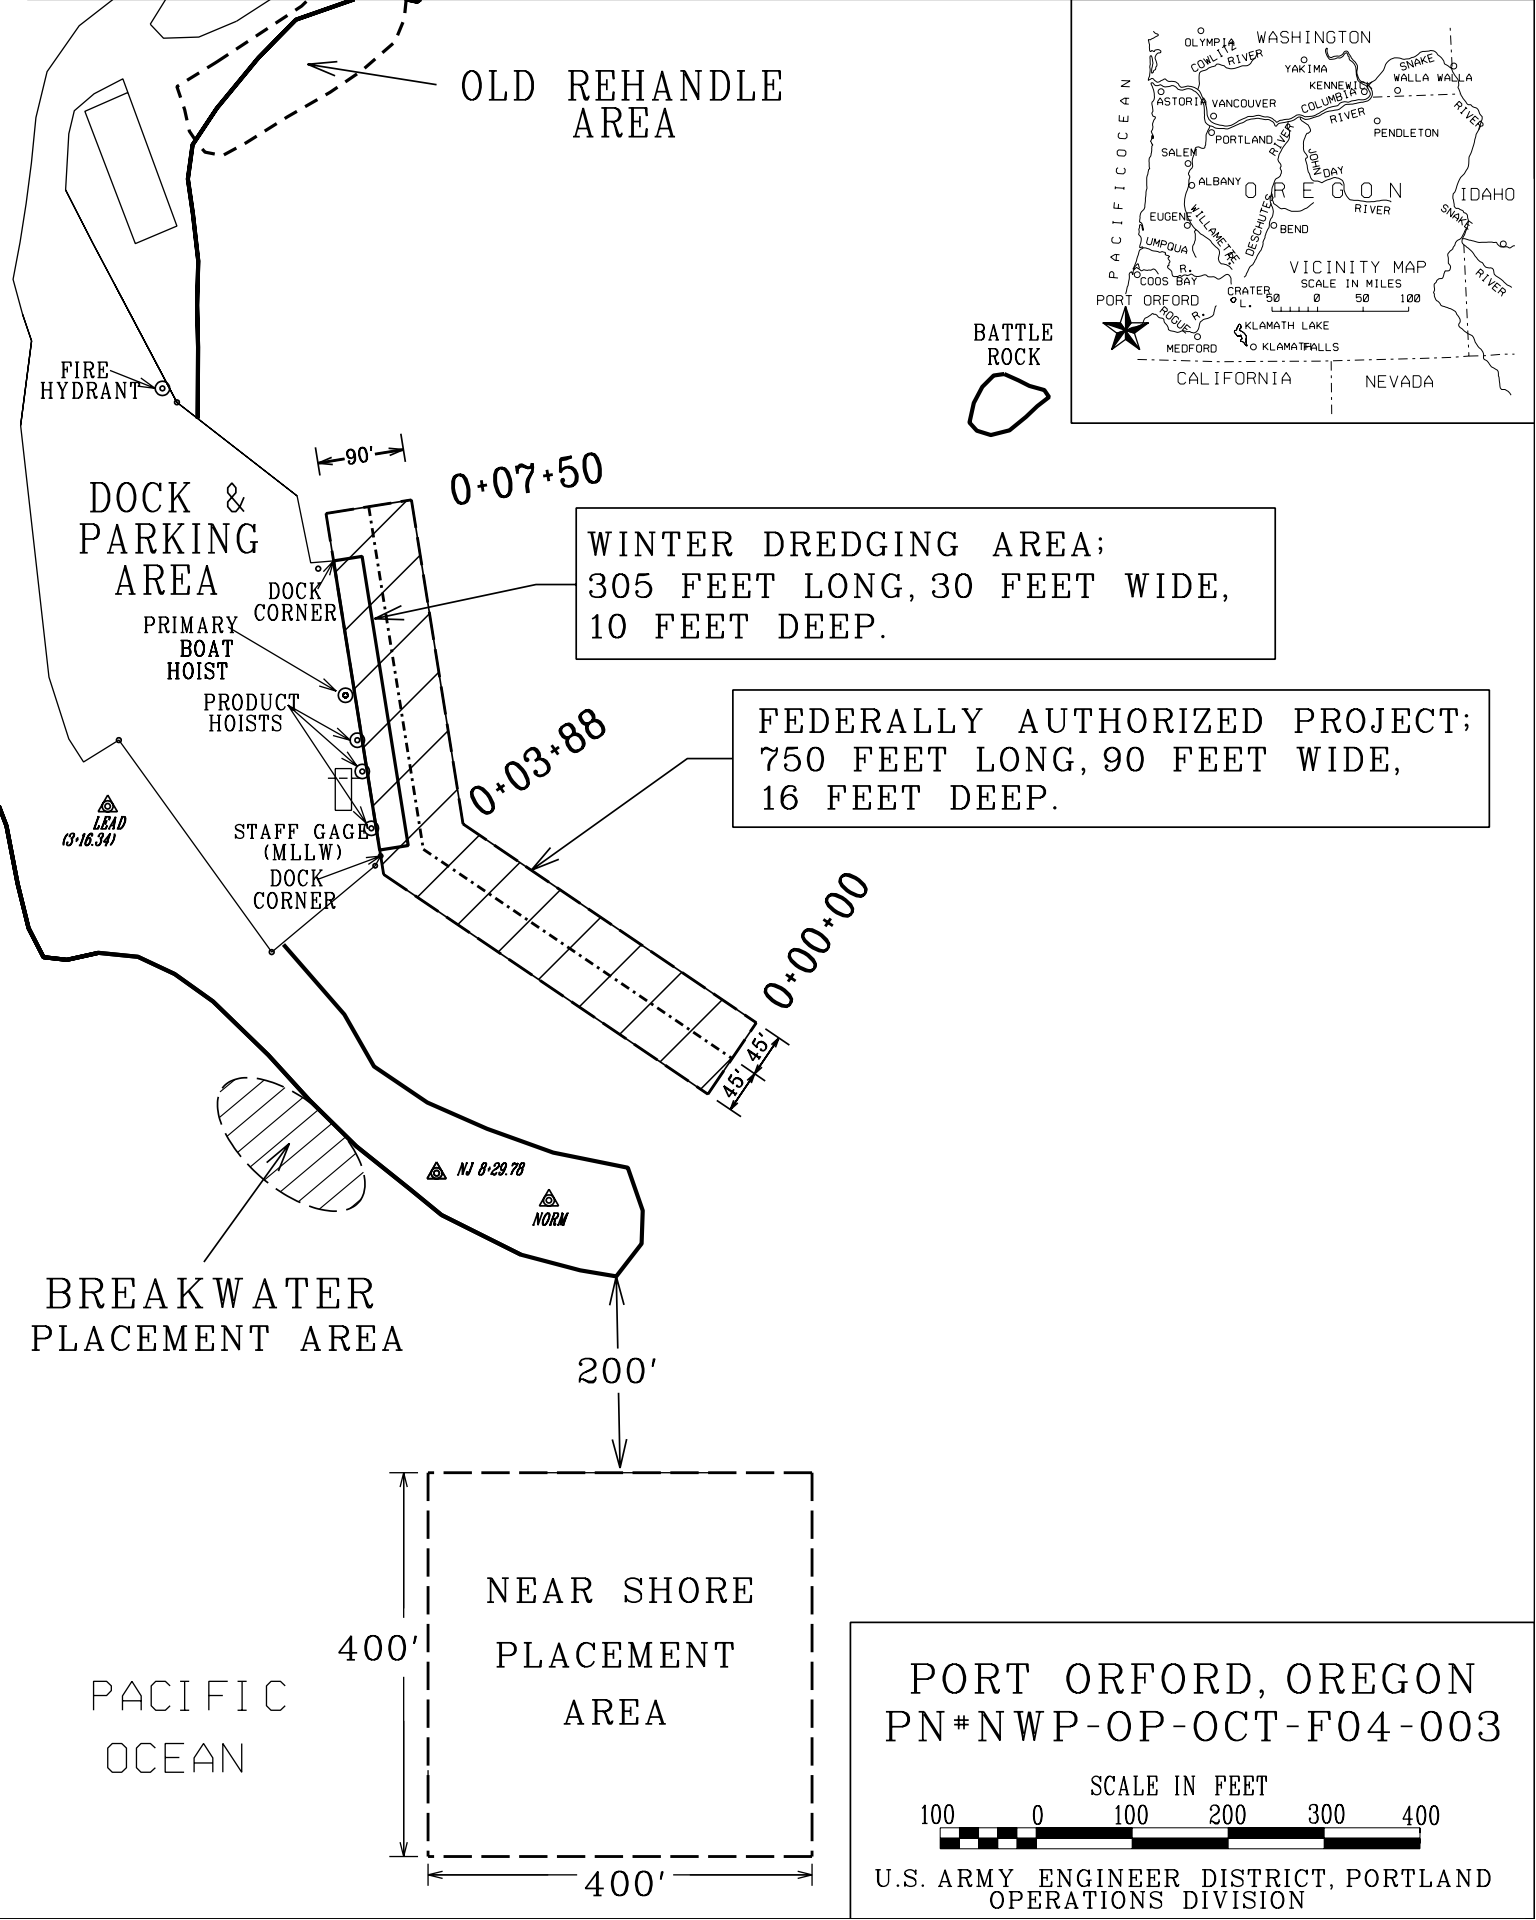

PORT ORFORD, OREGON
PN#NWP-OP-OCT-F04-003

SCALE IN FEET
100 0 100 200 300 400

U.S. ARMY ENGINEER DISTRICT, PORTLAND
OPERATIONS DIVISION