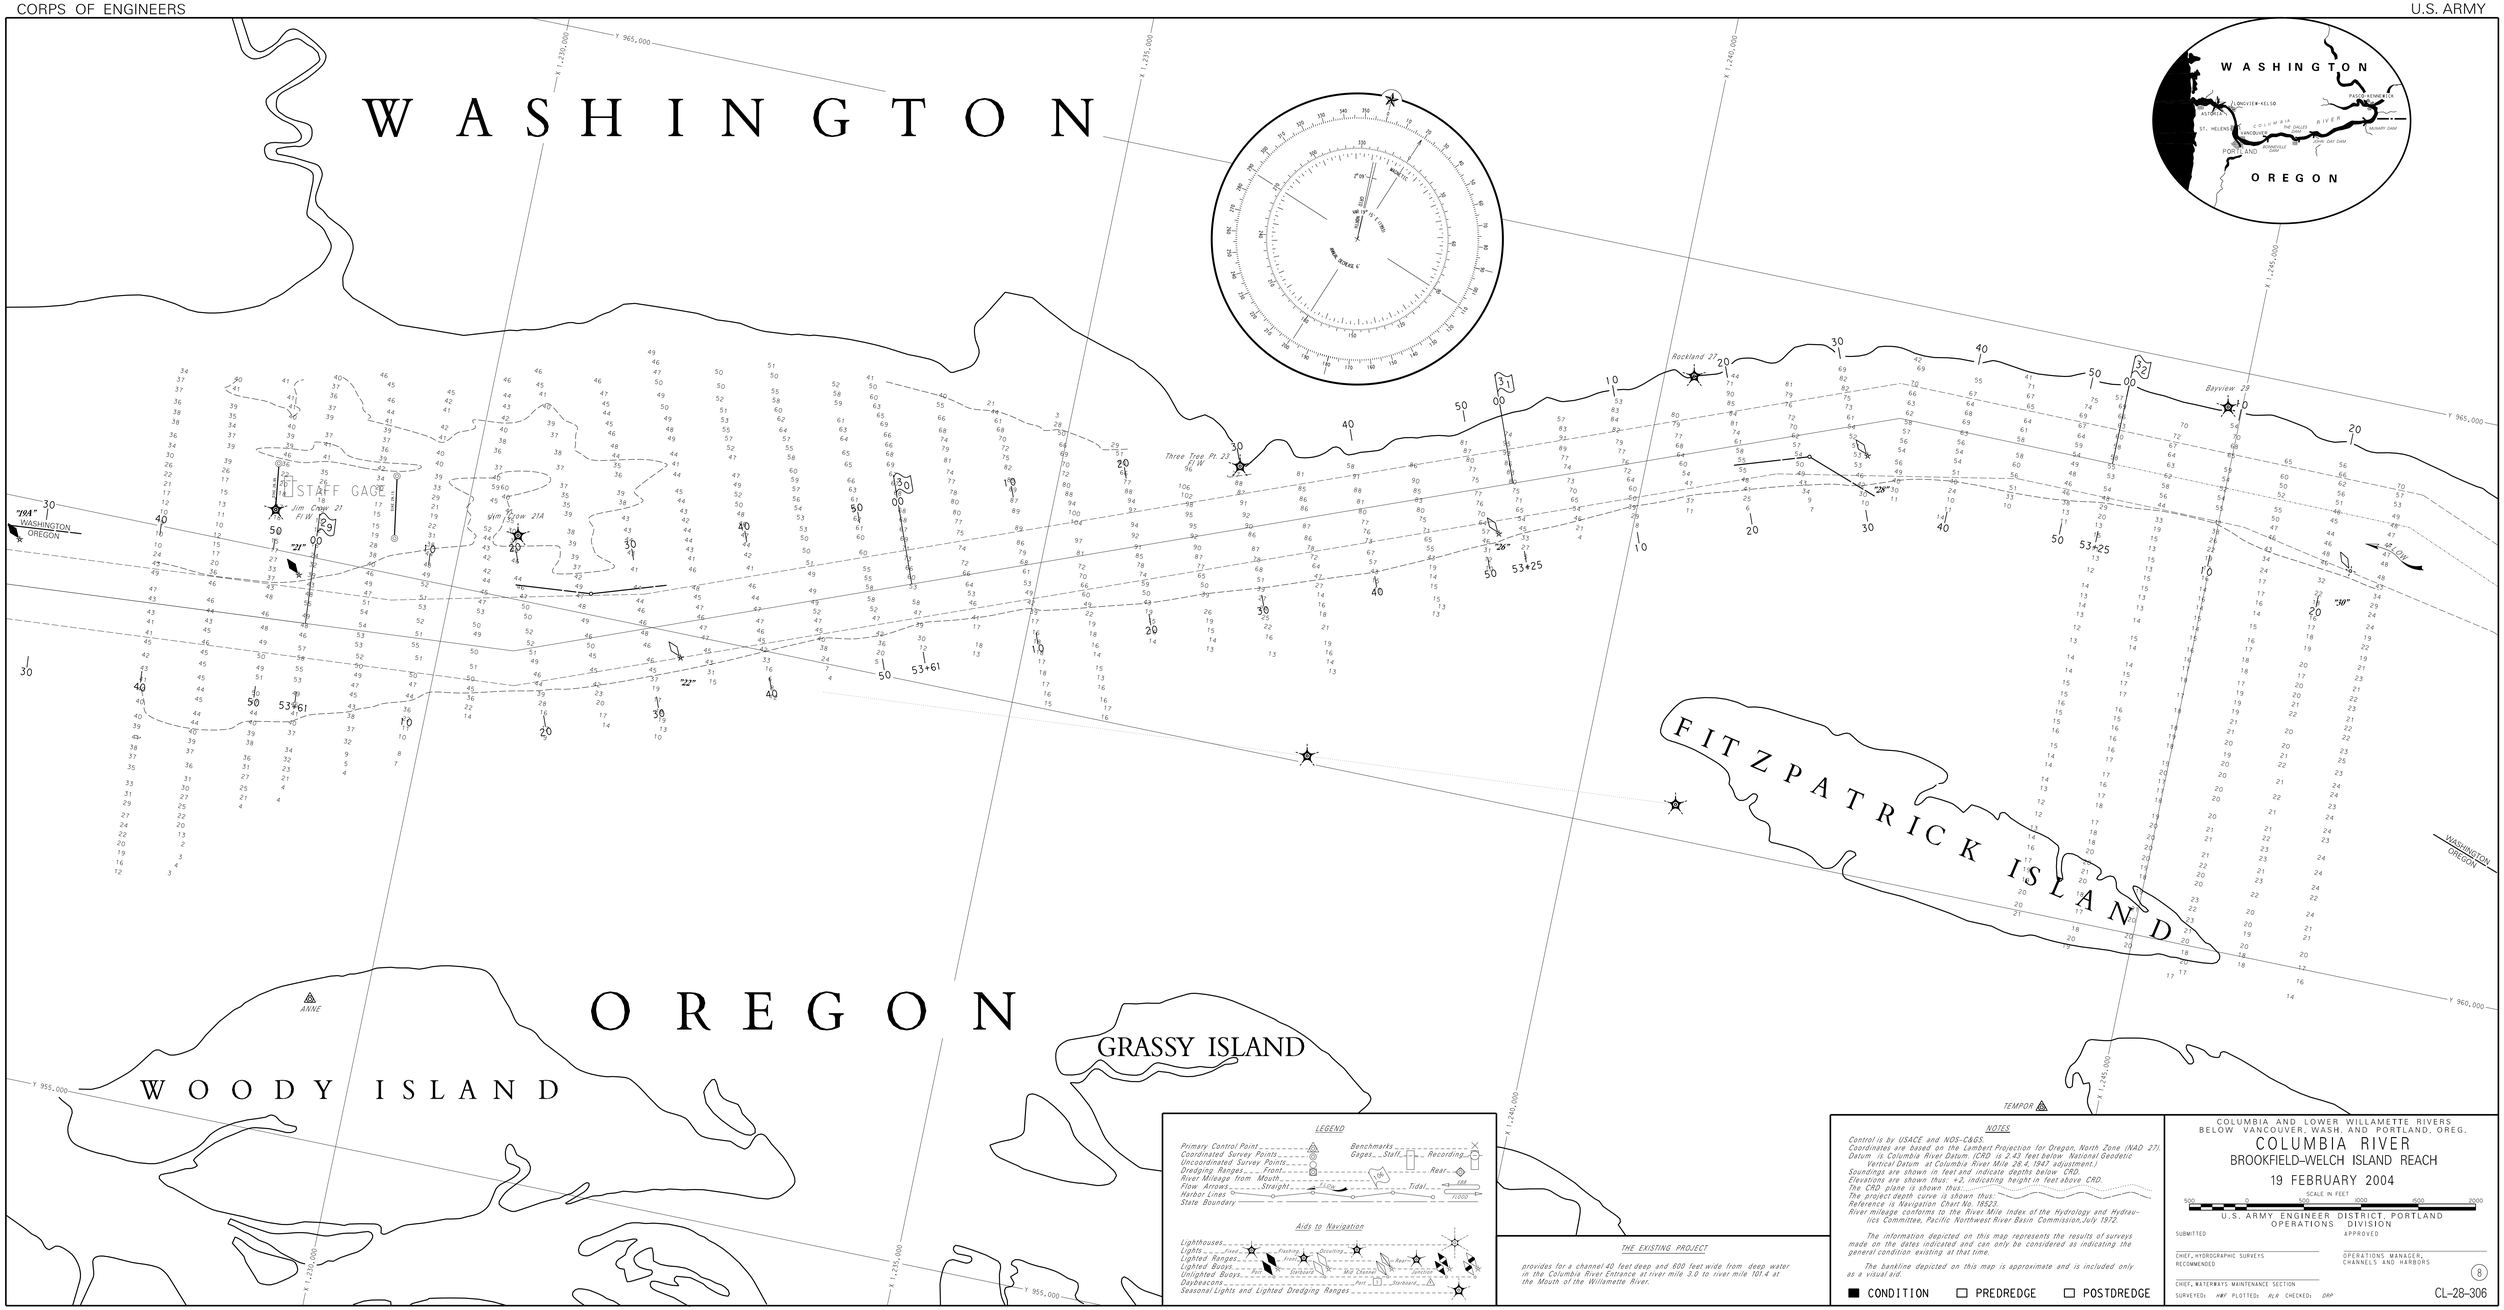
WASHINGTON
OREGON
WOODY ISLAND
GRASSY ISLAND
FITZPATRICK ISLAND
STAFF GAGE
Jim Crow 21
Jim Crow 21A
Three Tree Pt. 23
Rockland 27
Bayview 29
ANNE
TEMPOR
WASHINGTON
OREGON
LEGEND
Primary Control Point
Coordinated Survey Points
Uncoordinated Survey Points
Dredging Ranges
Front
River Mileage from Mouth
Flow Arrows
Straight
Harbor Lines
State Boundary
Benchmarks
Gages
Staff
Recording
Rear
Tidal
Aids to Navigation
Lighthouses
Lights
Lighted Ranges
Lighted Buoys
Unlighted Buoys
Daybeacons
Seasonal Lights and Lighted Dredging Ranges
Fixed
Flashing
Occulting
Front
Rear
Port
Starboard
Mid Channel
Junction
Port
Starboard
THE EXISTING PROJECT
provides for a channel 40 feet deep and 600 feet wide from deep water in the Columbia River Entrance at river mile 3.0 to river mile 101.4 at the Mouth of the Willamette River.
NOTES
Control is by USACE and NOS-C&GS.
Coordinates are based on the Lambert Projection for Oregon, North Zone (NAD 27).
Datum is Columbia River Datum. (CRD is 2.43 feet below National Geodetic Vertical Datum at Columbia River Mile 28.4, 1947 adjustment.)
Soundings are shown in feet and indicate depths below CRD.
Elevations are shown thus: +2, indicating height in feet above CRD.
The CRD plane is shown thus:
The project depth curve is shown thus:
Reference is Navigation Chart No. 18523.
River mileage conforms to the River Mile Index of the Hydrology and Hydraulics Committee, Pacific Northwest River Basin Commission, July 1972.
The information depicted on this map represents the results of surveys made on the dates indicated and can only be considered as indicating the general condition existing at that time.
The bankline depicted on this map is approximate and is included only as a visual aid.
CONDITION
PREDREDGE
POSTDREDGE
COLUMBIA AND LOWER WILLAMETTE RIVERS
BELOW VANCOUVER, WASH. AND PORTLAND, OREG.
COLUMBIA RIVER
BROOKFIELD-WELCH ISLAND REACH
19 FEBRUARY 2004
SCALE IN FEET
500 0 500 1000 1500 2000
U.S. ARMY ENGINEER DISTRICT, PORTLAND
OPERATIONS DIVISION
SUBMITTED
APPROVED
CHIEF, HYDROGRAPHIC SURVEYS
RECOMMENDED
OPERATIONS MANAGER, CHANNELS AND HARBORS
CHIEF, WATERWAYS MAINTENANCE SECTION
SURVEYED: HWF PLOTTED: RLR CHECKED: DRP
8
CL-28-306